




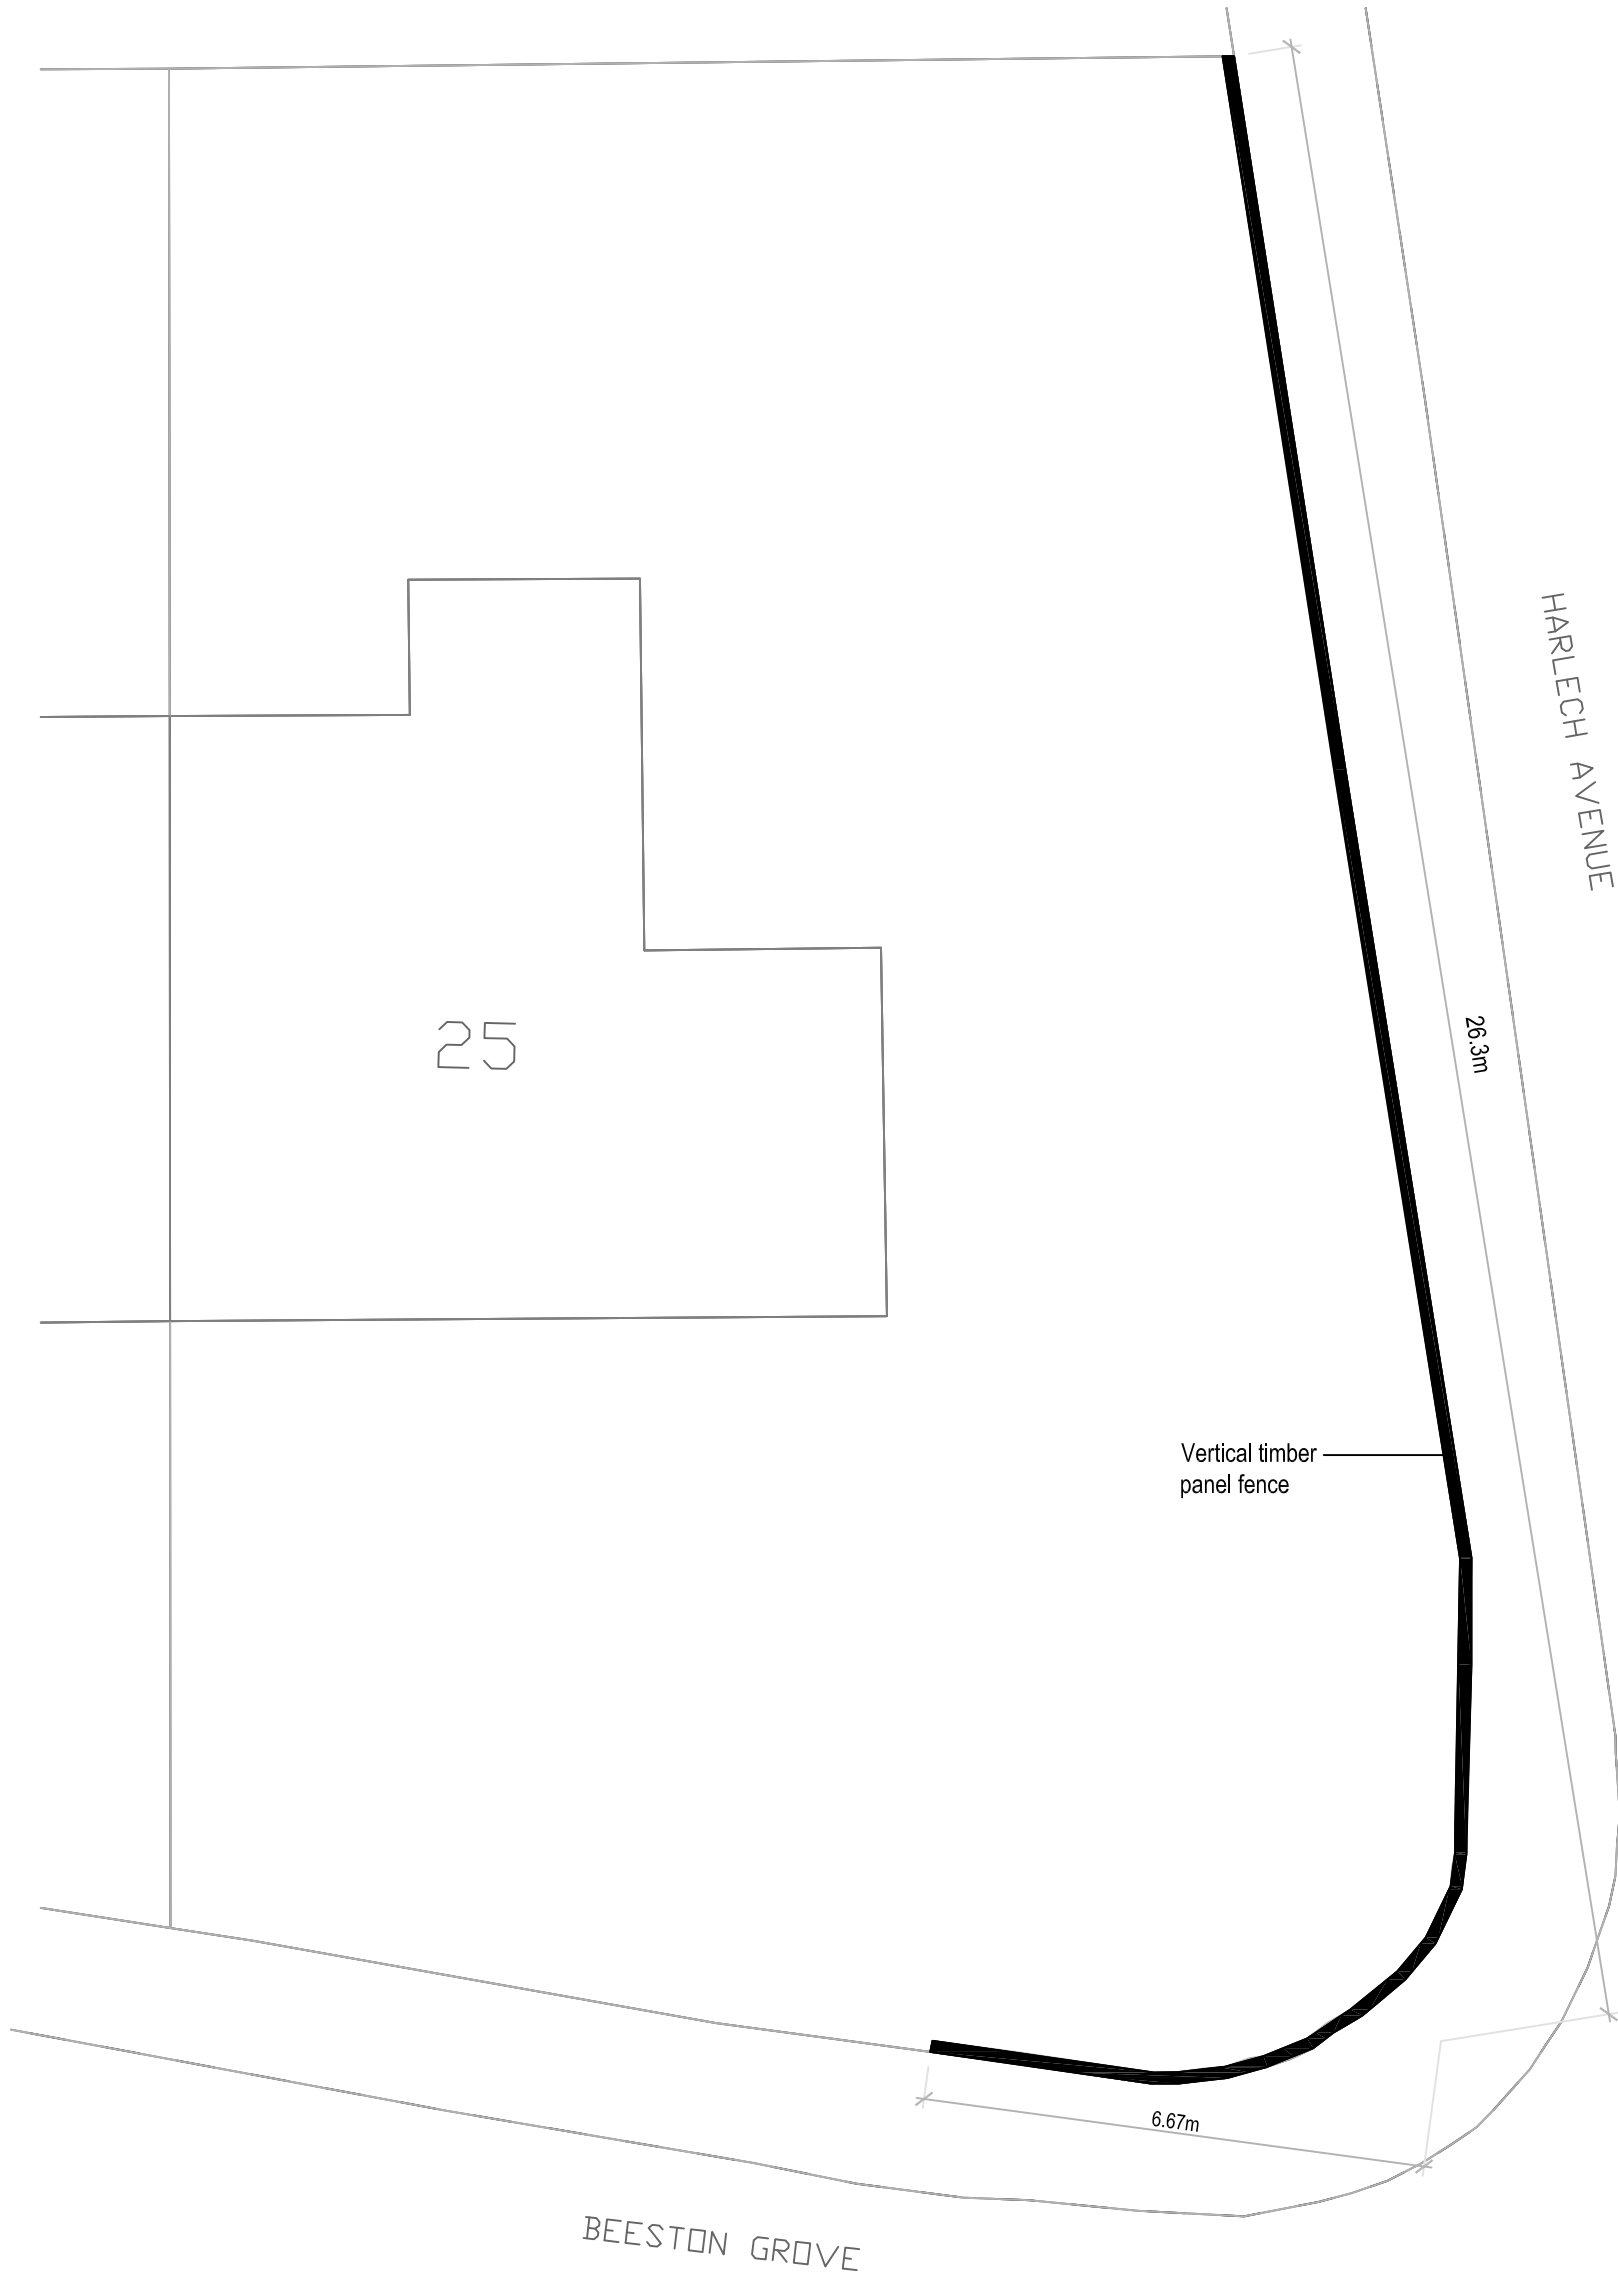

PROPOSED PLAN 1:100 @ A3

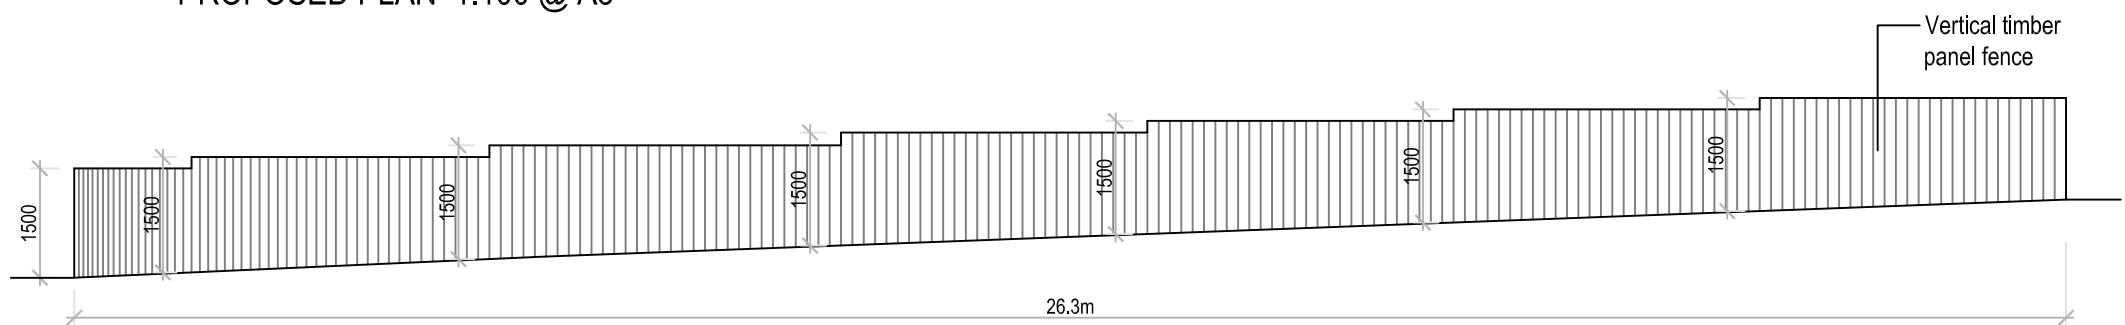

PROPOSED SIDE ELEVATION 1:100

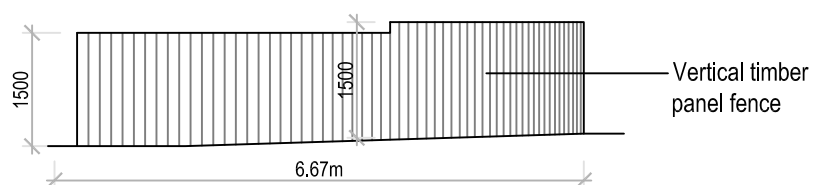

PROPOSED FRONT ELEVATION 1:100