



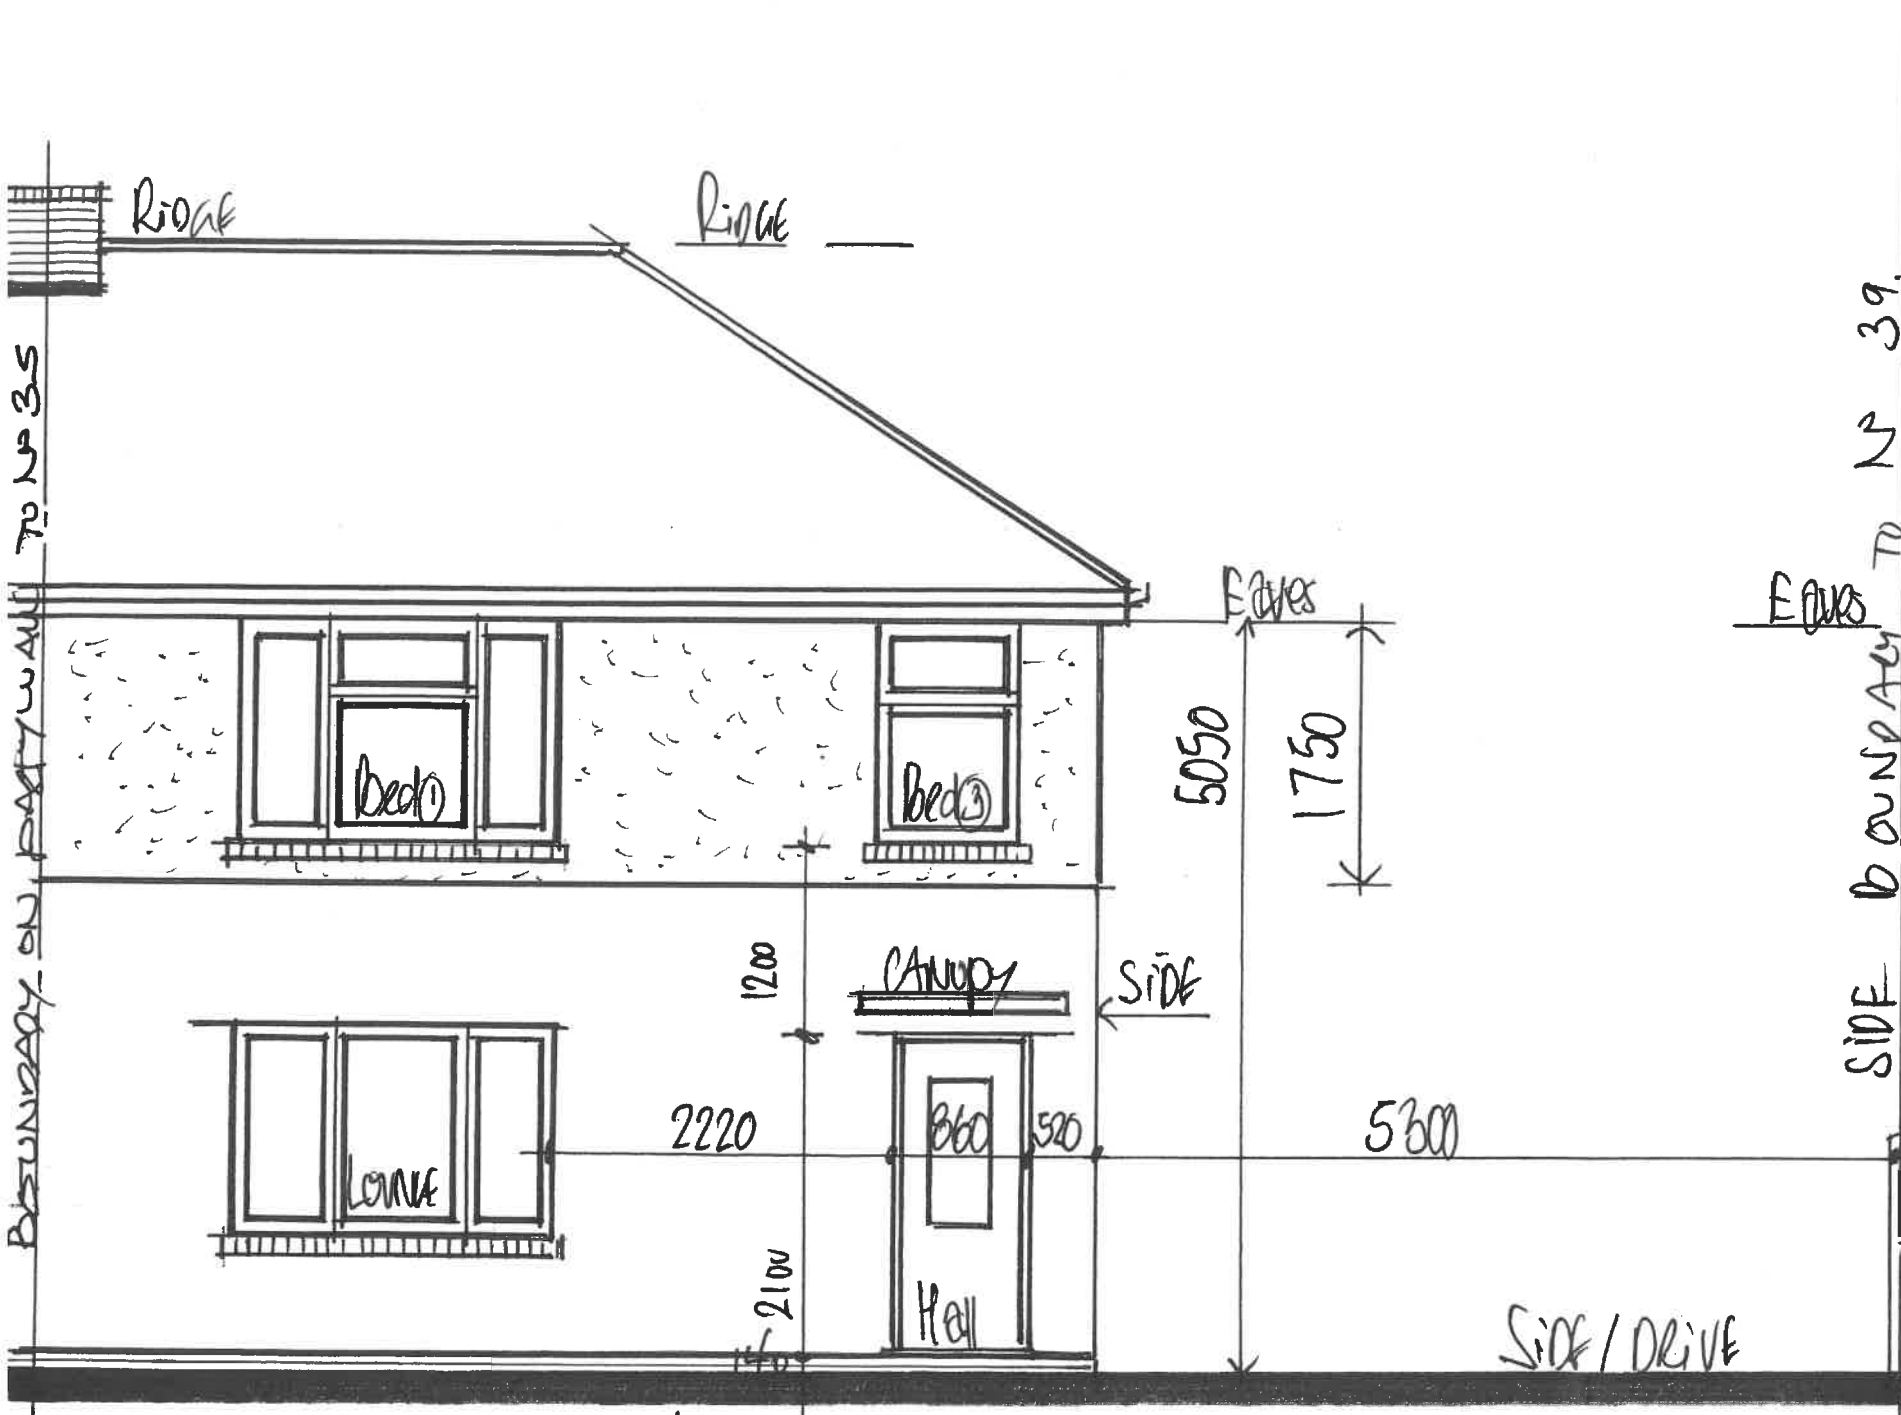

1:50 EXISTING "FRONT" ELEVATION

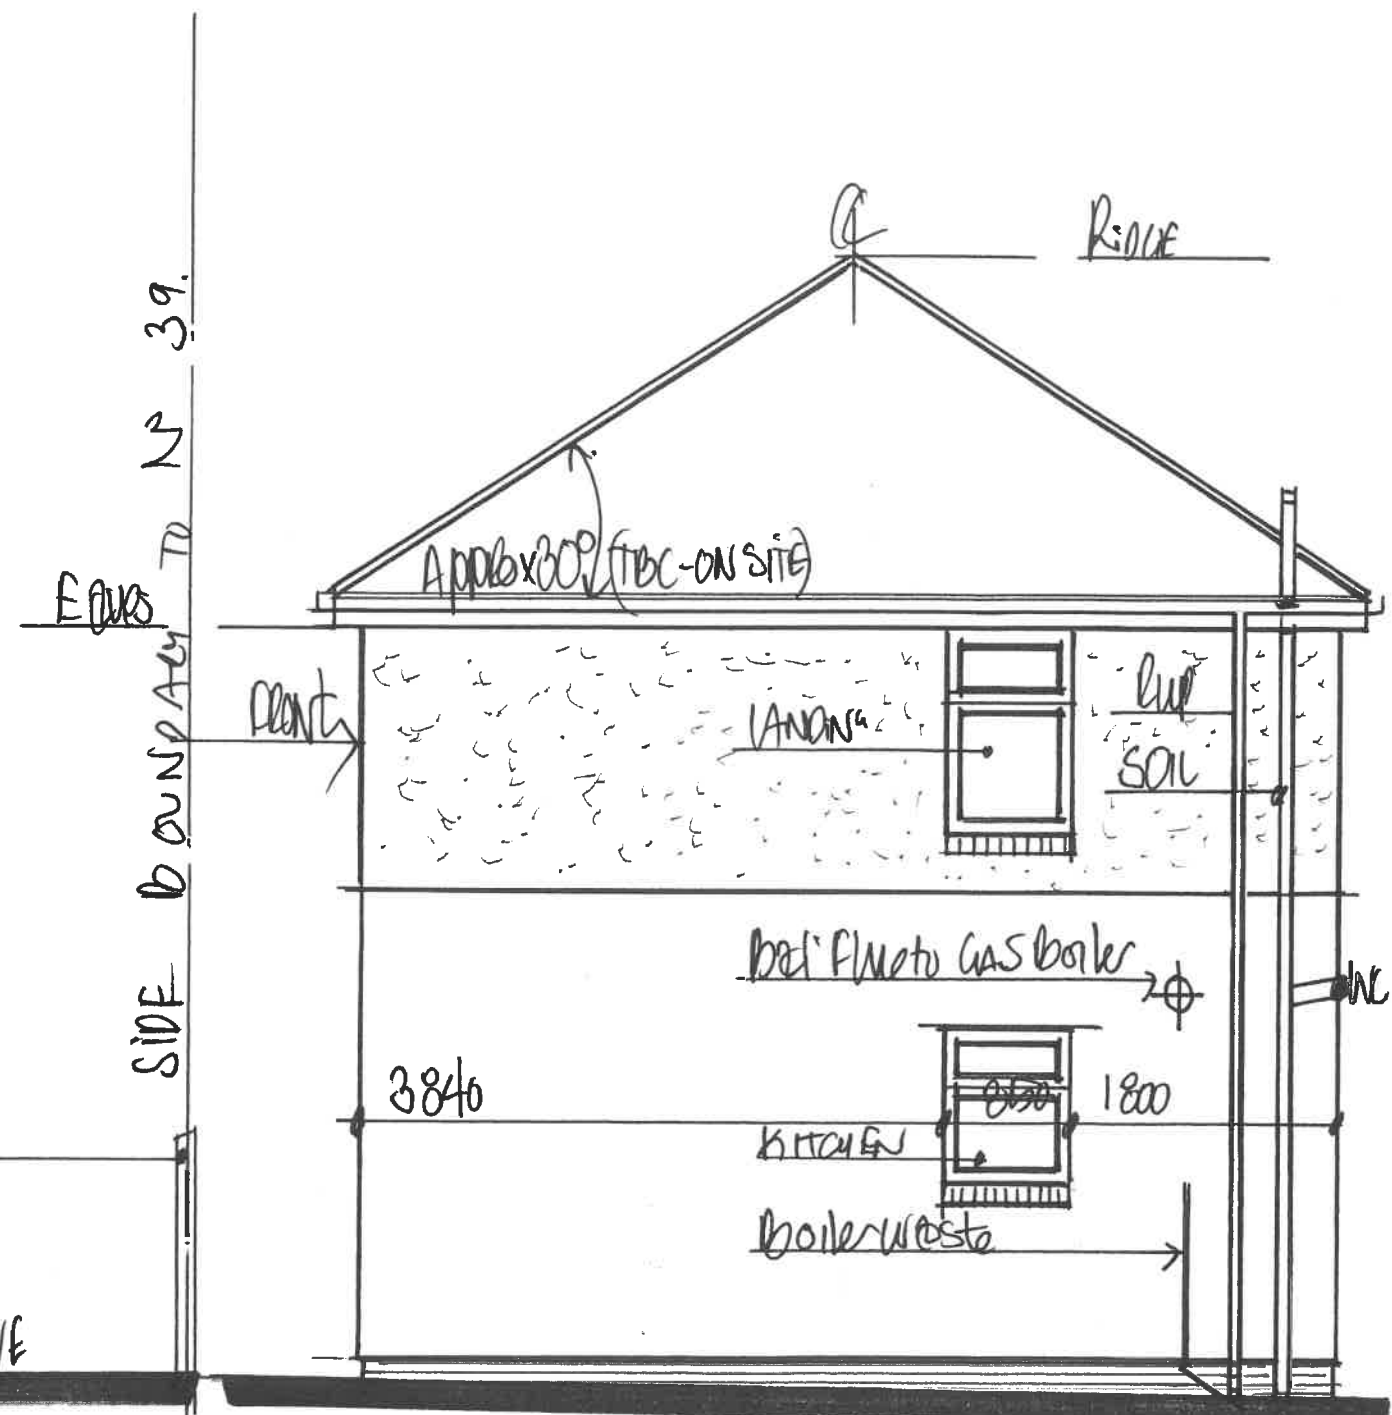

EXISTING "SIDE VIEW" FROM N° 39.

EXISTING MATERIALS

NATURAL GREY ROOF SLATES TO APPROX 30° HIPPED DUAL PITCHED ROOF SLOPE (EXACT PITCH TBC ON SITE BY CONTRACTORS)
 BLACKUPVC RAINWATERGUTTERS/DOWNSPOUTS, SOIL, WASTES AND SANITARY WARE - BY RECIAS /SOKRATS & FAVES
 WHITEUPVC PROFILED RATES, ASSEMBLY & SECTIONS TO DOOR/WINDOW FRAMES FITTED WITH DOUBLE GLAZED/READED ON ITS
 PEBBLE DASH TO TOP 1800 SECTION OF EXTERIOR WALLS TO 1/5 CORNER EAVES AND SMOOTH RENDEROED LOWER SECTION PAINTED BEKE.
 BRICK PUNTH/BRICK 314 COURSES BELOW WINDOWS