




ELEVATION 1
0m 4m 8m 12m 16m 18m

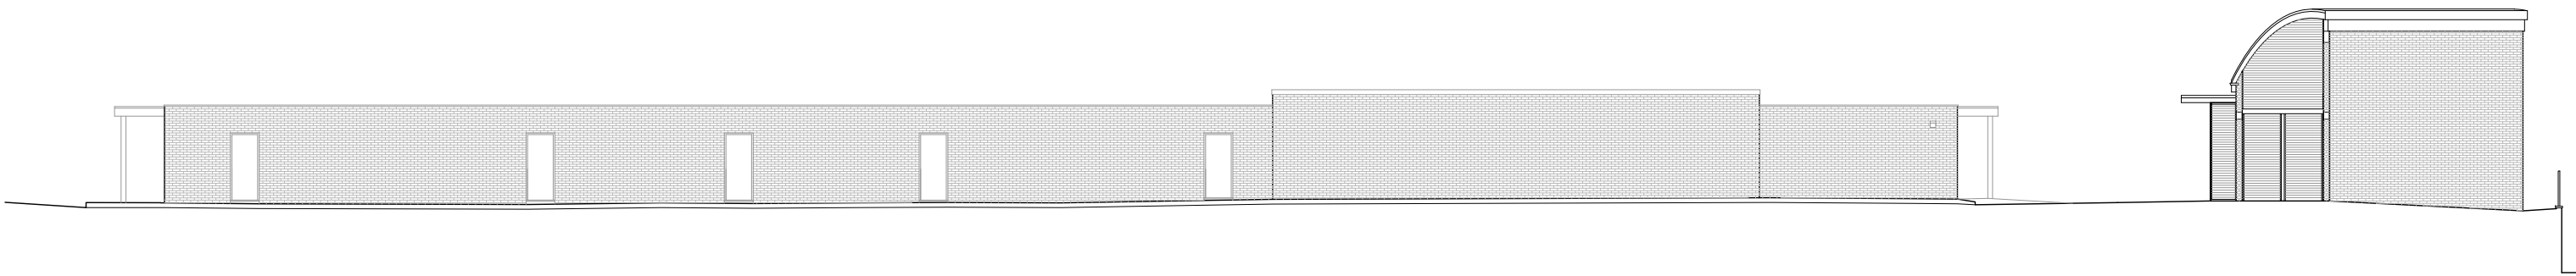


ELEVATION 2
0m 4m 8m 12m 16m 18m

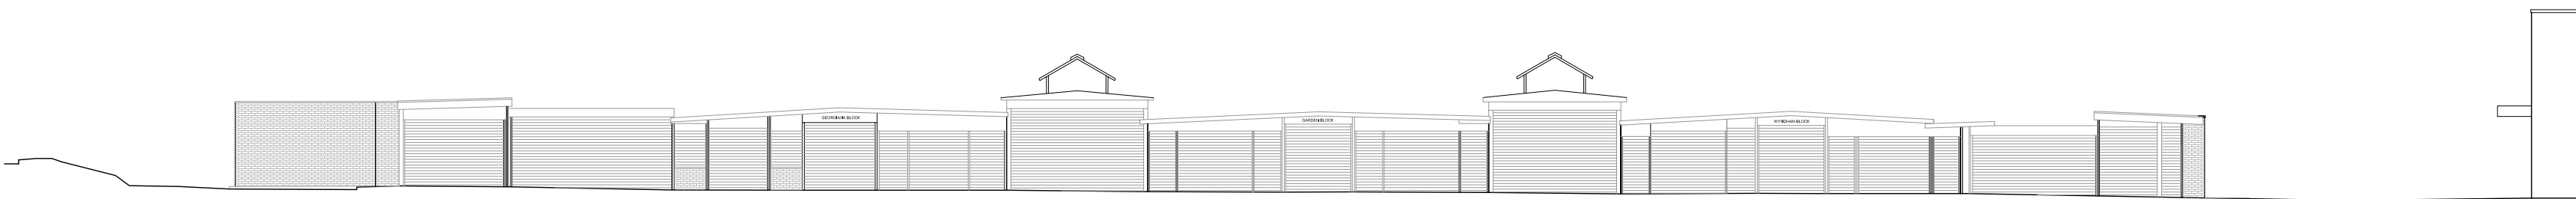

ELEVATION 3
0m 4m 8m 12m 16m 18m

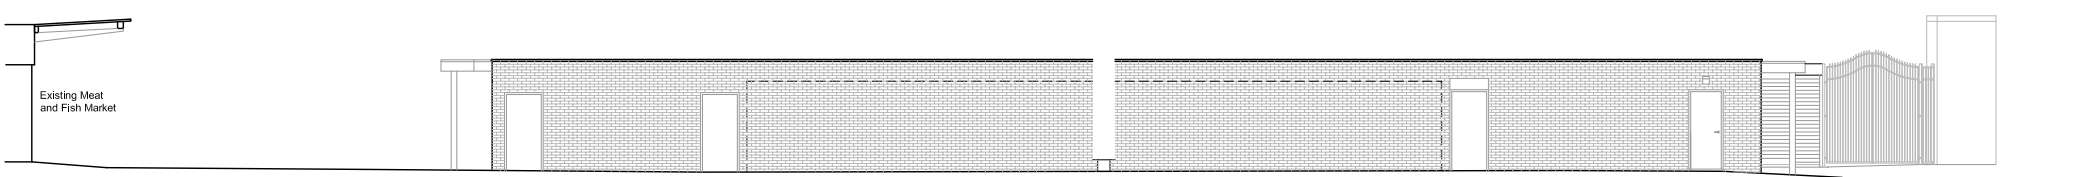

ELEVATION 4
0m 4m 8m 12m 16m 18m

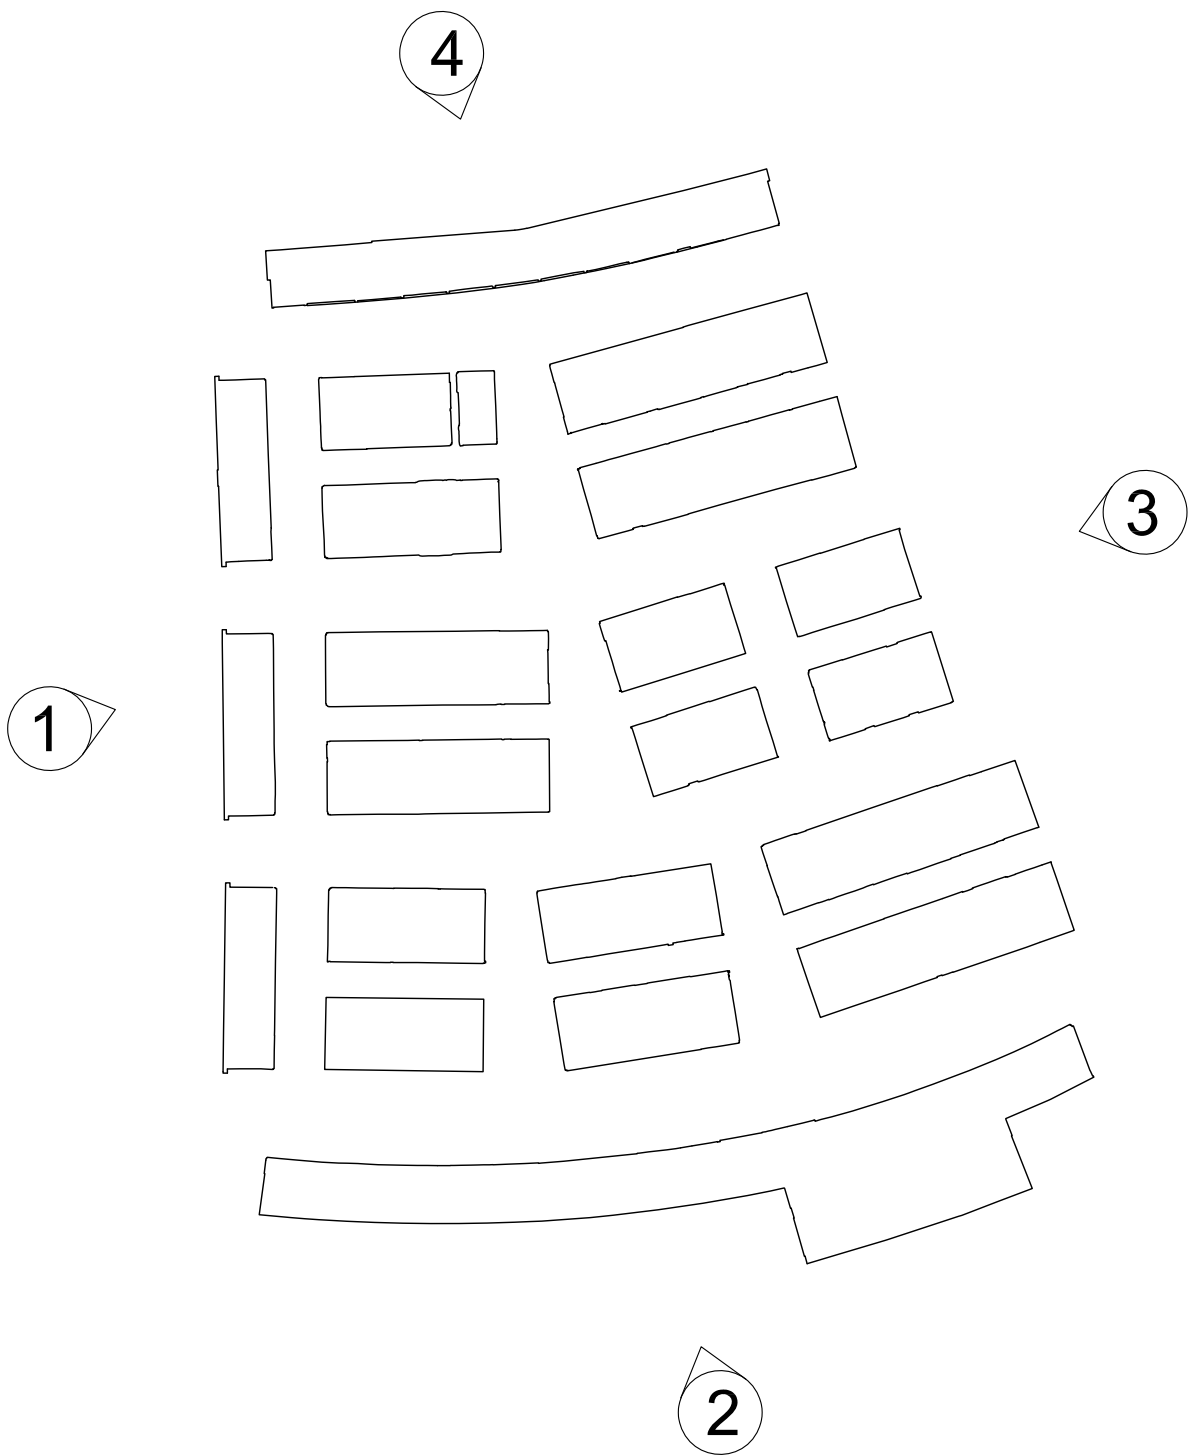

PLANNING ISSUE

BURY COUNCIL

client

BURY MARKET
MASTERPLAN

project

EXISTING MARKET CANOPY
ELEVATIONS - SHEET 1

title

BCO1

job No.

BURMAR-JHA-V5-XX-DR-A-0151 Rev P01


dwg No.

1:200 @ A1

scale

RCO

drawn

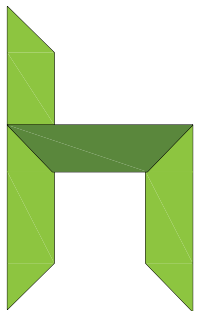

Just H
Architects

107 Timber Wharf
32 Worsley Street
Castlefield, Manchester
M15 4NX
0161 237 5500
info@justharchitects.co.uk