
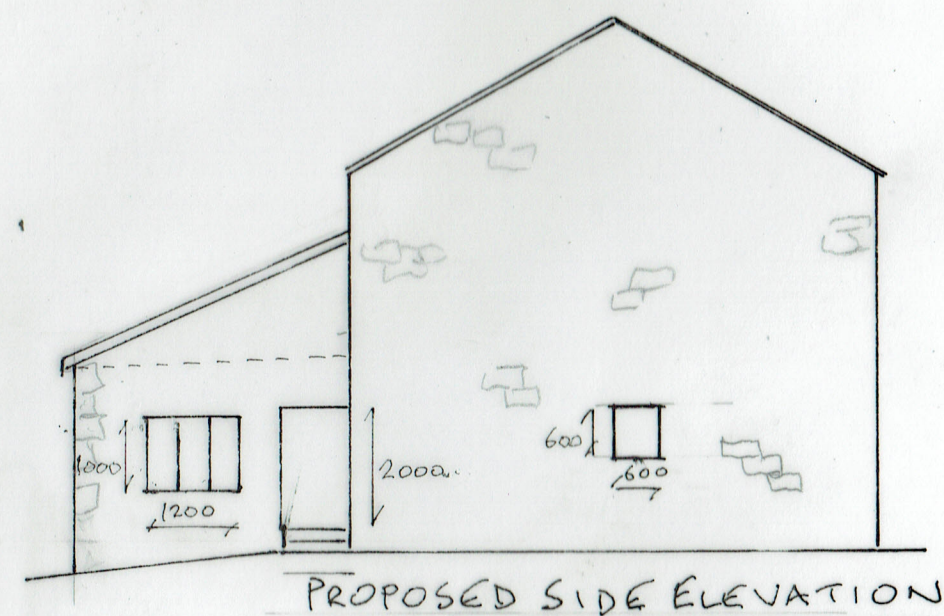
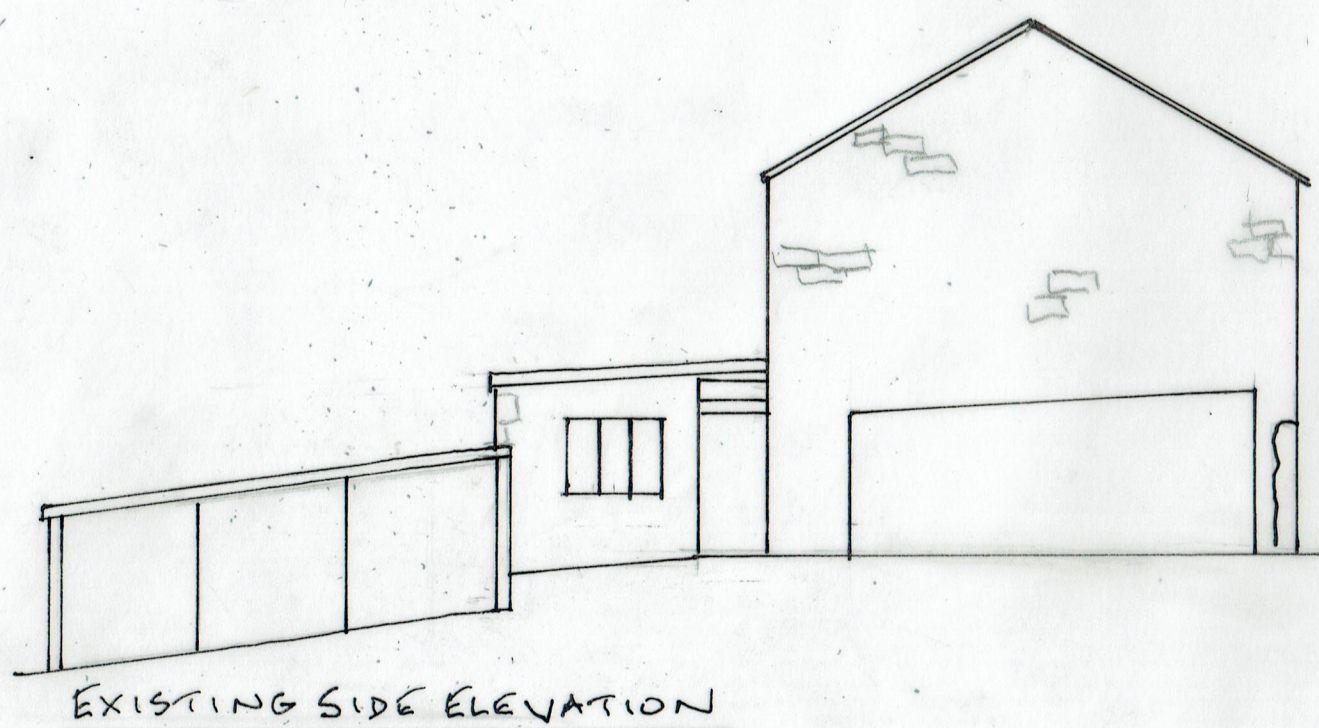
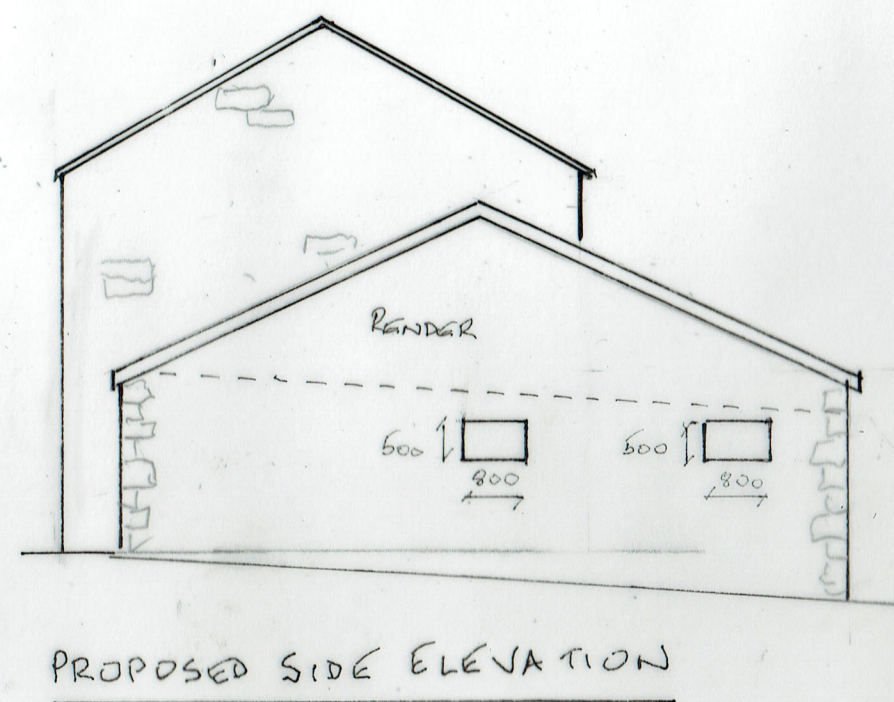


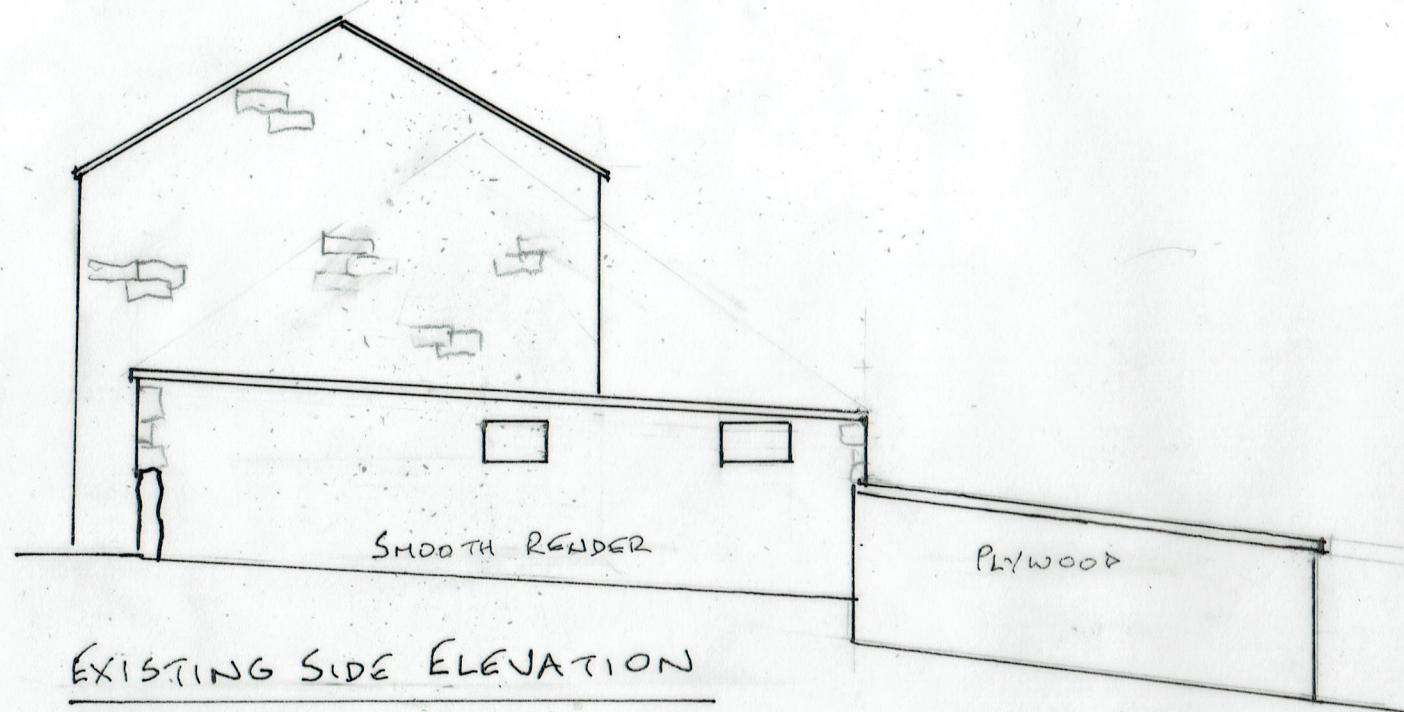

6/ SIDE ELEVATIONS

0 METRES 5
SCALE 1:100 @ A3

06/09/2024

24/786/06

AGRICULTURAL BUILDINGS TO RESIDENTIAL USE
HOLCOMBE HEY FOLD FARM, HAWKSHAW BL8 4LD