


customer	Medivet UK	contact	Lolly Rushton	job no.	28872	scale	1:20/200 @ A4
location	Medivet Formely The Grant Arms 11 Market Pl Ramsbottom Bury BL0 9AJ			by	KP	date	28 April 2022

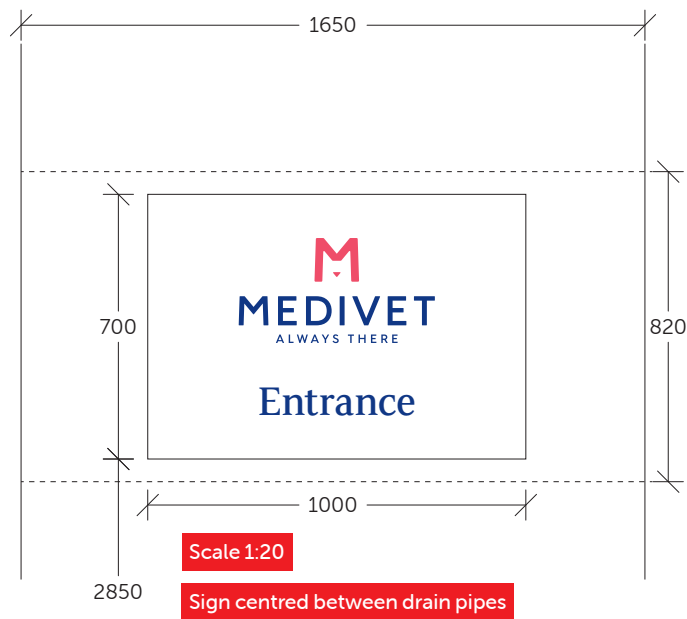

r1 Updated size/layout

1 Entrance sign

Size: 1000 x 700 x 60mm o/a **Amount:** 1no.


Specification: 3mm thick folded aluminium composite panel with vinyl/full colour graphics (gloss laminated) applied

Fixing: Using 50mm aluminium angle



Visual

customer	Medivet UK	contact	Lolly Rushton	job no.	28872	scale	1:10/200 @ A4
location	Medivet Formely The Grant Arms 11 Market Pl Ramsbottom Bury BL0 9AJ			by	KP	date	28 April 2022

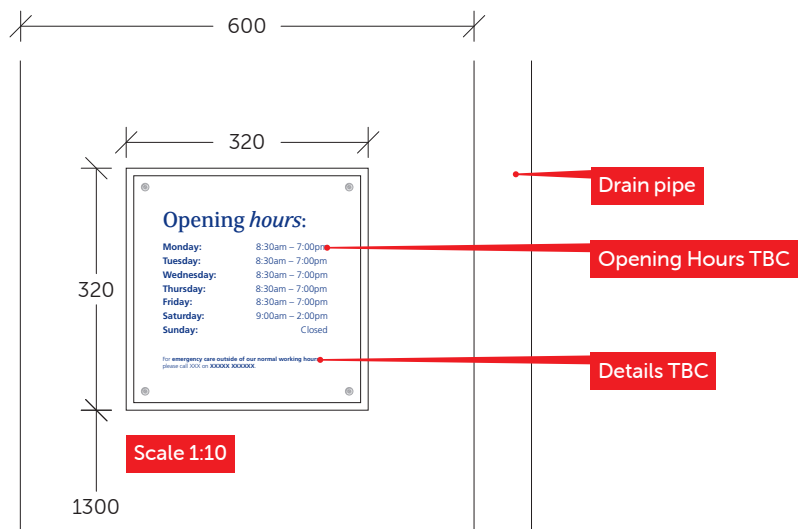

2

Opening hours sign
Details TBC

Size: 320 x 320 x 35mm

Amount: 1no.

Specification: 3mm thick folded aluminium composite panel C/W 5mm thick dense white acrylic plaque (1no. 300 x 300) with full colour digital print (gloss laminated) applied



Fixing: Panel: Using 25mm aluminium angle
Plaques: Using security screws/spacers



Visual

new vision
signs & graphics

customer	Medivet UK	contact	Lolly Rushton	job no.	28872	scale	1:20/200 @ A4
location	Medivet Formely The Grant Arms 11 Market Pl Ramsbottom Bury BL0 9AJ			by	KP	date	28 April 2022

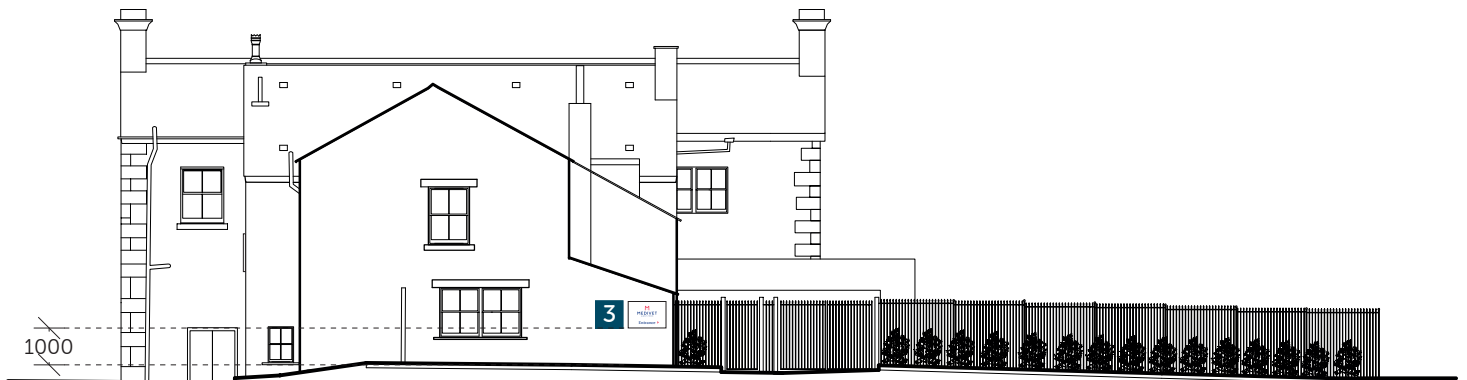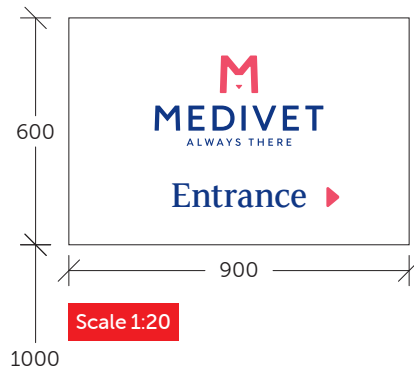

Scale 1:200 Car Park Elevation

r1 Updated size/layout/position

3 Entrance directional sign

Size: 900 x 600 x 60mm o/a **Amount:** 1no.

Specification: 3mm thick folded aluminium composite panel with vinyl/full colour graphics (gloss laminated) applied

Fixing: Using 50mm aluminium angle



Visual


new vision
signs & graphics

customer	Medivet UK	contact	Lolly Rushton	job no.	28872	scale	1:50/200 @ A4
location	Medivet Formely The Grant Arms 11 Market Pl Ramsbottom Bury BL0 9AJ			by	KP	date	28 April 2022



Scale 1:50

Top of sign to line up with window to left side

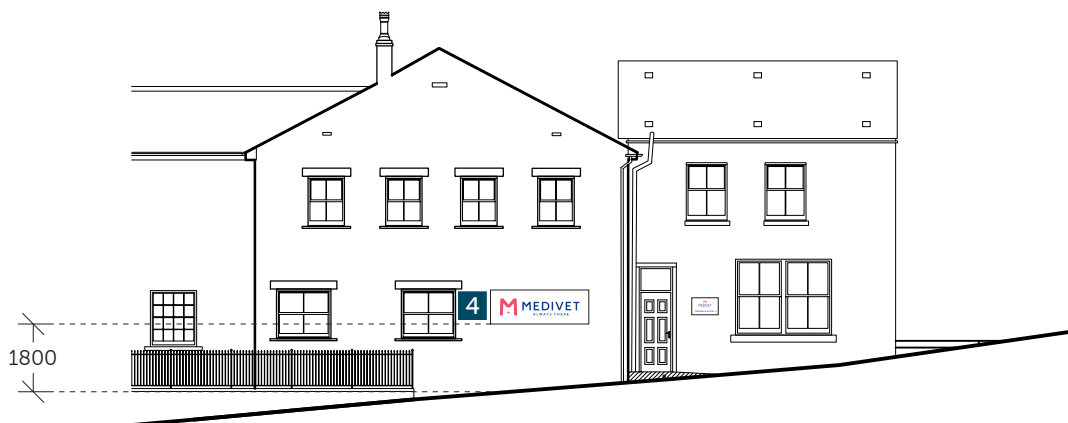

Scale 1:200 - Market Place Elevation

r1 Updated size

r2 Updated

4 Fascia sign

Size: 2600 x 900 x 60mm o/a **Amount:** 1no.

Specification: 3mm thick folded aluminium composite panel (including 32mm inset white aluminium upstand & strengthened) with vinyl/full colour graphics (gloss laminated) applied


Fixing: Using 50mm aluminium angle



Visual

new vision
signs & graphics

customer	Medivet UK	contact	Lolly Rushton	job no.	28872	scale	1:20/200 @ A4
location	Medivet Formely The Grant Arms 11 Market Pl Ramsbottom Bury BL0 9AJ			by	KP	date	28 April 2022

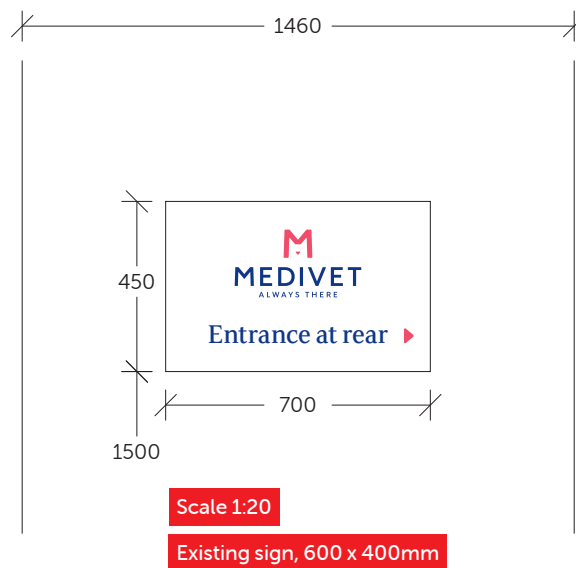

Scale 1:200 - Market Place Elevation

r1 Updated size/layout

6 Entrance sign

Size: 700 x 450 x 60mm o/a **Amount:** 1no.

Specification: 3mm thick folded aluminium composite panel (including 32mm inset white aluminium upstand) with vinyl/full colour graphics (gloss laminated) applied

Fixing: Using 50mm aluminium angle



Visual


new vision
signs & graphics

customer	Medivet UK	contact	Lolly Rushton	job no.	28872	scale	1:5/20 @ A4
location	Medivet Formely The Grant Arms 11 Market Pl Ramsbottom Bury BL0 9AJ			by	KP	date	28 April 2022

Welcome

316

Scale 1:5

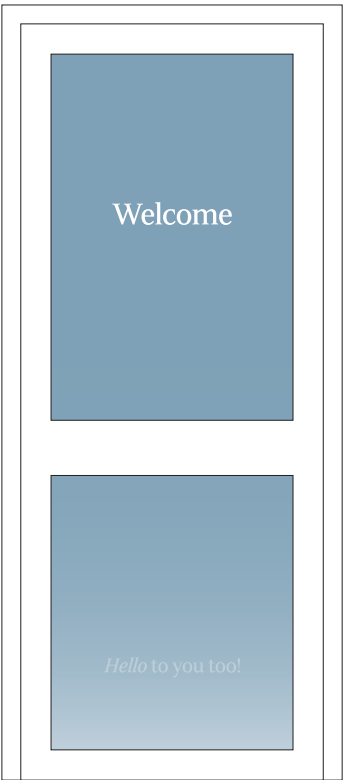

Scale 1:20

Door type TBC

7

'Welcome' vinyl
Spec may vary depending on door

Size: 316 x 60mm o/a **Amount:** 1no.

Specification: Reverse cut vinyl graphics


Fixing: Applied direct to glass internally

customer	Medivet UK	contact	Lolly Rushton	job no.	28872	scale	1:5/20 @ A4
location	Medivet Formely The Grant Arms 11 Market Pl Ramsbottom Bury BL0 9AJ			by	KP	date	28 April 2022

Hello to you too!



Scale 1:5

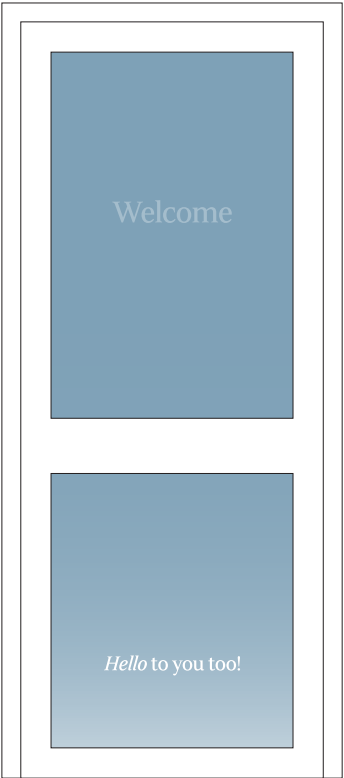

Scale 1:20

Door type TBC

8

'Hello to you too' vinyl
 Spec may vary depending on door

Size: 360 x 53mm o/a
 Amount: 1no.

Specification: Reverse cut vinyl graphics

Fixing: Applied direct to glass internally