

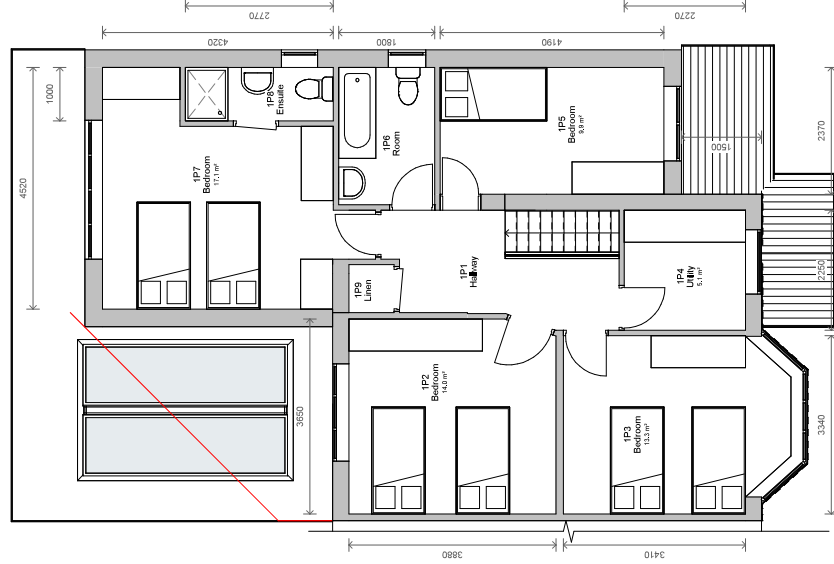


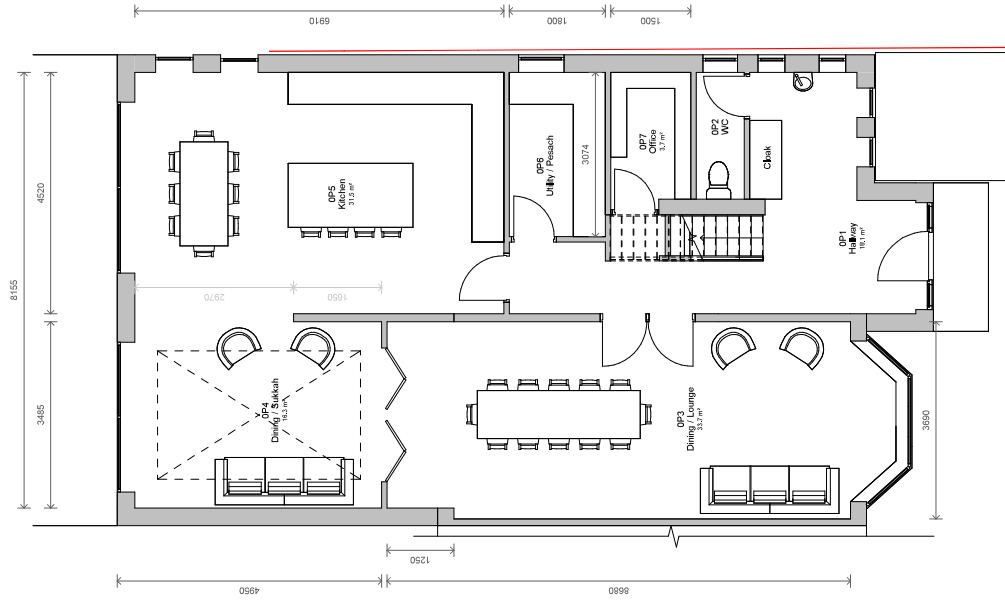

No.	Description	Date
5	Planning Revised	17/01/2023
4	PLANNING	12/01/2023
3	Revised Layout	11/11/2022
2	Revised Layout	25/10/2022
1	Revised Plans	03/10/2022
		Date

PROJECT	38 Fairway		
TITLE	Proposed Plans and Elevations		
CLIENT	Frenkel		
STATUS	DESIGN		
DRAWN BY	DATE	SCALE (B A1)	As indicated
SG	22/09/2022		
PROJECT NUMBER	DRAWING NUMBER	REV	
GSS22084	003		5
GOLD SKETCH			
S T U D I O S			
www.goldsketch.co.uk 0161 792 1056			

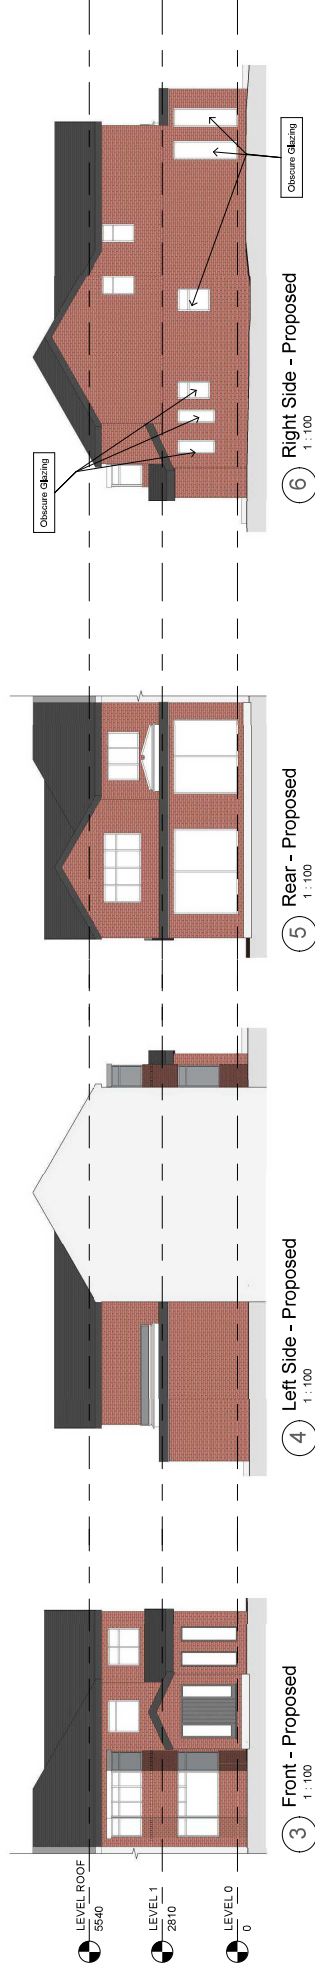