




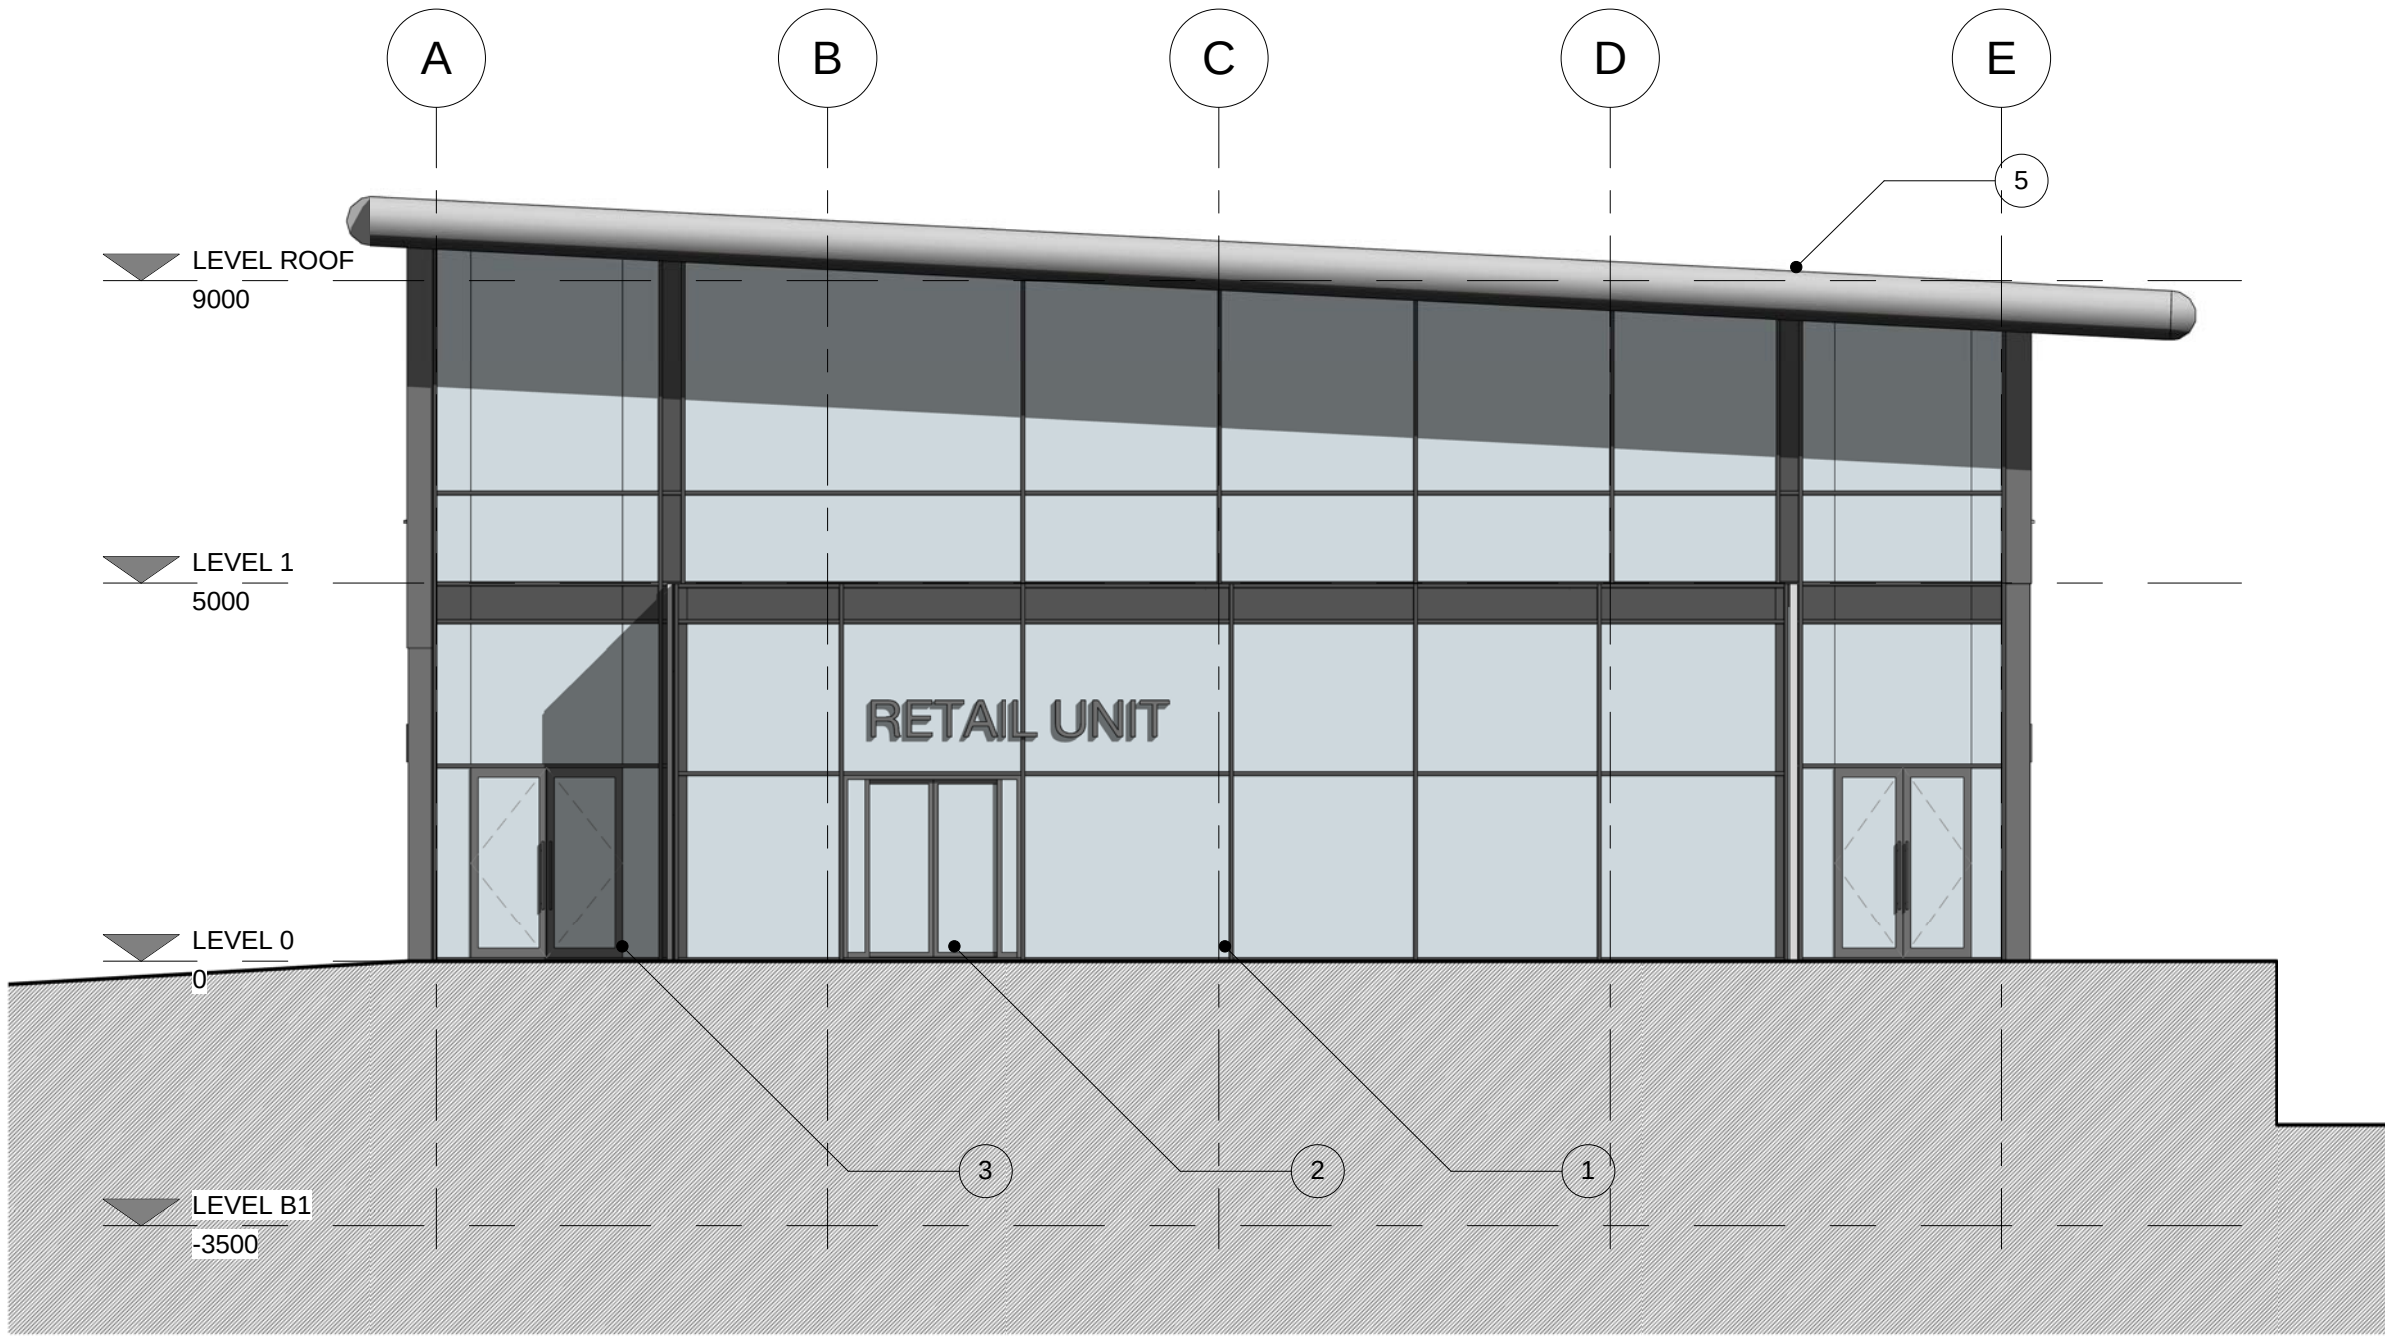


1 Front - Proposed
1: 100

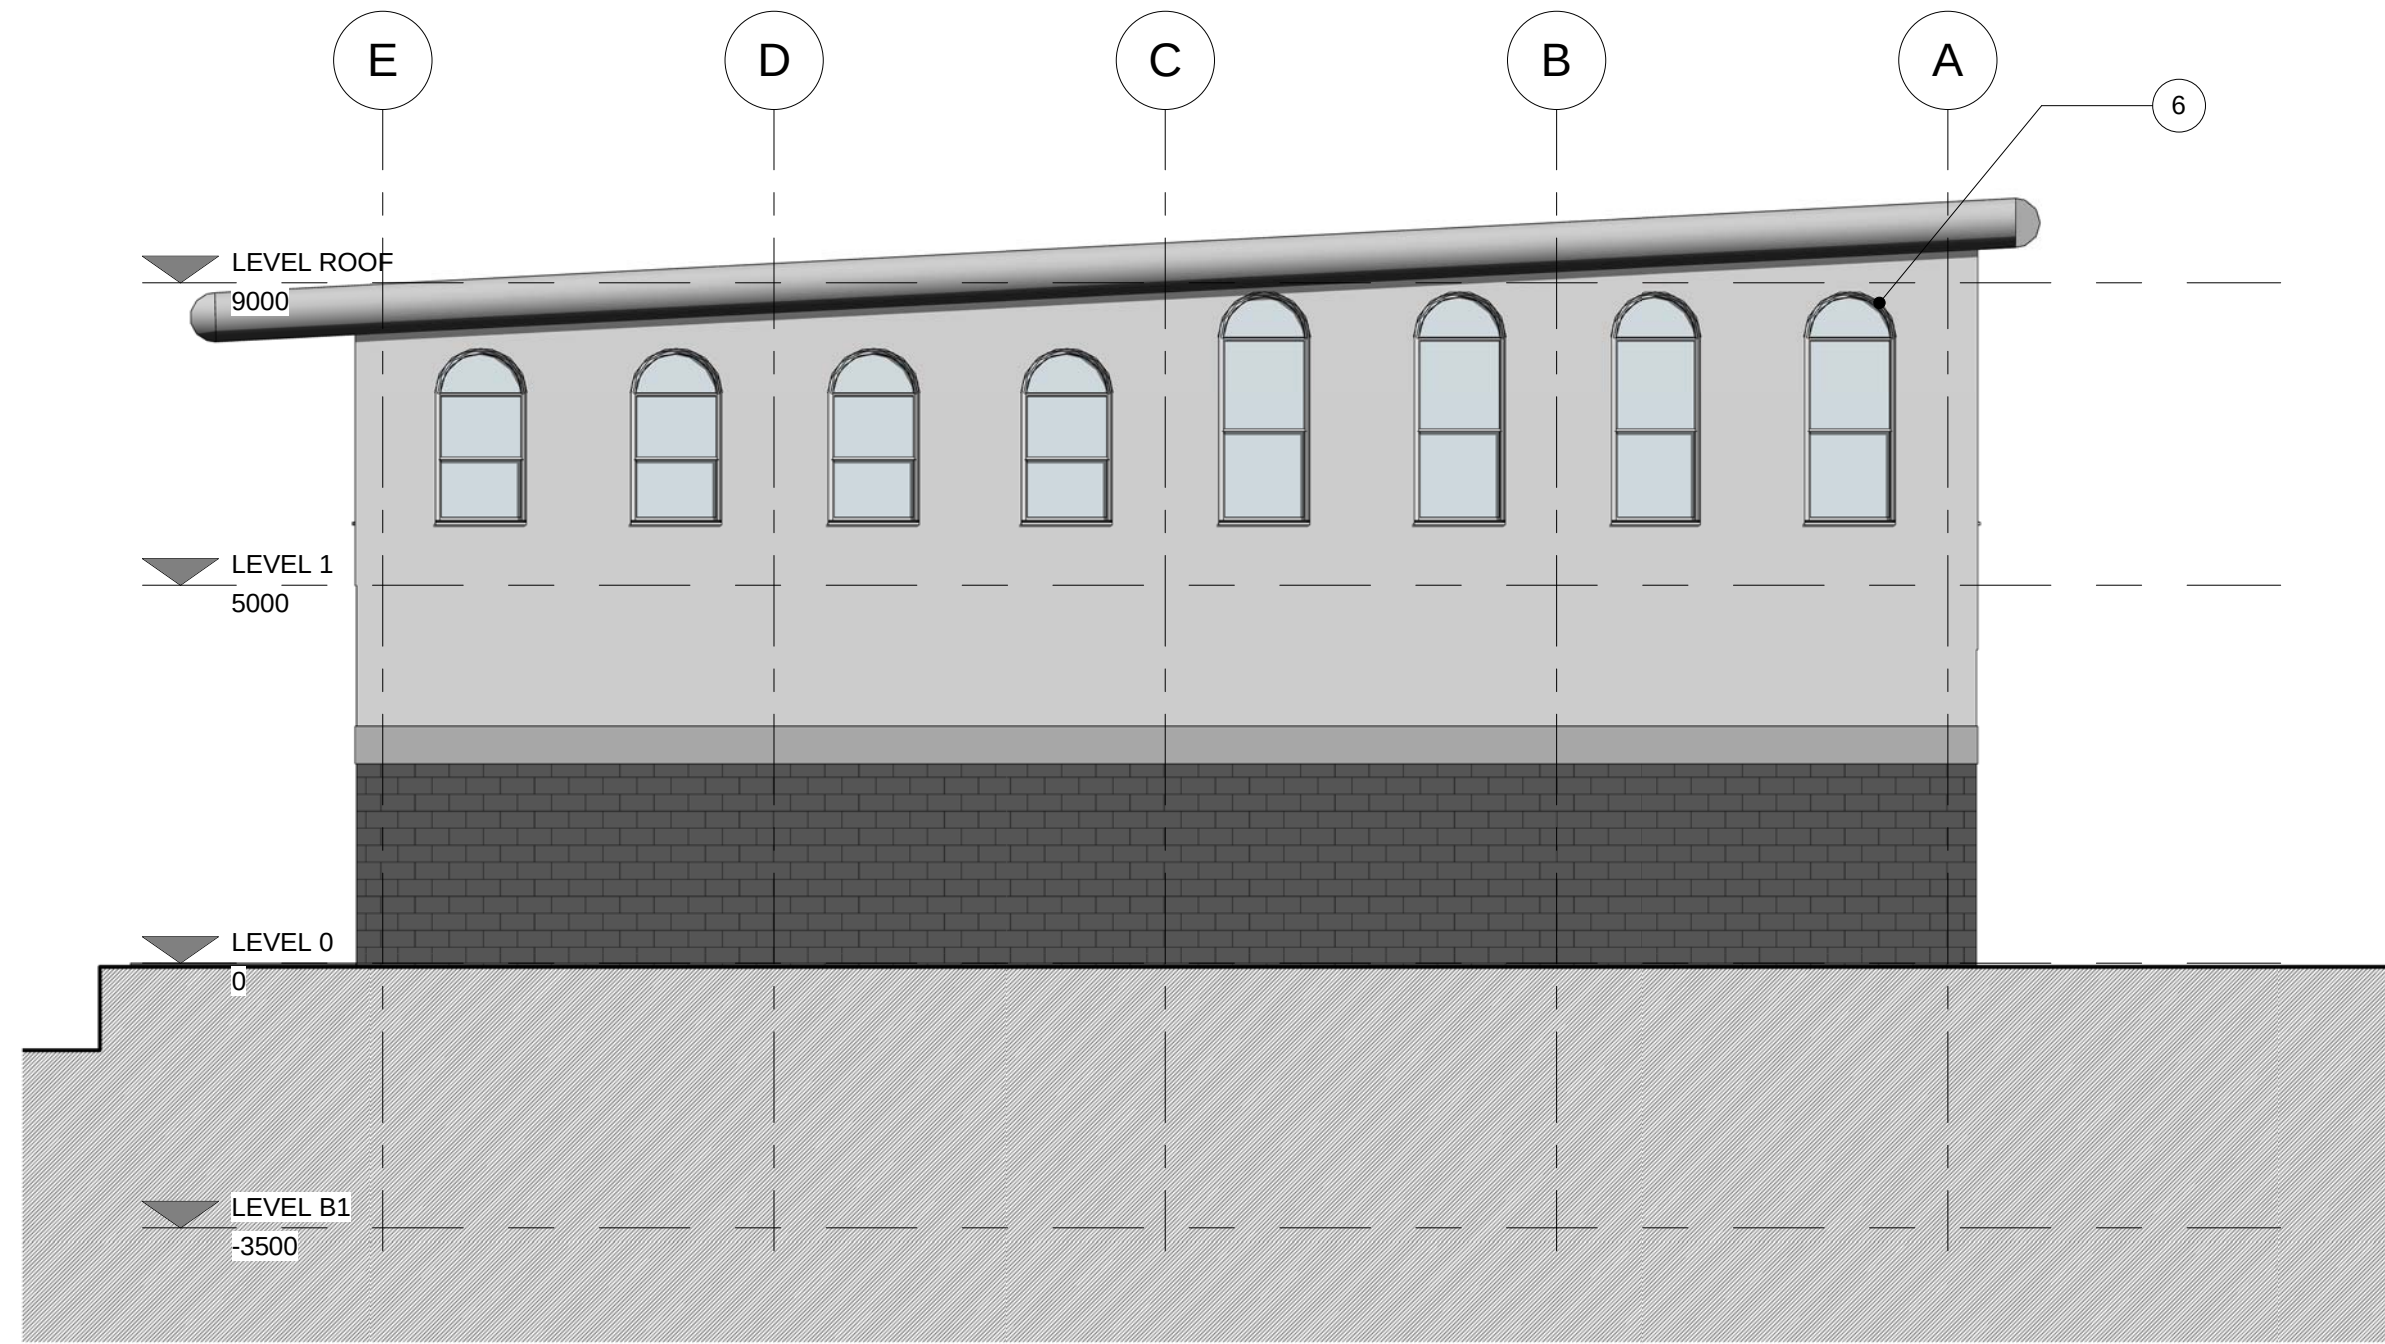

3 Rear - Proposed
1: 100

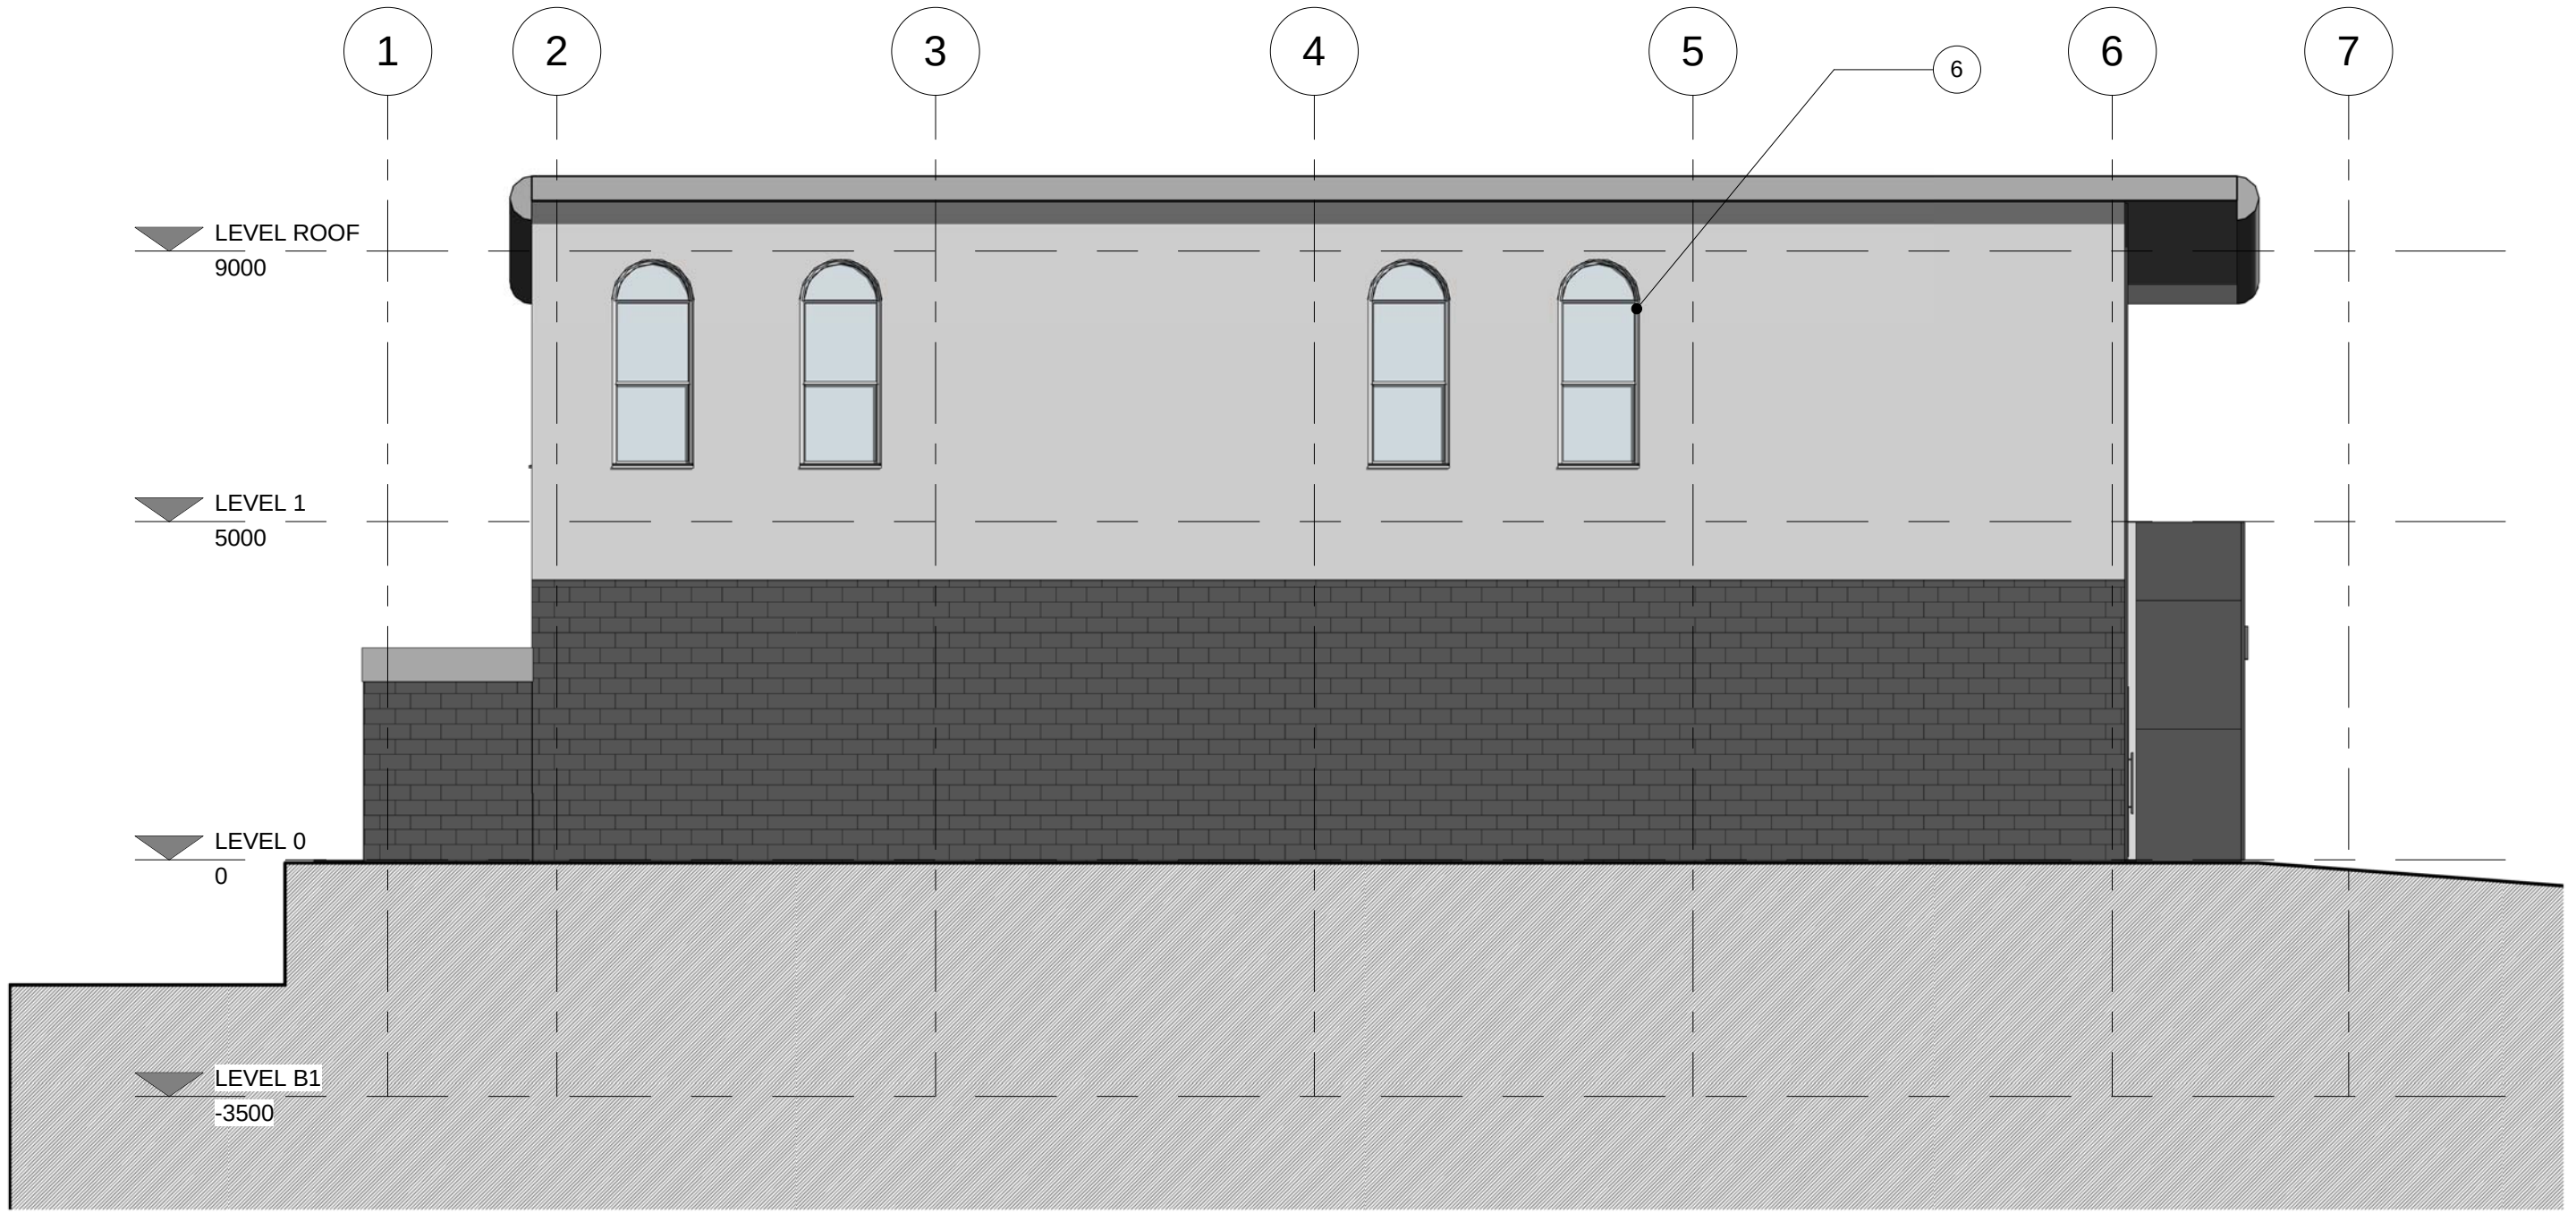

2 Left Side - Proposed
1: 100

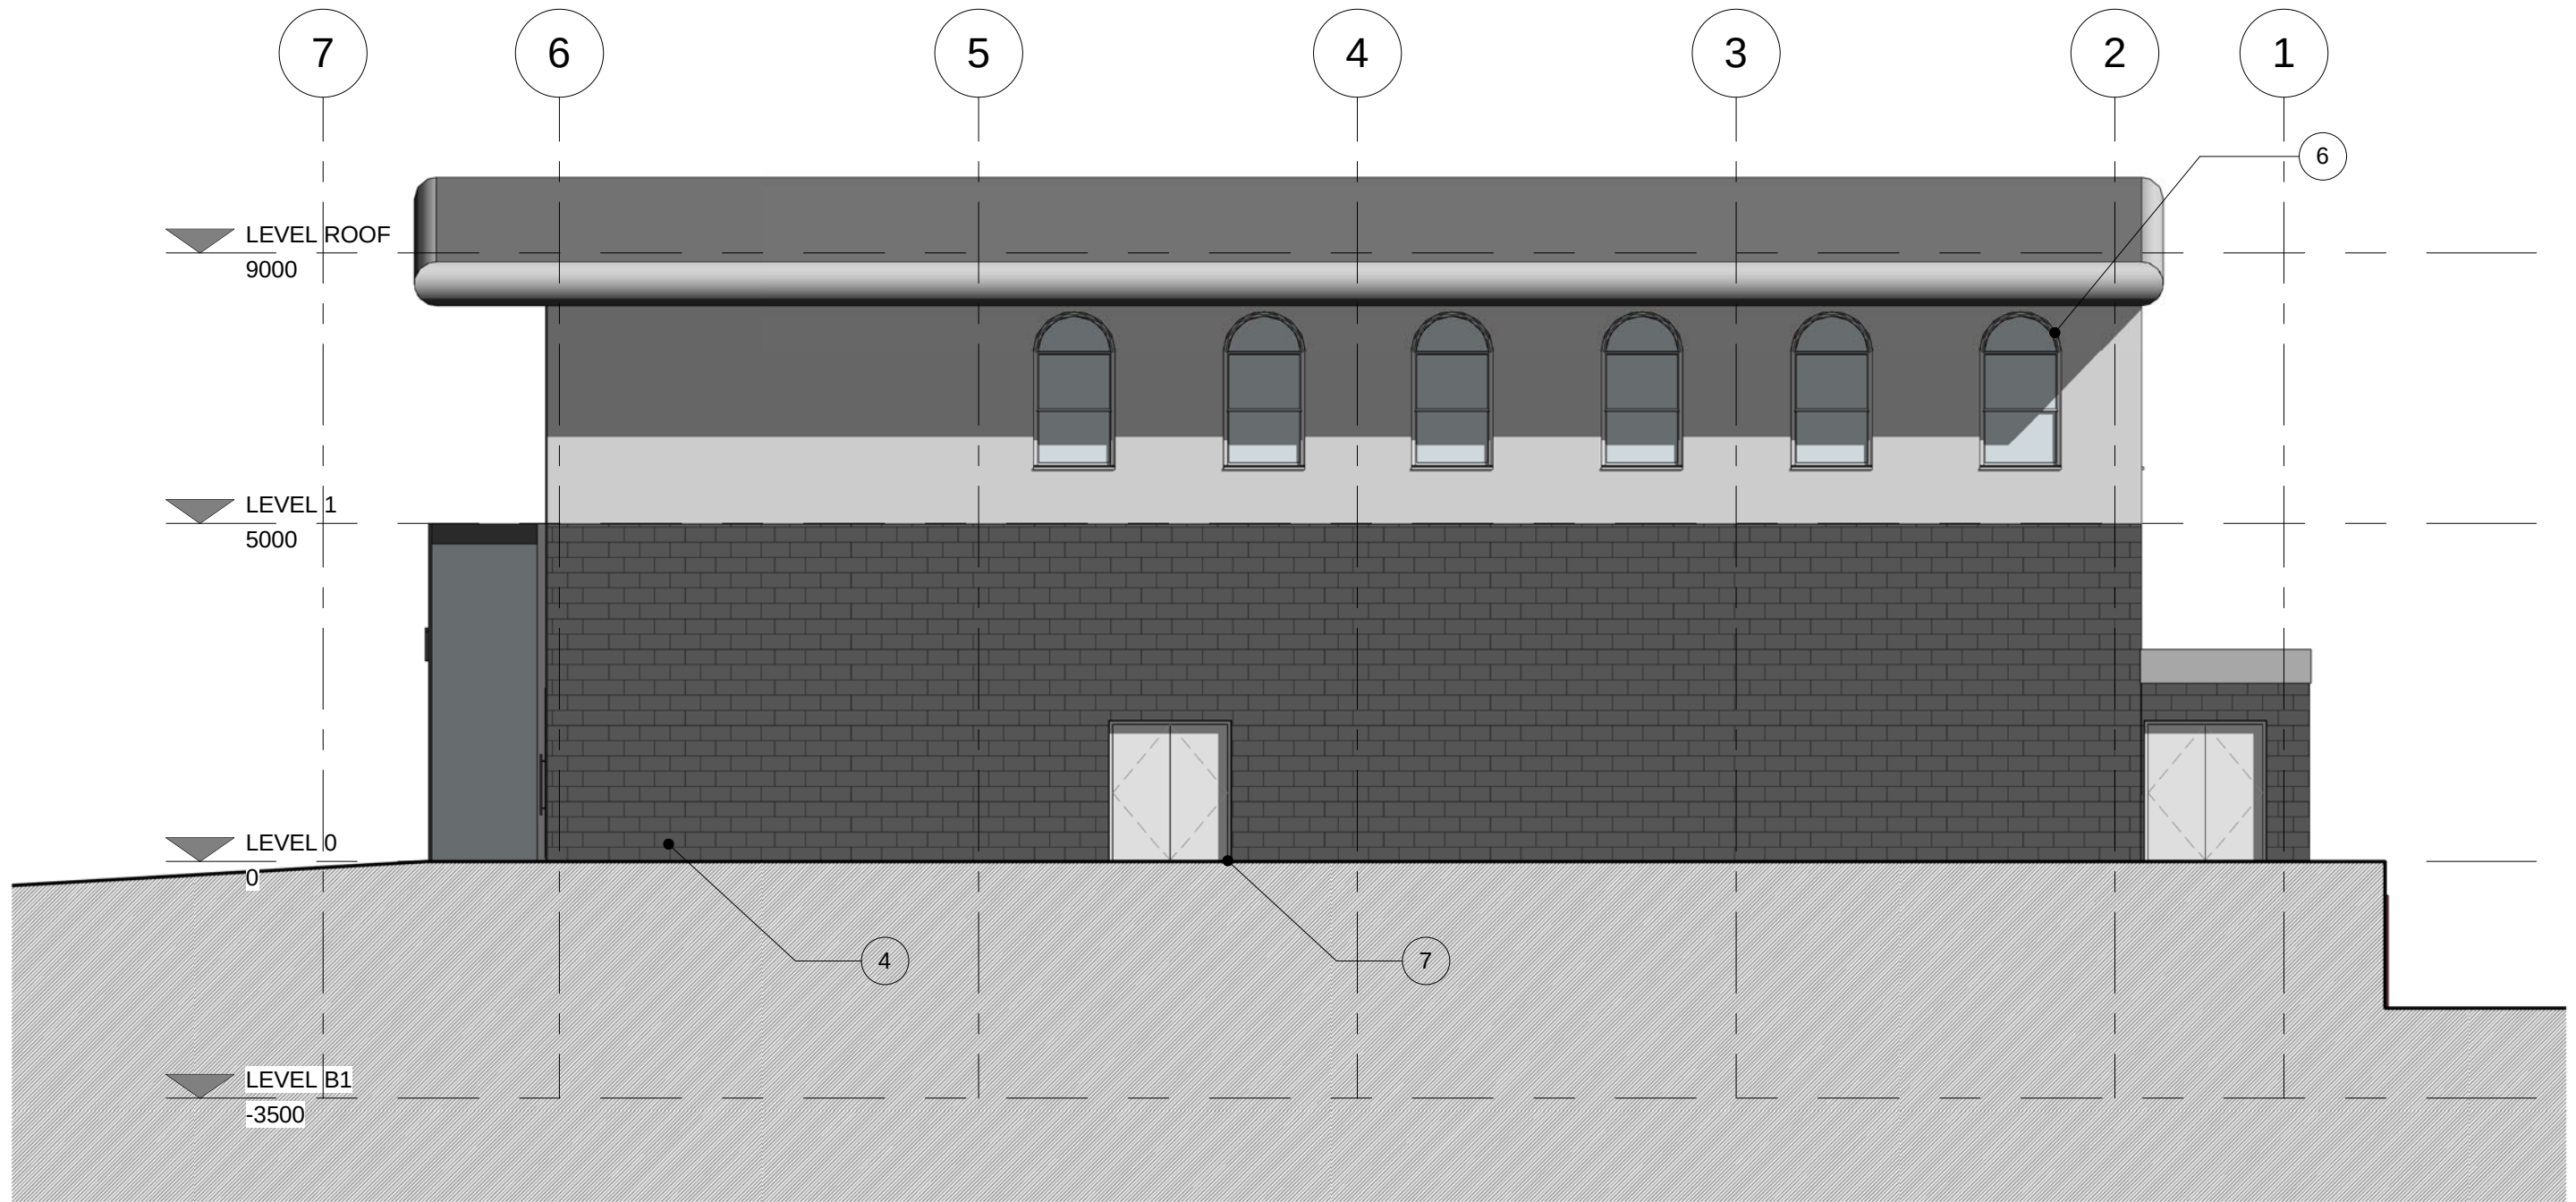

4 Right Side - Proposed
1: 100

Note Block - Elevations - GA

- Proposed aluminium framed curtain walling with clear and opaque panels.
- Proposed Shopfront Entrance
- Proposed Synagogue Entrance
- Proposed fair faced concrete blockwork. Forticrete Pewter or similar.
- Proposed Roof with bullnosed fascia
- Proposed obscured and non-operable windows.
- Service entrance.

DEBTAL ARCHITECTURE

72 Bury New Road, Manchester, M5 5JL
Tel: 0161 773 1820 www.debtalarchitecture.co.uk

CLIENT

Unimore Ltd

PROJECT

Shomrei Hadass

TITLE

Proposed GA Elevations

PROJECT NO.

DA14079.2.

DATE

202.

DISCIPLINE

PLANNING

SCALE 1:1

1: 100

DATE

19 JUN 2018

DESIGNER

SP

A COPYRIGHT. ALL RIGHTS RESERVED. THIS DRAWING IS NOT TO BE REPRODUCED WITHOUT PERMISSION. NO PART OF THIS DRAWING IS TO BE USED FOR ANY OTHER PROJECT. THE DRAWING IS THE PROPERTY OF DEBTAL ARCHITECTURE. THE DRAWING IS NOT TO BE USED FOR ANY OTHER PROJECT. THE DRAWING IS THE PROPERTY OF DEBTAL ARCHITECTURE.