




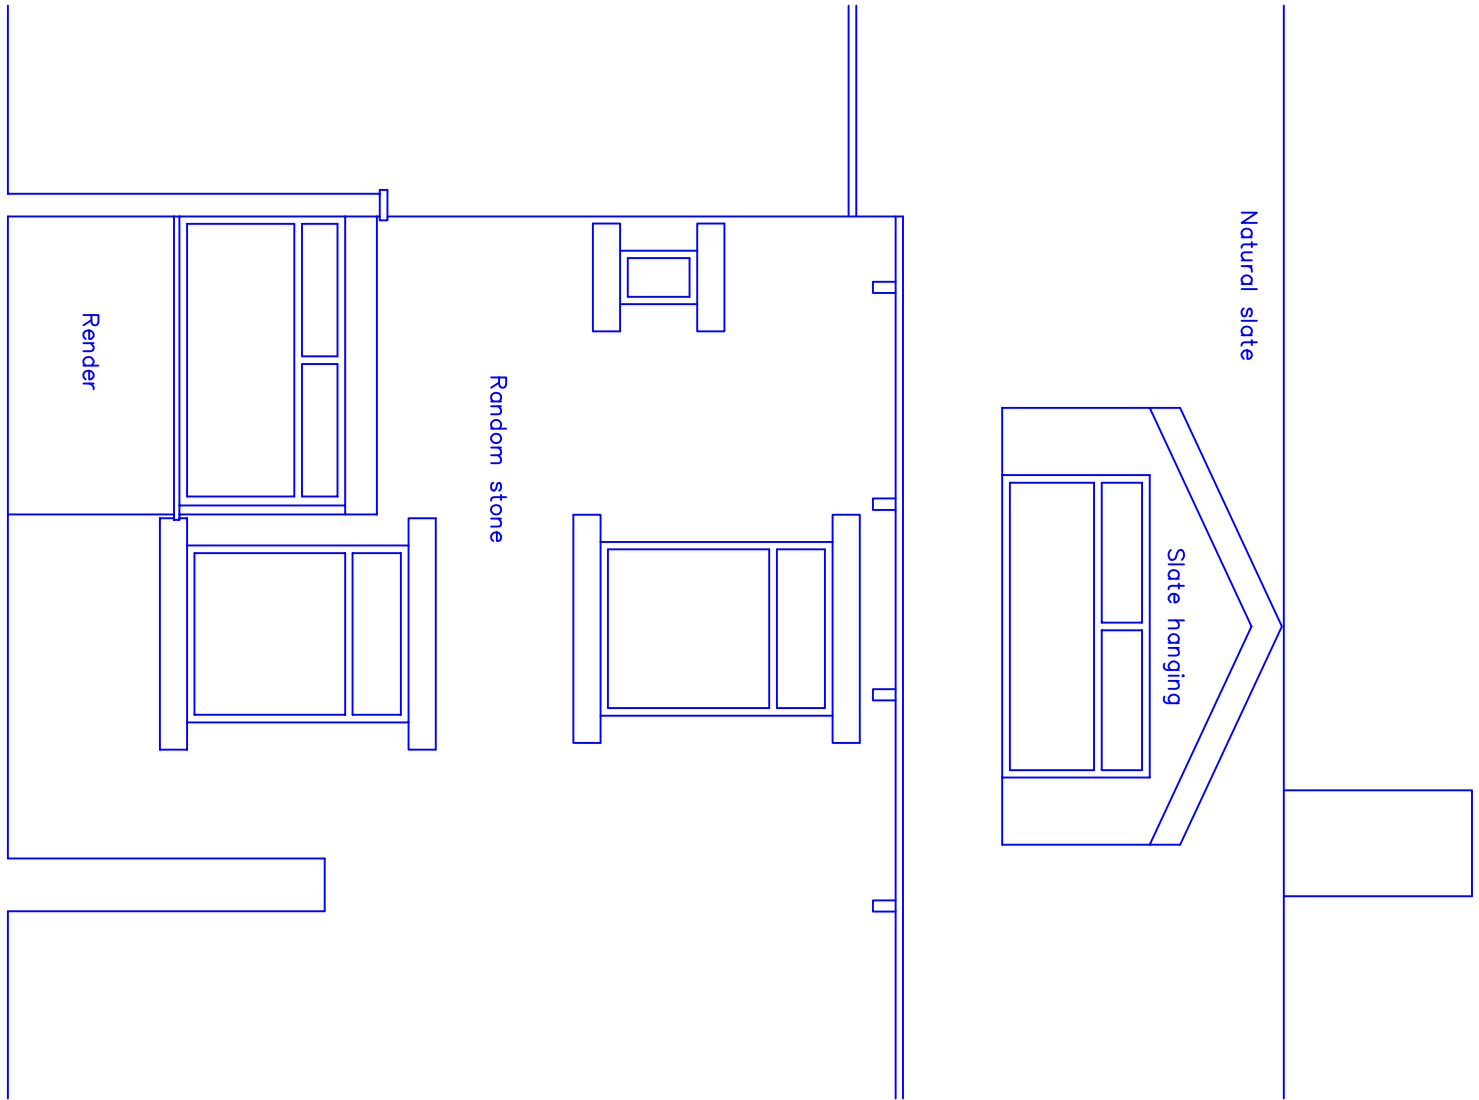


Existing Rear Elevation

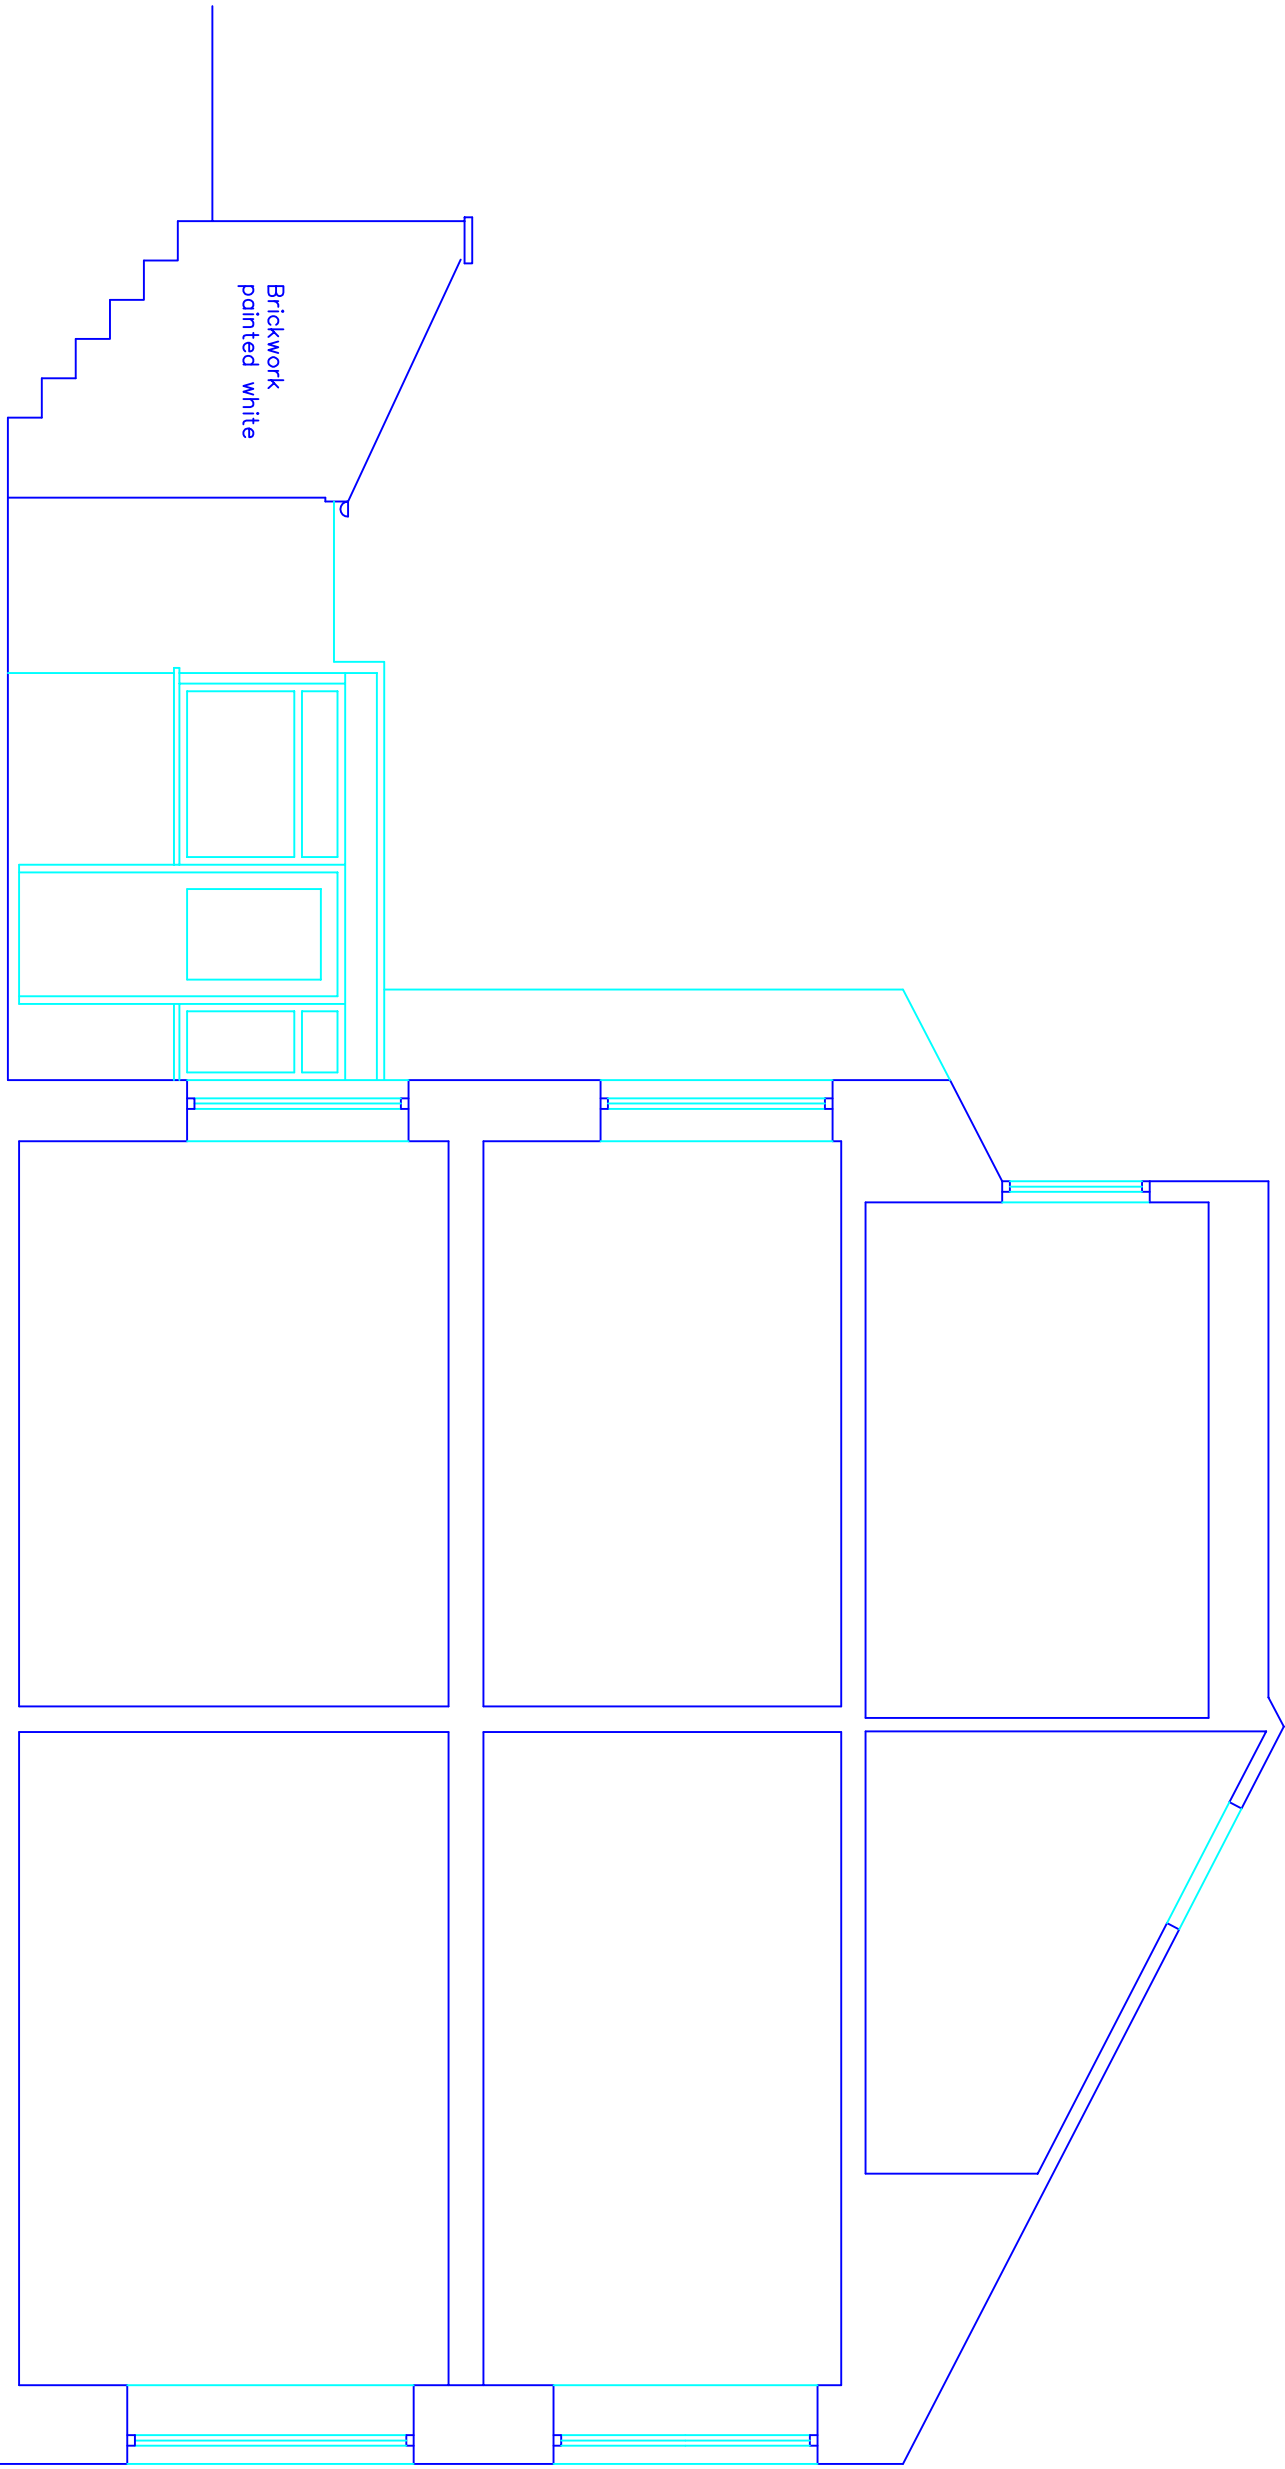


Existing Section

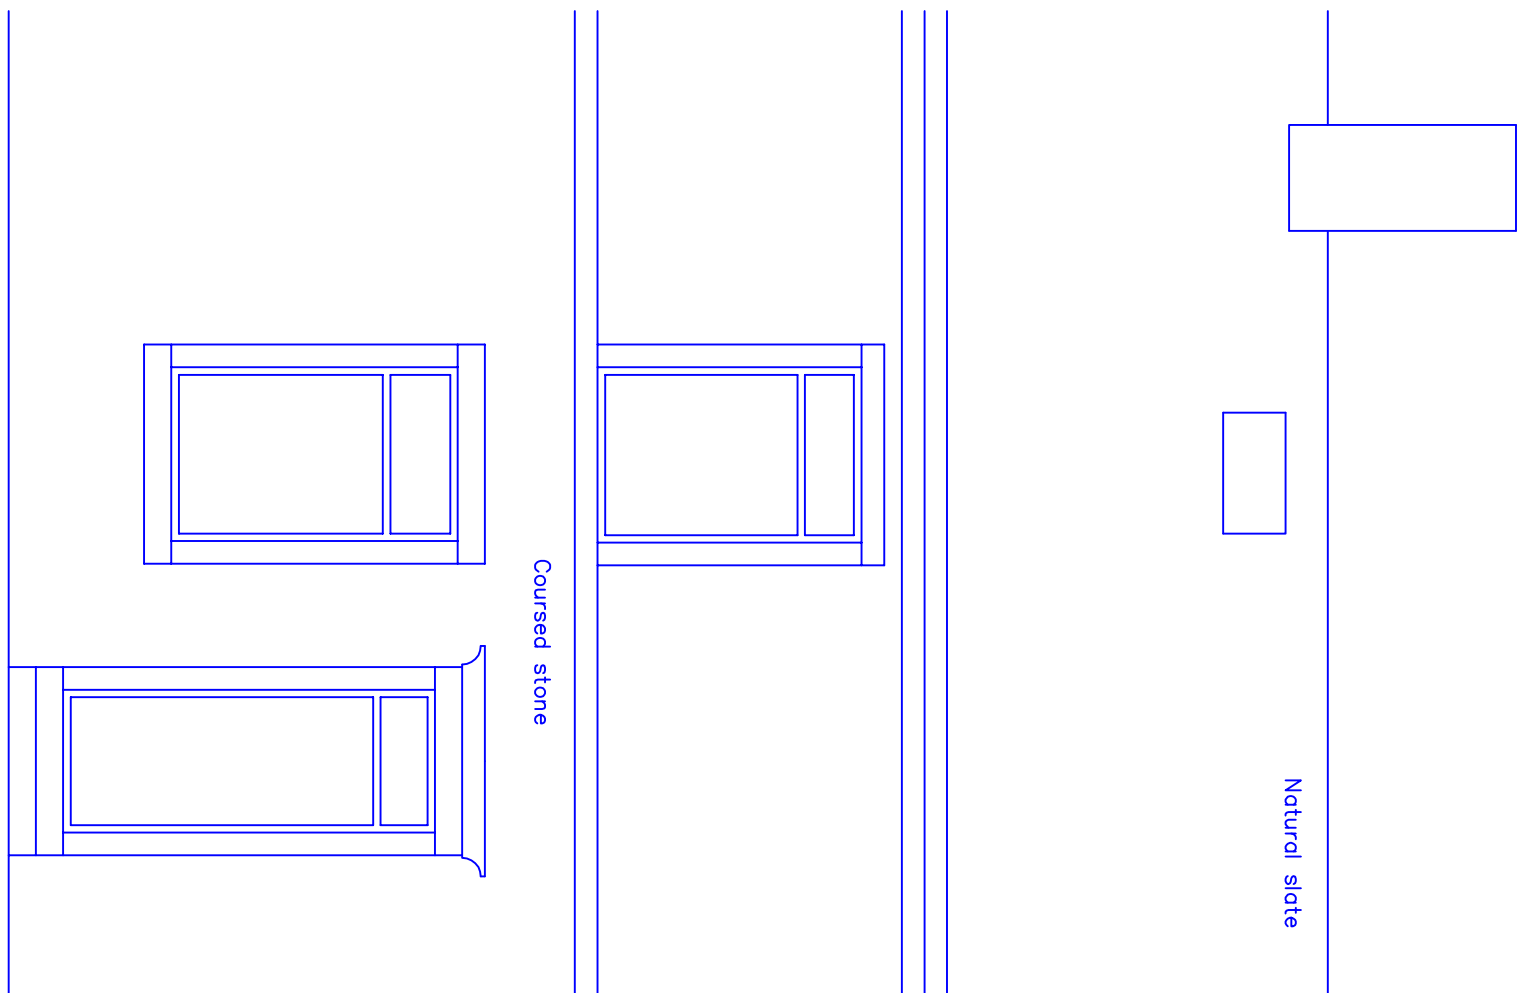


Existing Front Elevation

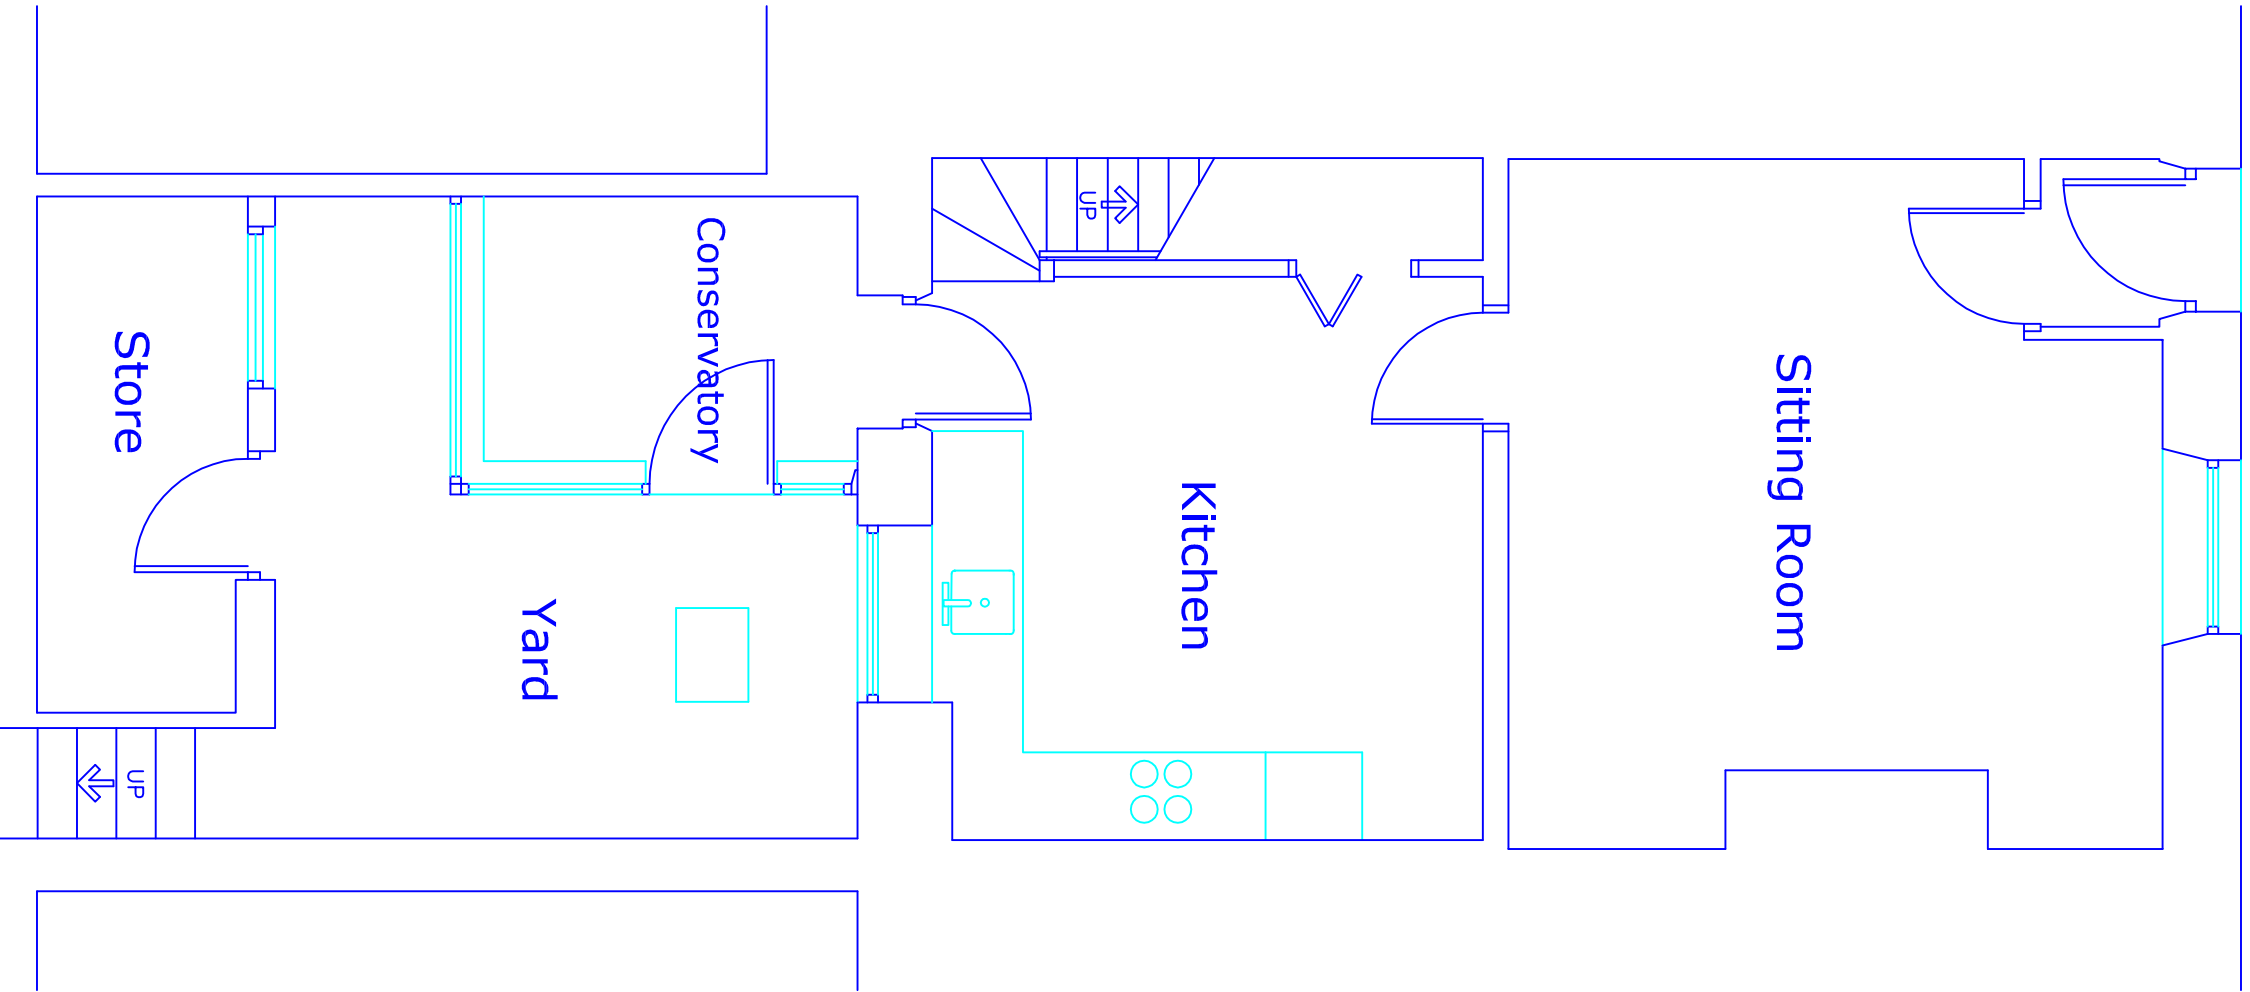

Existing Plan
Ground Floor

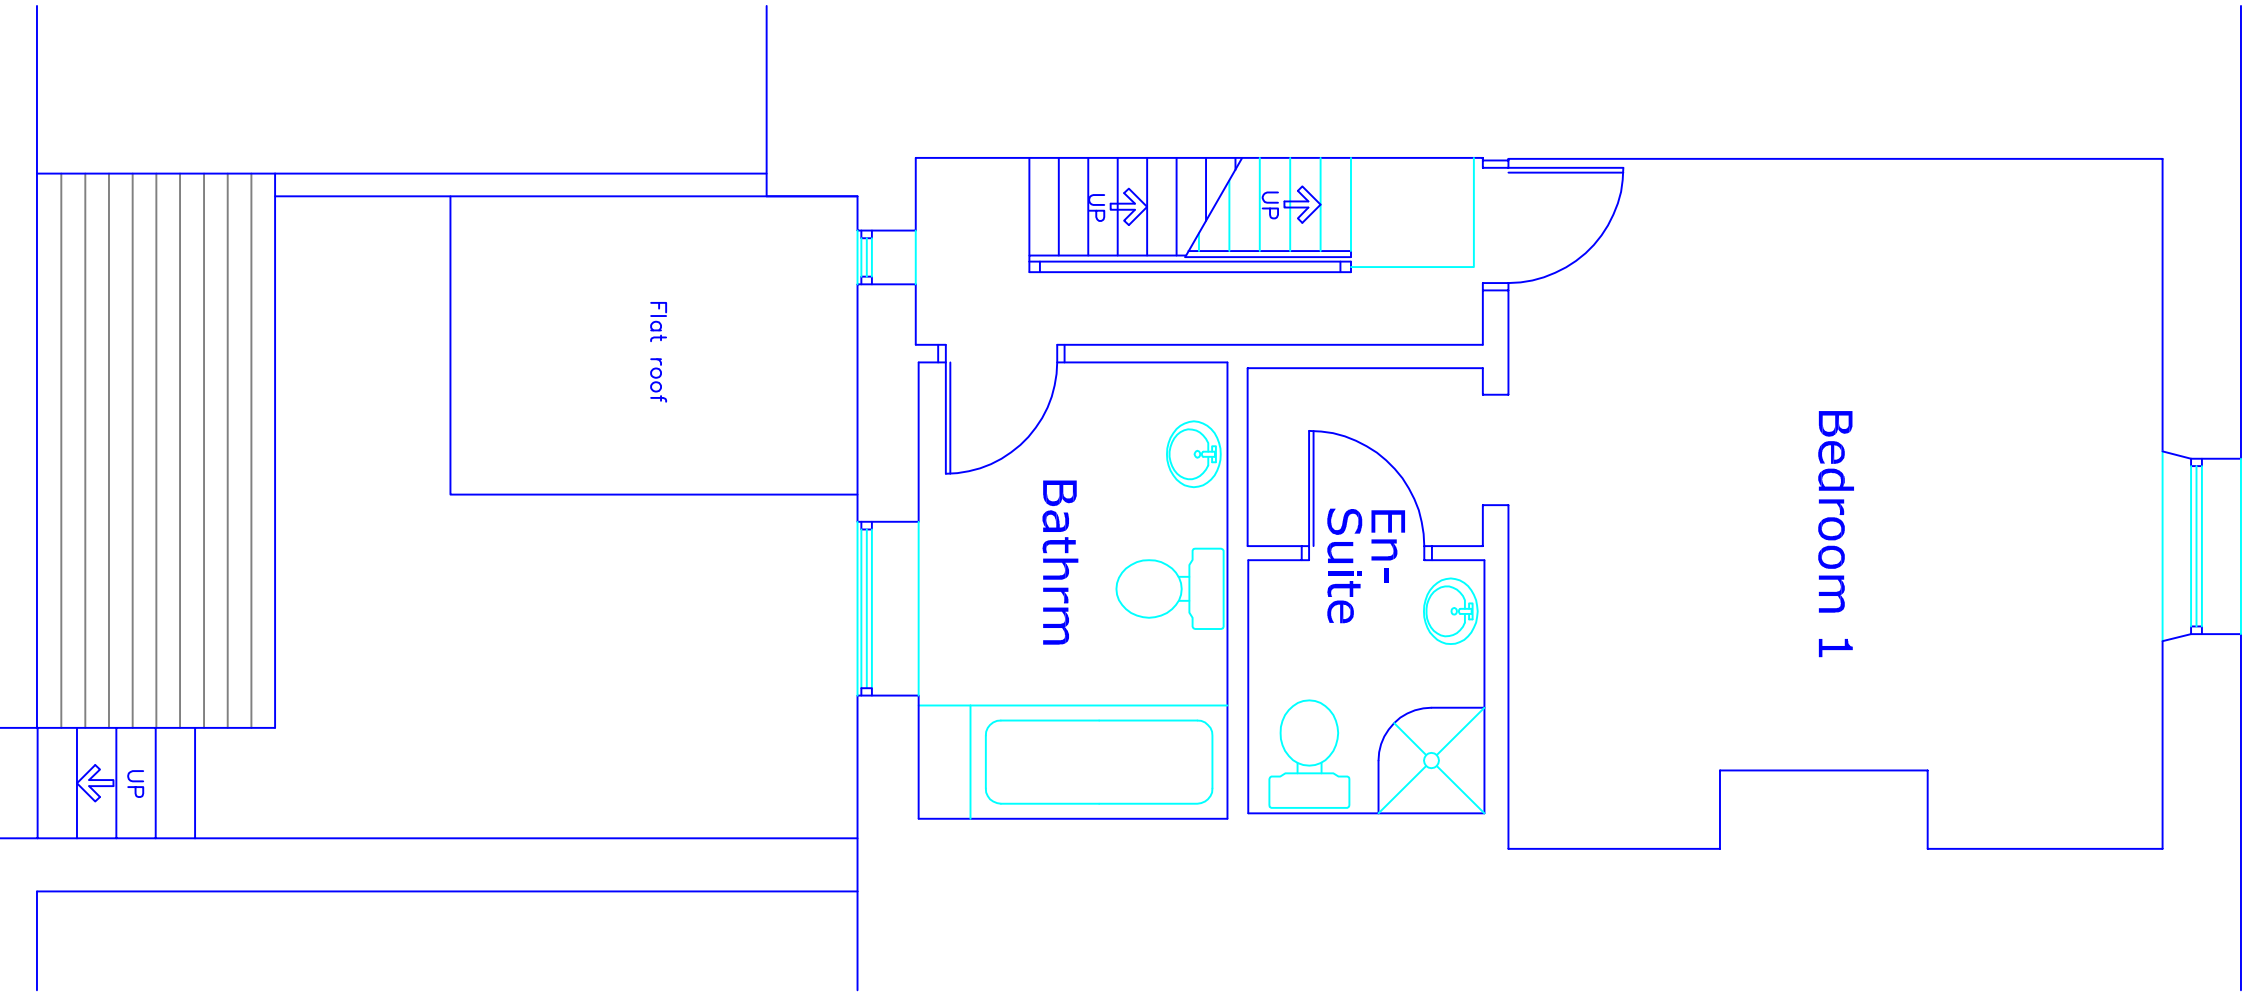

Existing Plan
First Floor

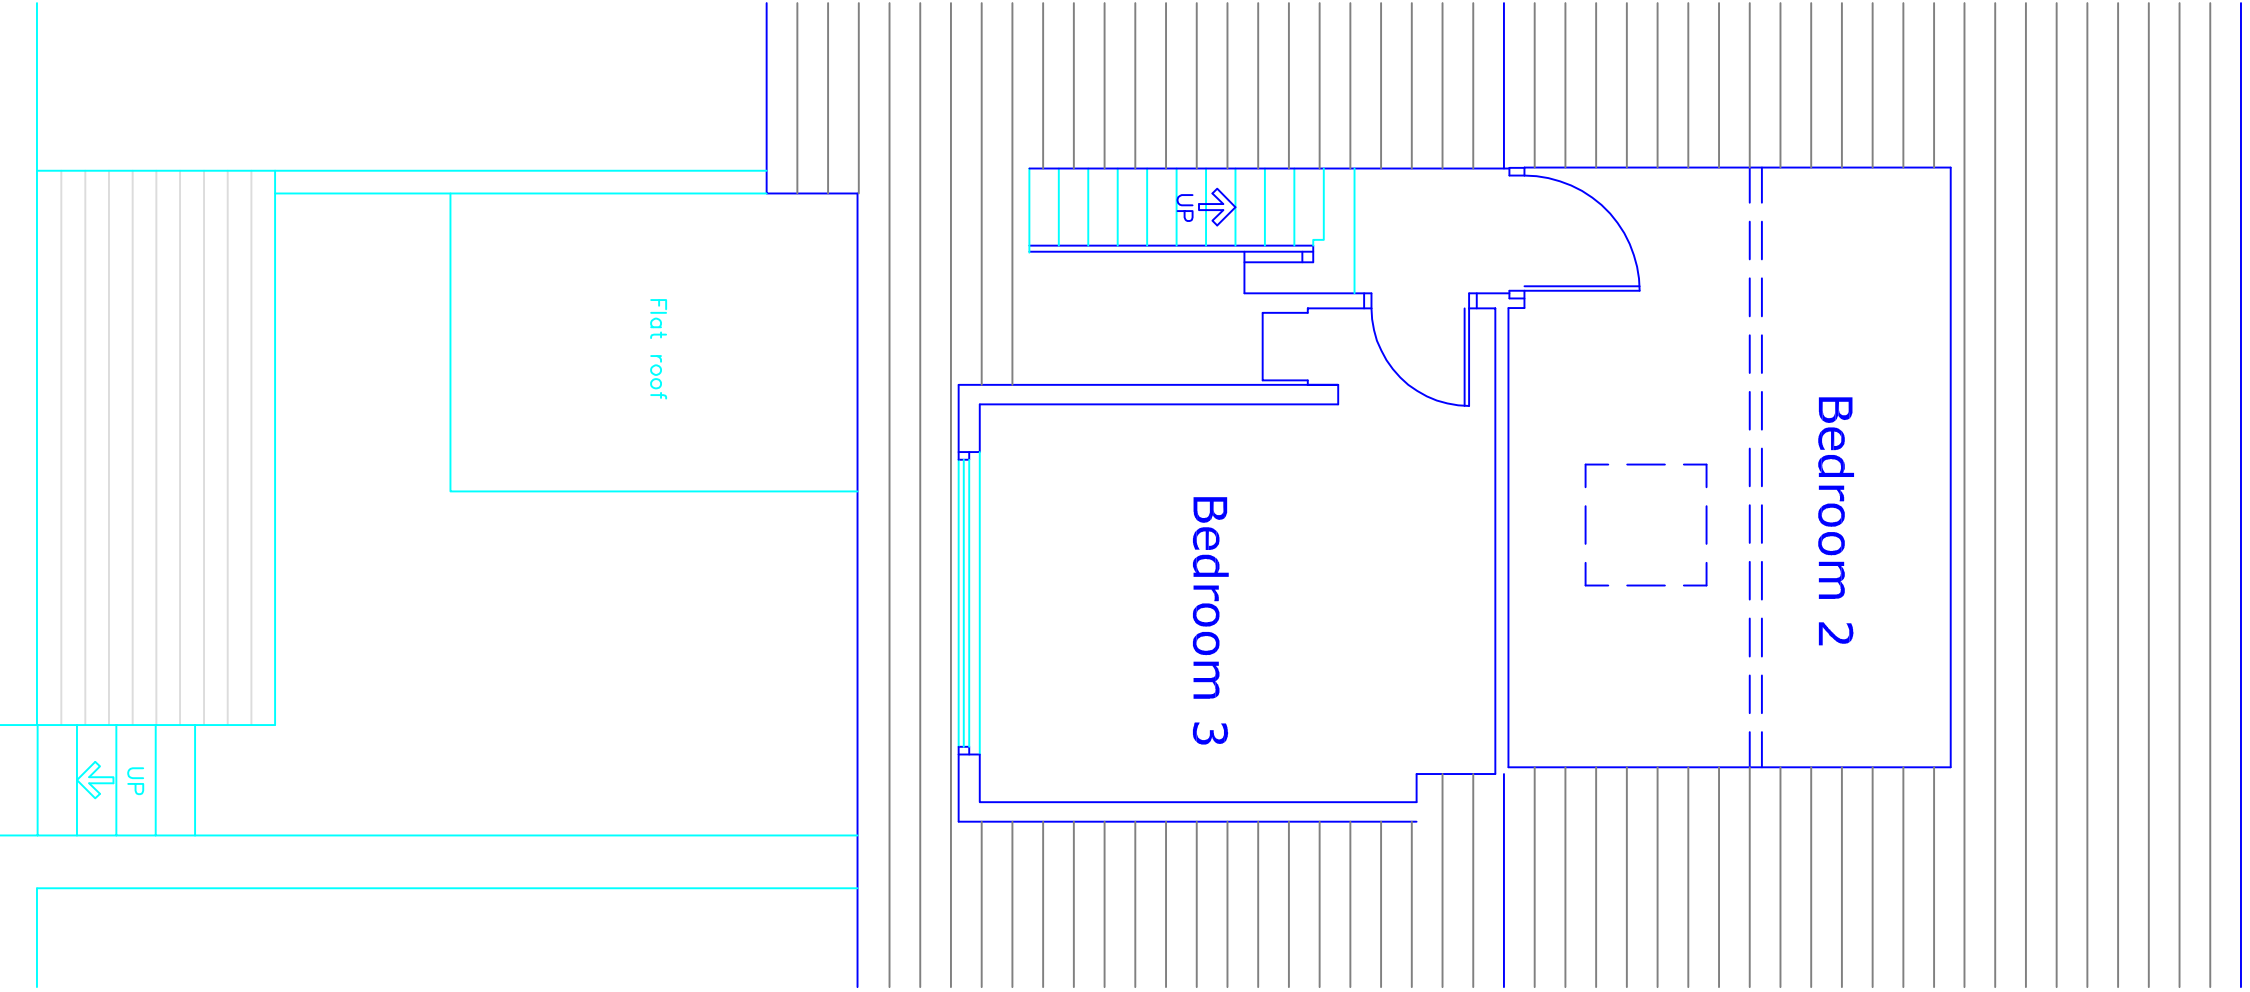

Existing Plan
Second Floor

This drawing and design concept is the property of PPV design. It should not be reproduced without written permission

2 Helmsore Road, Holcombe Village
Ramsbottom, Lancashire BL8 4PA
Gary Peardon (JK homes) Diphych RL3A
garn@ppv-design.co.uk www.ppv-design.co.uk
T. 0706 822751 M. 07712 669482