






Image of Existing Drainage

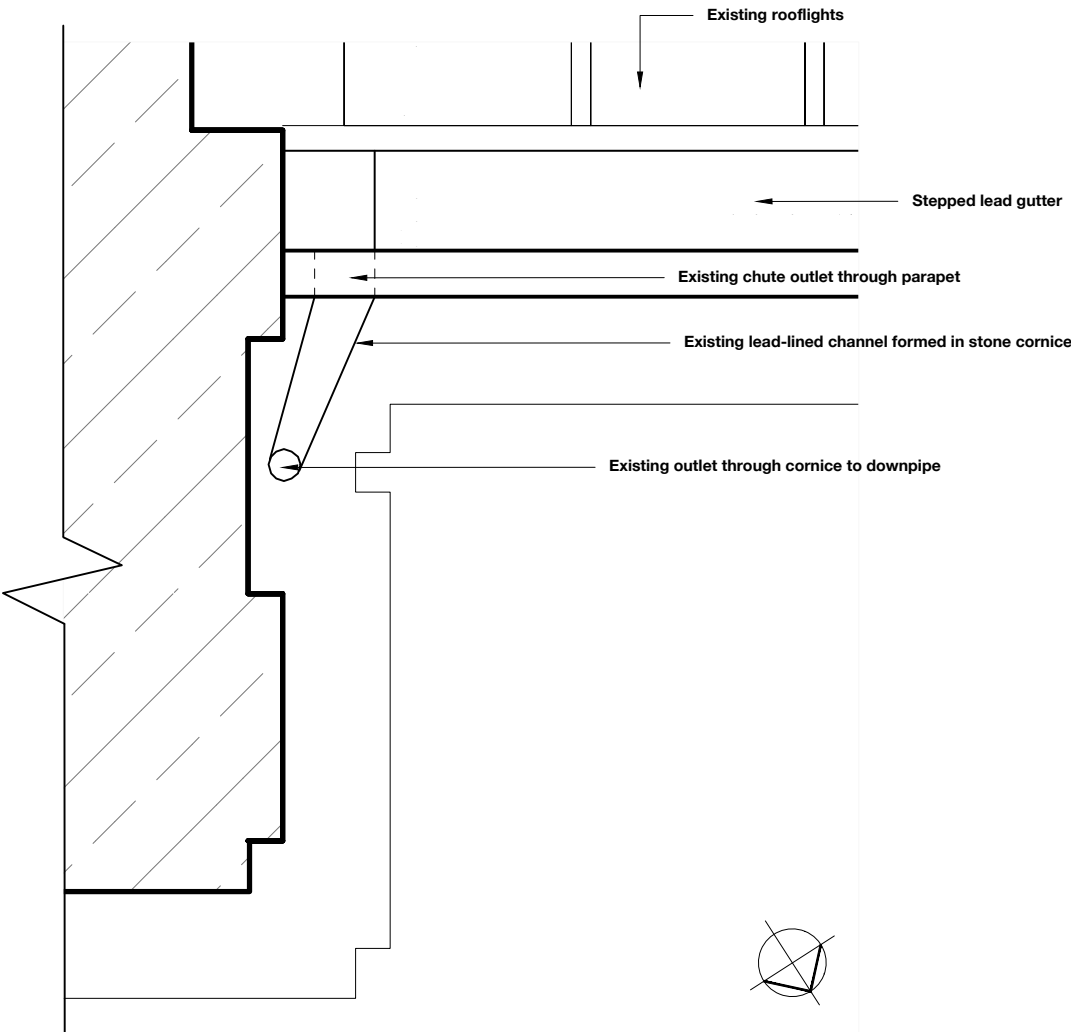

Plan of Existing Drainage 1:20@A3

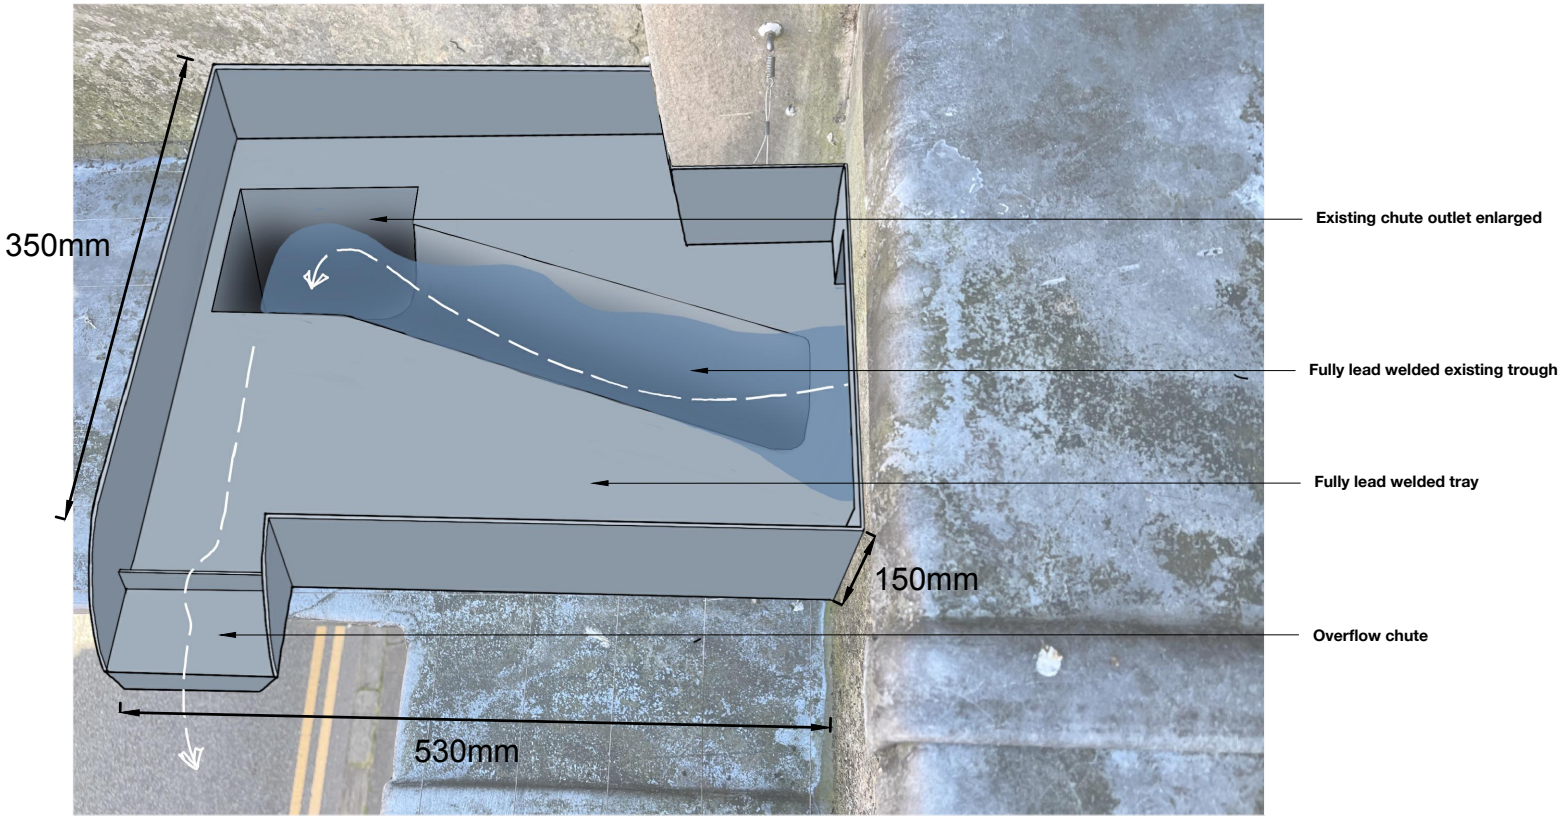

Sketch of Proposed Drainage Solution

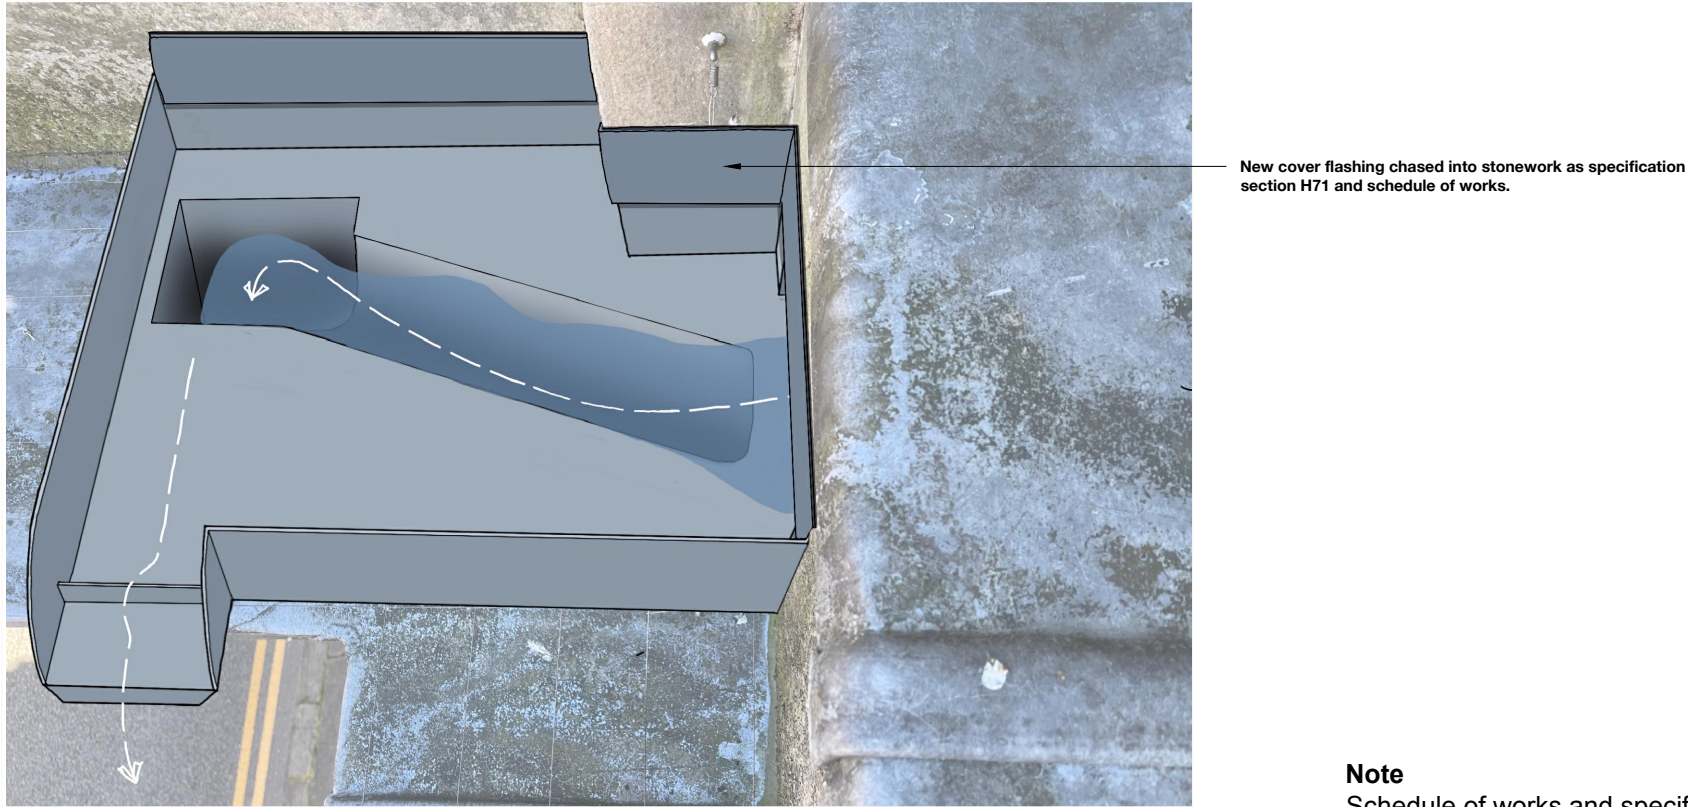

Sketch of Proposed Drainage Solution (with cover flashing)

Note
Schedule of works and specification
to be read alongside drawings.

PROJECT	BURY FUSILIERS MUSEUM
JOB NUMBER	BUFM.01
DRAWING TITLE	ROOF AREAS A & B - PROPOSED DRAINAGE SOLUTION

DRAWING STATUS	WORK IN PROGRESS
DRAWING NO.	A101
REVISION	-
SIZE & SCALE	AS STATED

© Chambers Conservation Ltd
jennifer@chambersconservation.com
rob@chambersconservation.com
07484 133270 or 07919 300428
www.chambersconservation.com

Registered in England and Wales, no. 09787239
Registered address: Mercury House, High St,
Tattenhall, Chester, CH3 9PX

Do not scale from this drawing unless agreed

