


255 Stand Lane, Radcliffe, Greater Manchester, M26 1AJ

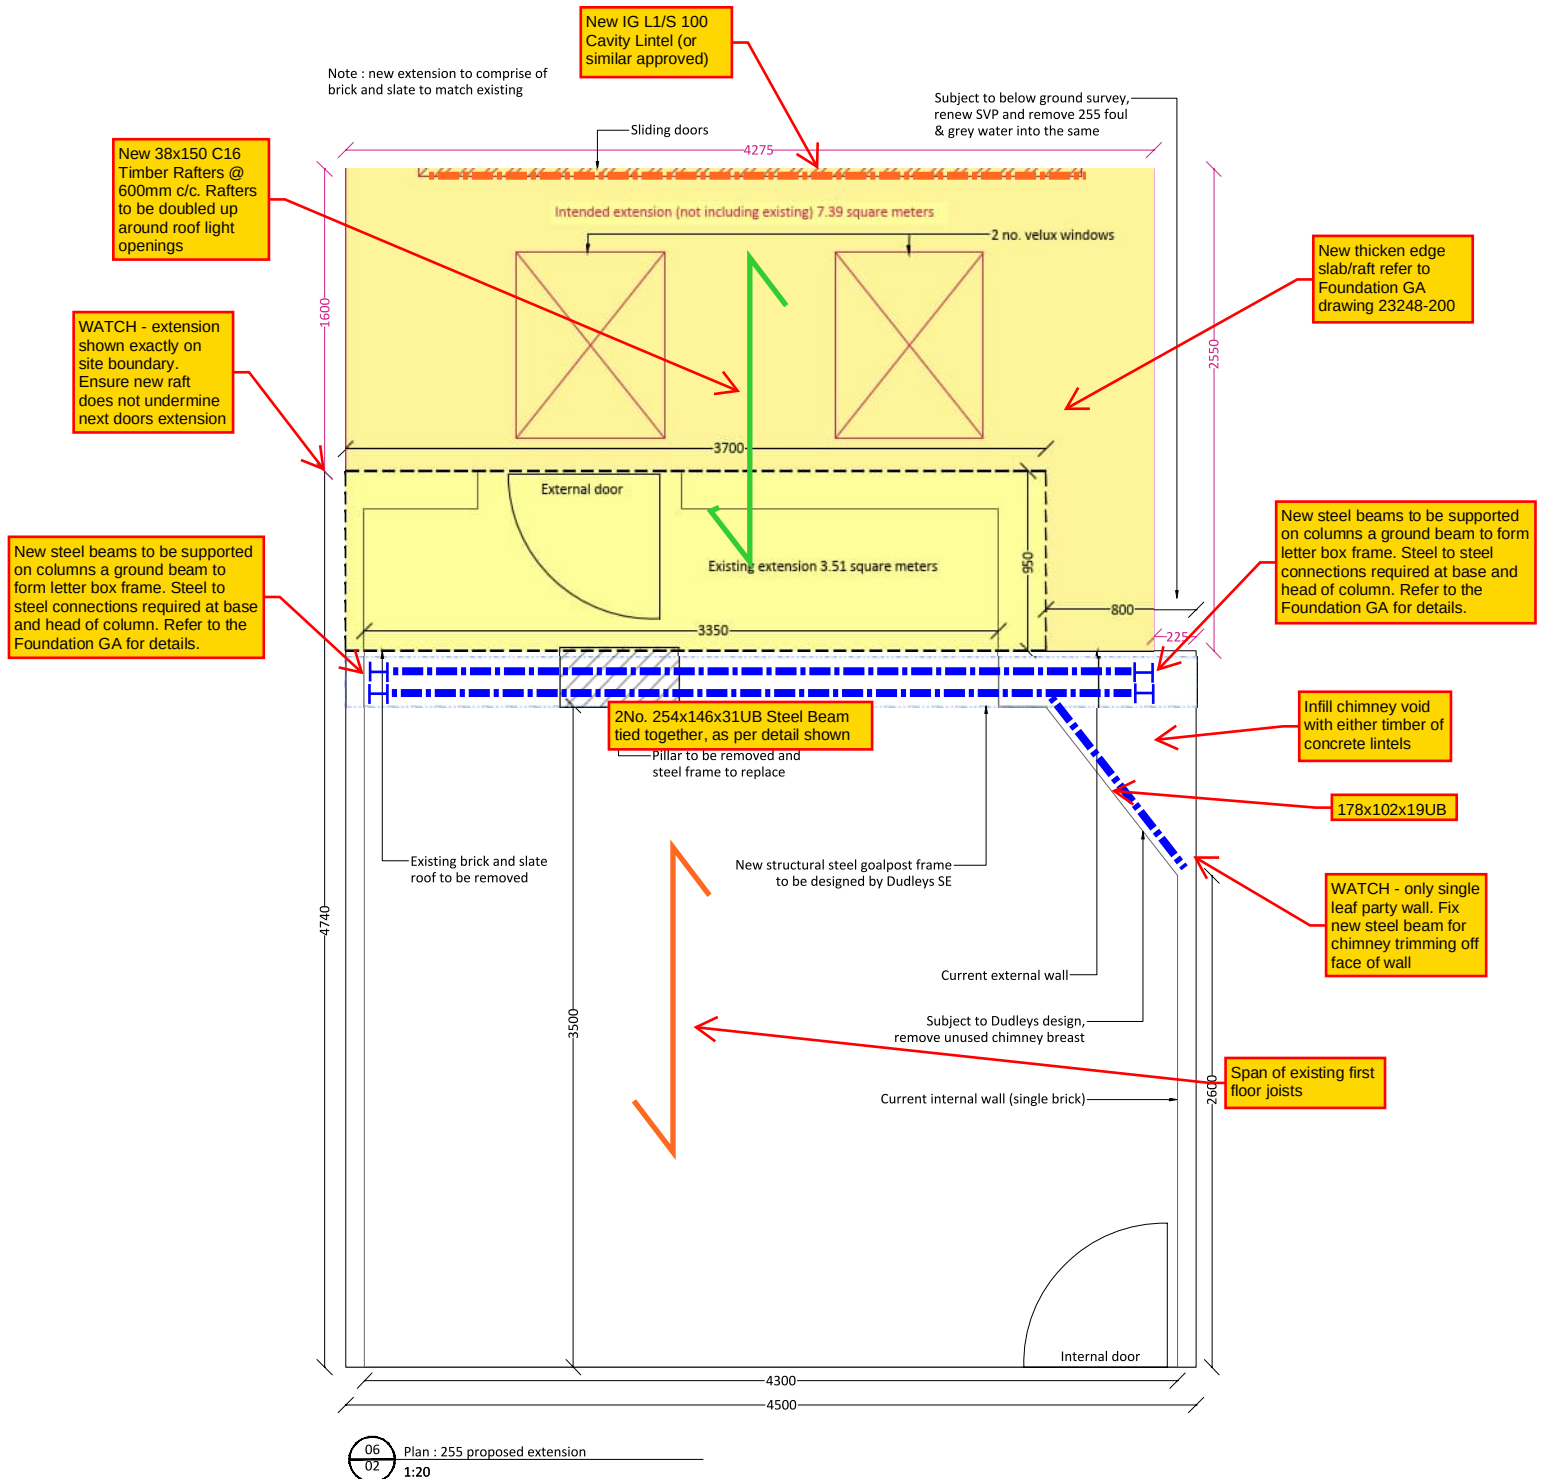

dudleys
Structural & Civil Consultants

23248 July 2023
255 STAND LANE, RADCLIFFE,
MANCHESTER, M26 1AJ

SK 100(P01)
EXTENSION G.A
1:20