


MANCHESTER MESIVTA PROPOSED
THORNDYKE WALK ADDITIONAL CAMPUS

PRIMARY

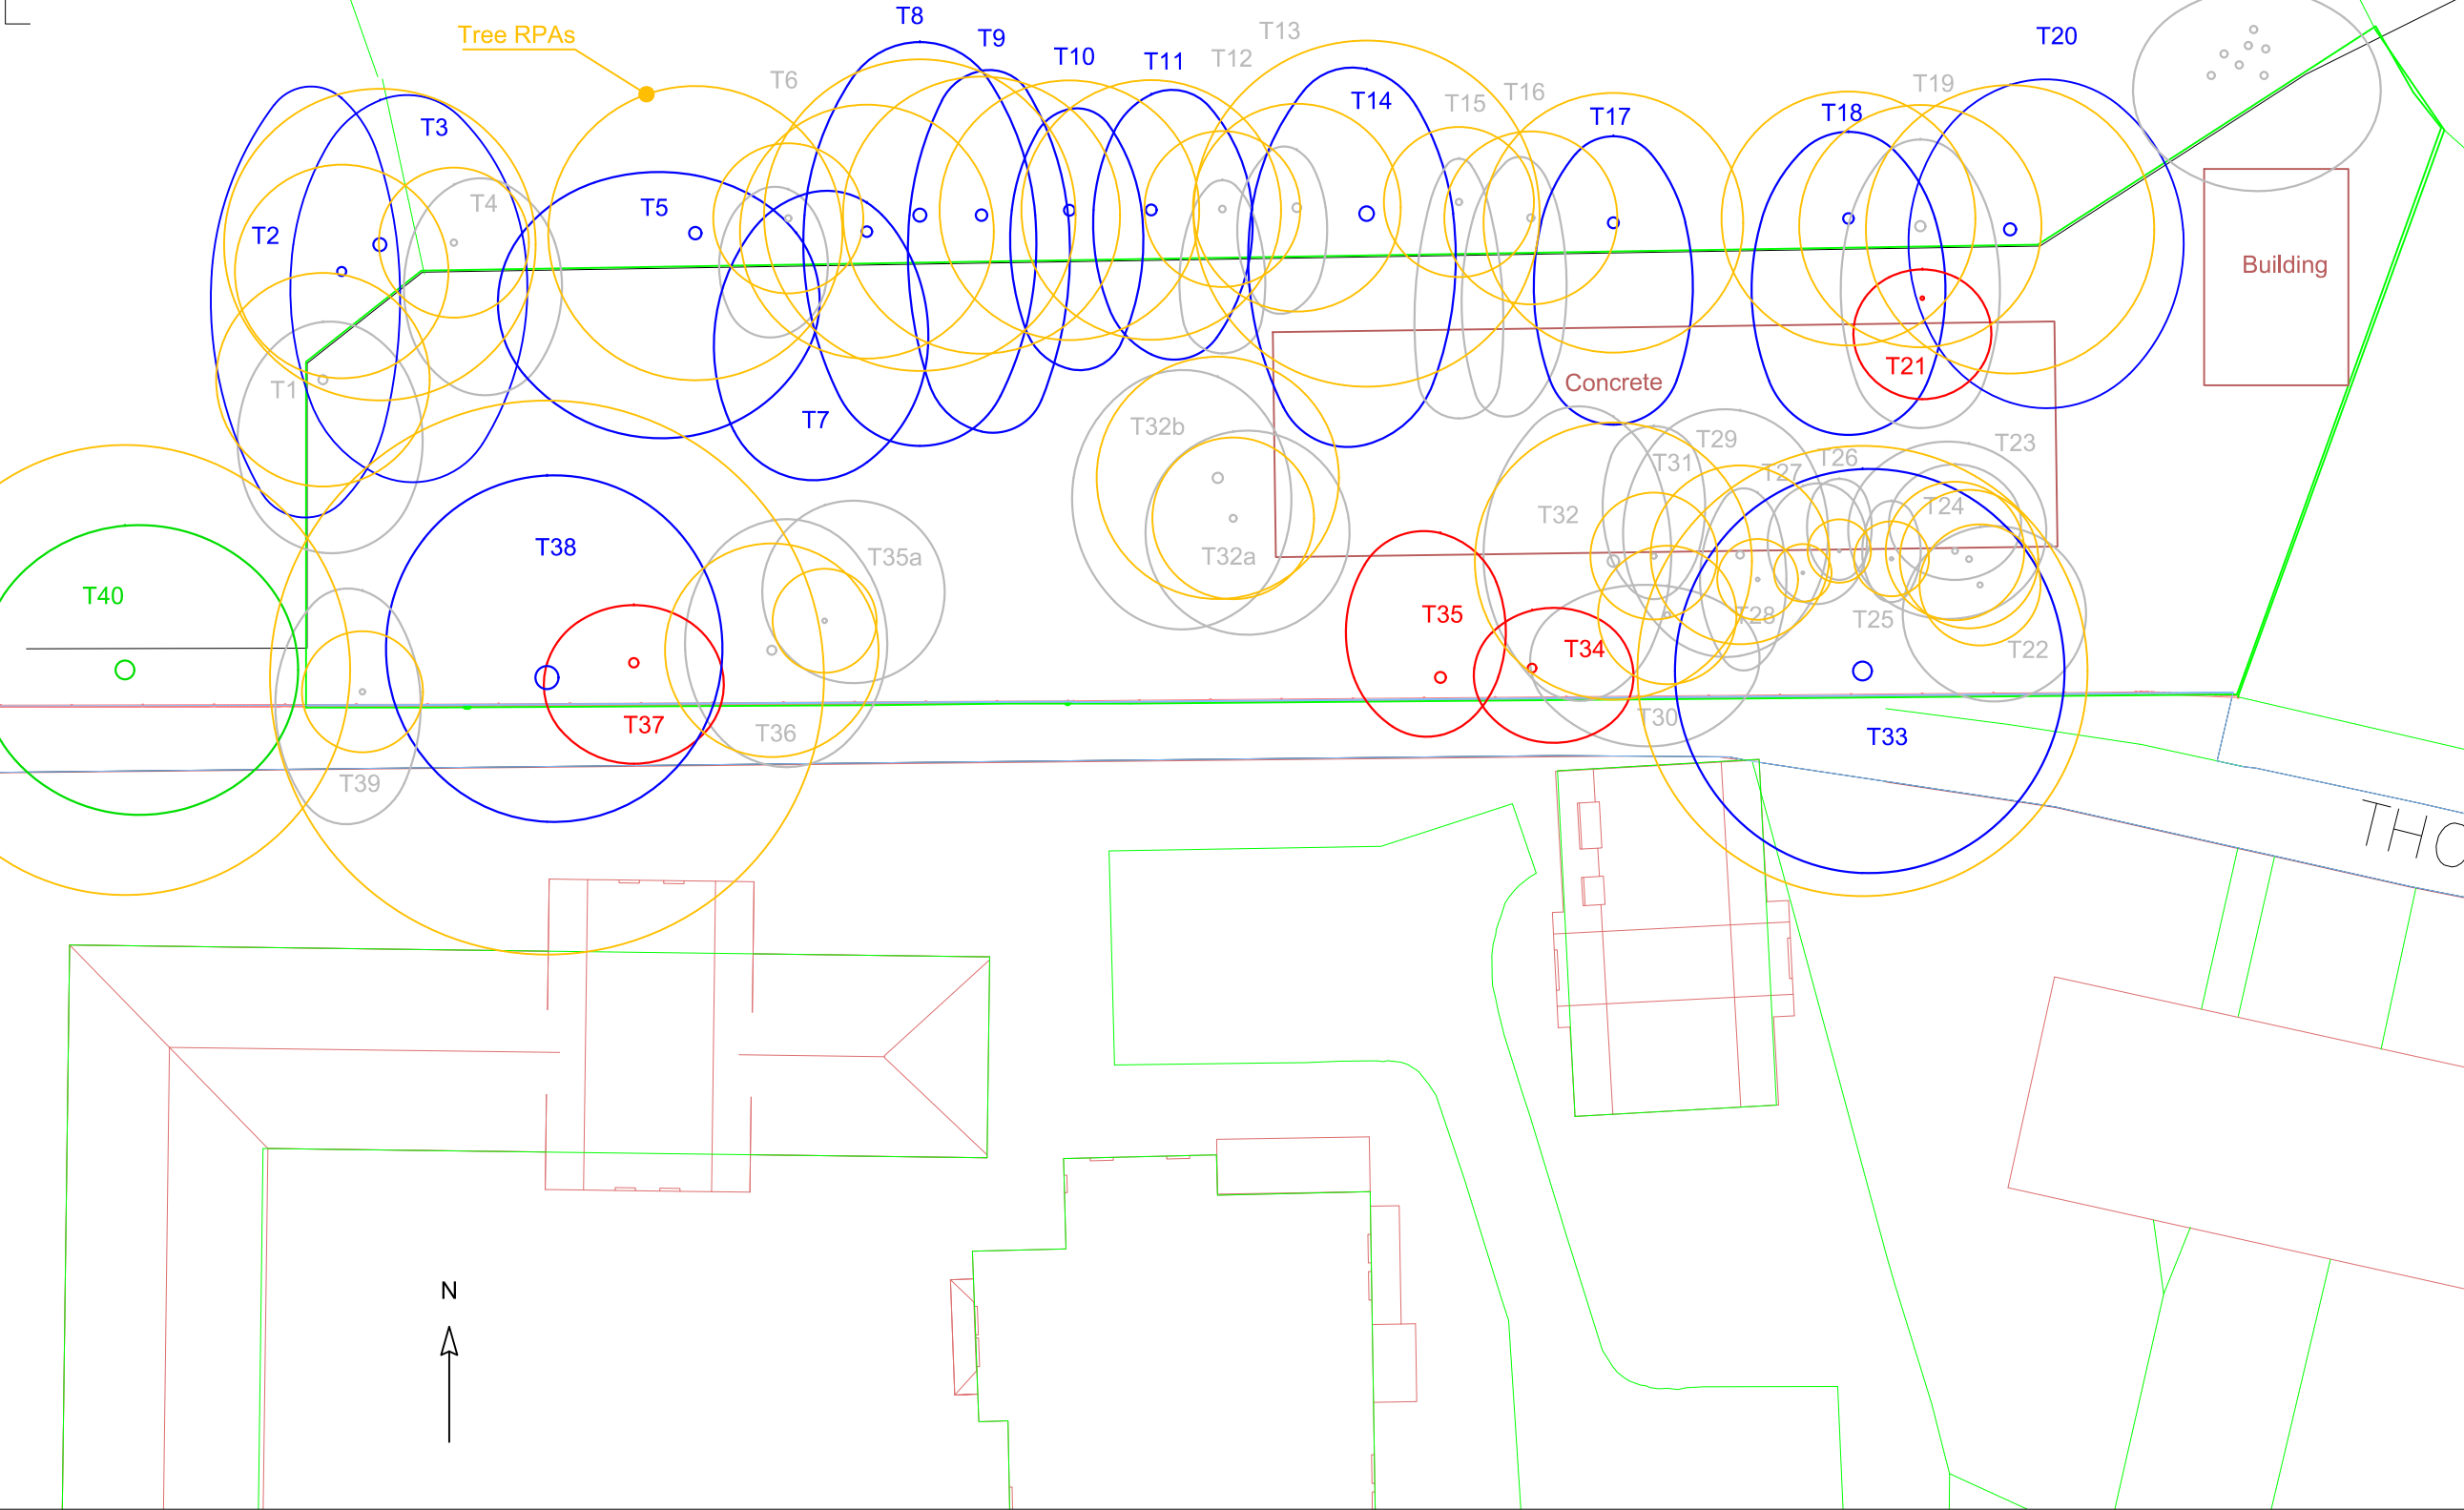

 **Category A Tree**
Trees of high quality with an estimated remaining life expectancy of at least 40 years

 **Category B Tree**
Trees of moderate quality with an estimated remaining life expectancy of at least 20 years

 **Category C Tree**
Trees of low quality with an estimated remaining life expectancy of at least 10 years, or young trees with a stem diameter below 150mm

 **Category U Tree**
Trees in such a condition that they cannot realistically be retained as living trees in the context of the current land use for longer than 10 years

 **RPA**
Calculated root protection area (RPA), depicted as a measured radius around a tree that should remain undisturbed during demolition and construction activity, a construction exclusion zone (CEZ)

 **CEZ**
Protective fencing location

Client:
Manchester Mesivta School

Project:
**Manchester Mesivta School
Charlton Avenue,
Prestwich M25 0PH,
Thorndyke Walk Campus**

Dwg No: RTS/29052023/TCP 001

Date: 29/05/2023

Scale: 1:250 Size: A3

Rowbottom's Tree Services Ltd
Cheddleton Lodge, West Road,
Prestwich, Manchester, M25 3FB
Tel: 07778 277200
www.rowbottoms.co.uk
email: bill@rowbottoms-tree-services.co.uk