


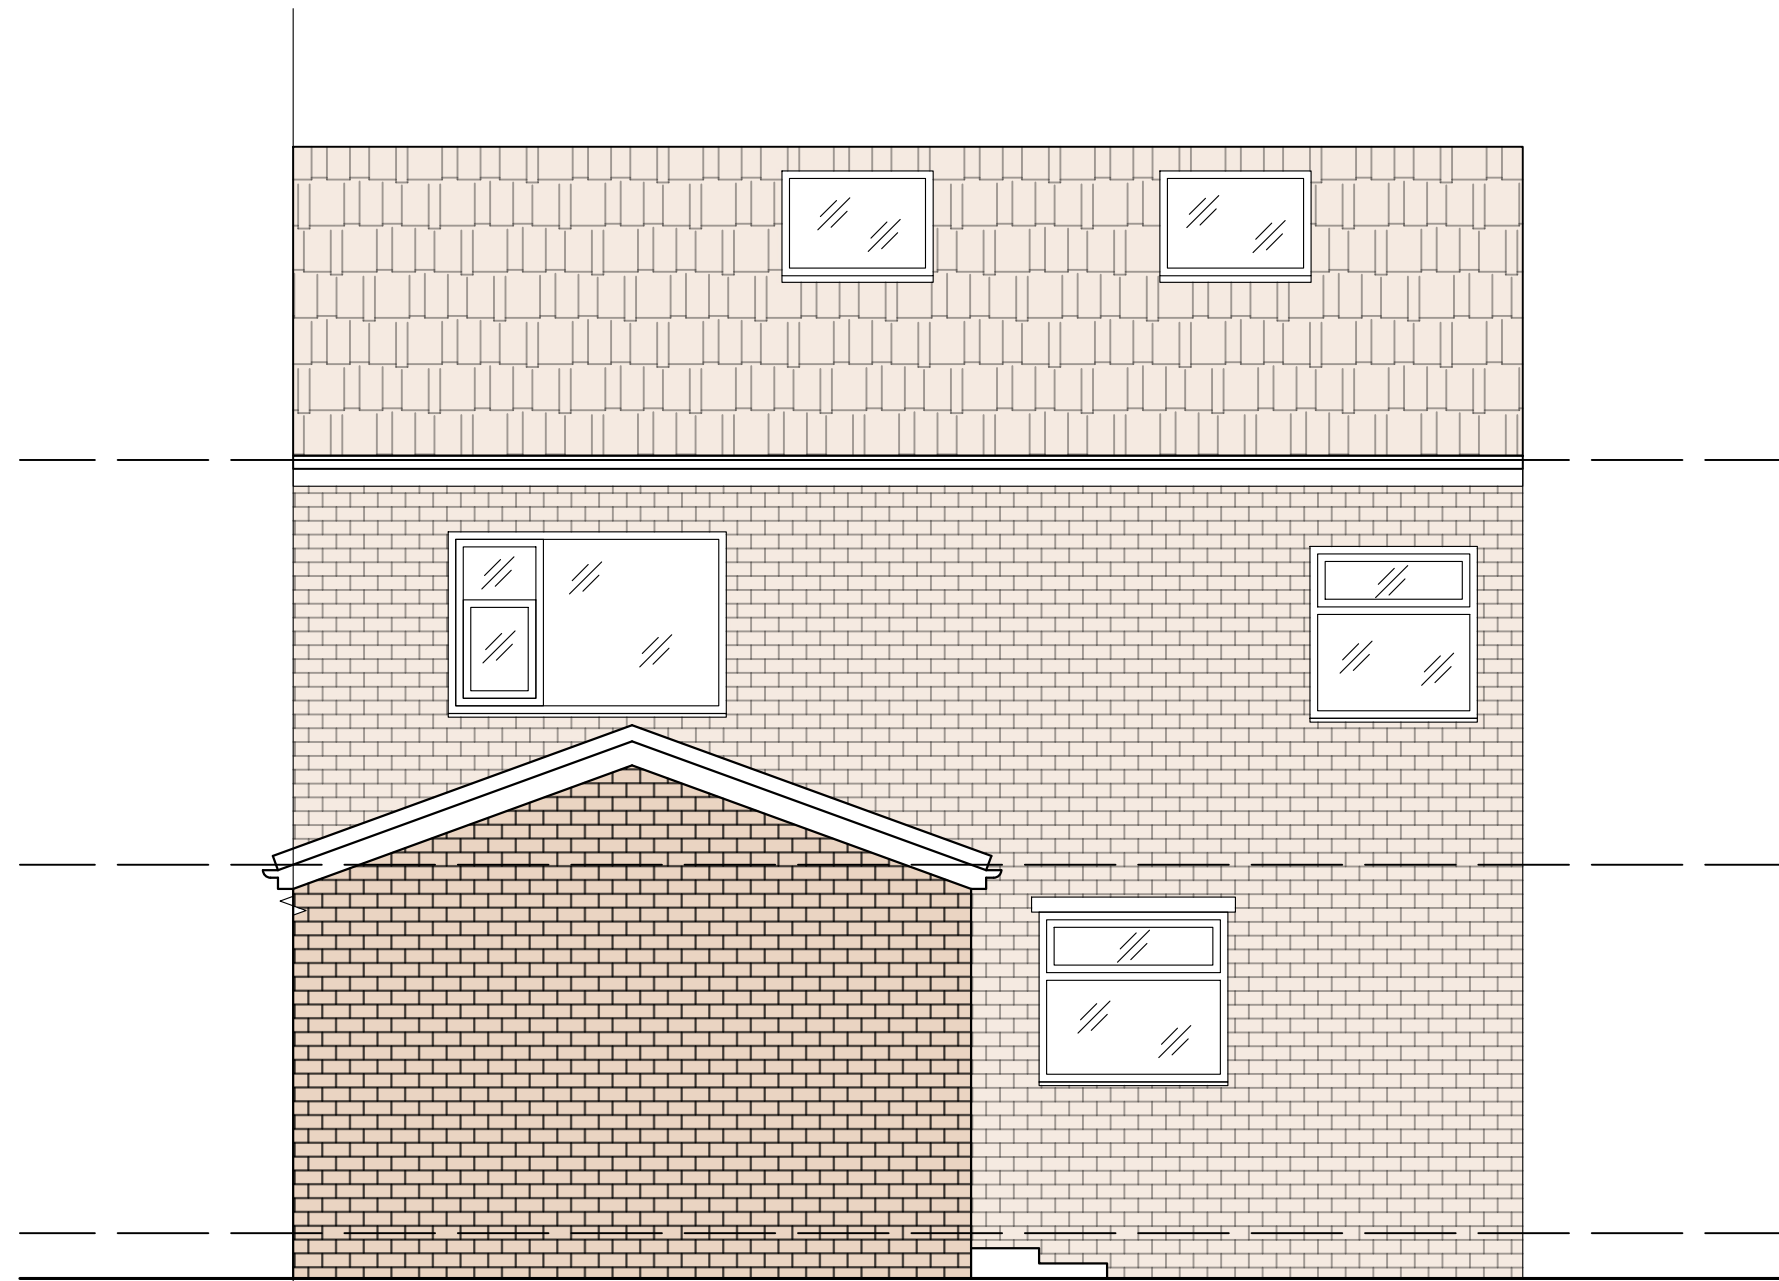

PROPOSED REAR ELEVATION



General Notes

No.	Revision/Issue	Date

Firm Name and Address

 Mason and Marlowe

Mason and Marlowe Ltd.
Project Managers and Quantity Surveyors

3 Colman Gardens,
Salford Quays, M5 3NT

Project Name and Address

4 Lynton Drive, Prestwich
M25 2QS

Project	Sheet
Date 12/10/2022	A3
Scale 1/50	