


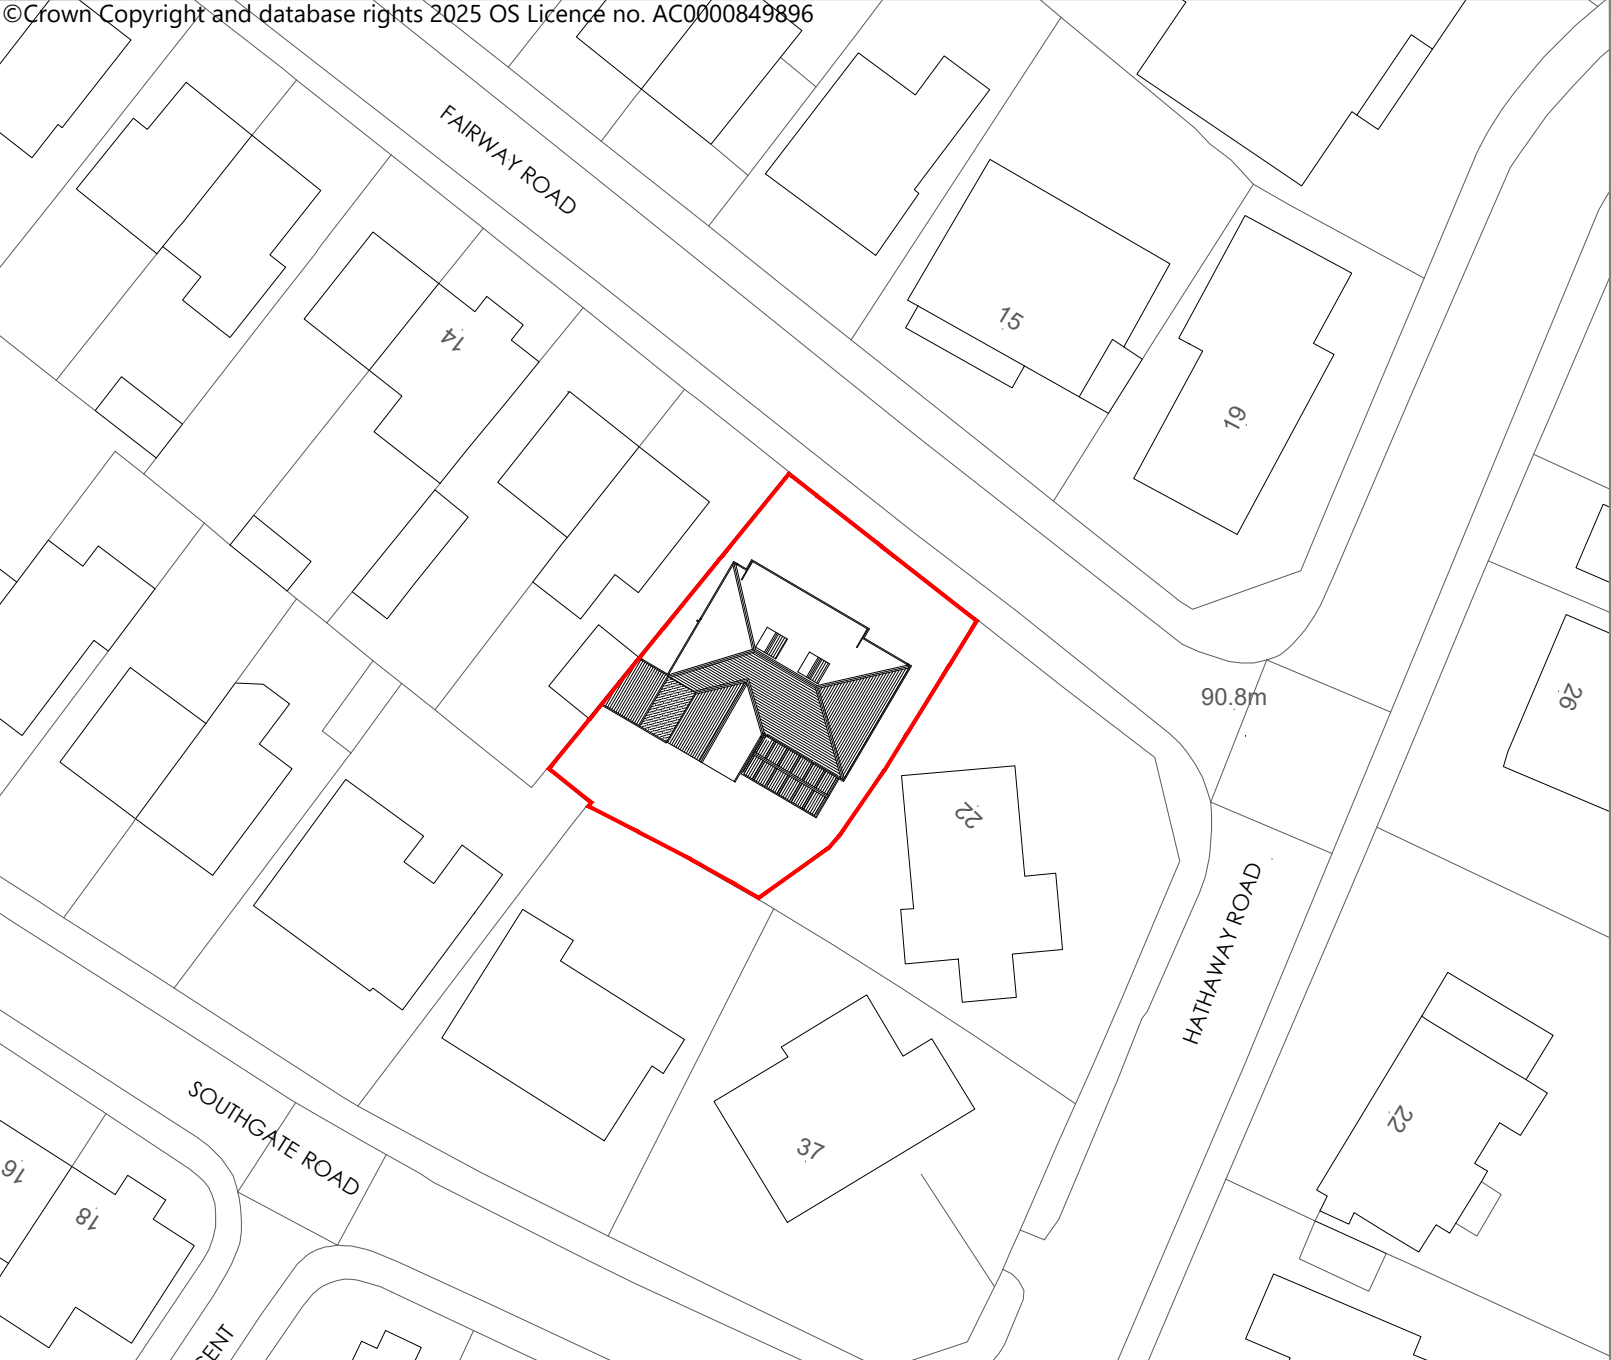

Indicative
True
North

Planning drawings

Site Boundary

Rev ref	Description	Date
Project	Ground floor side / rear infill extension	
Site Address	20 Fairway Rd Bury BL9 8DY	
Client	Mr Bush	
Drawing status	Planning	
Drawing title	Existing block plan	
Date	April 2025	
Scale	1:500 @ A4	
Dwg No.	2025-1921-P-104	Rev -