





1 Front - Proposed
1 : 100

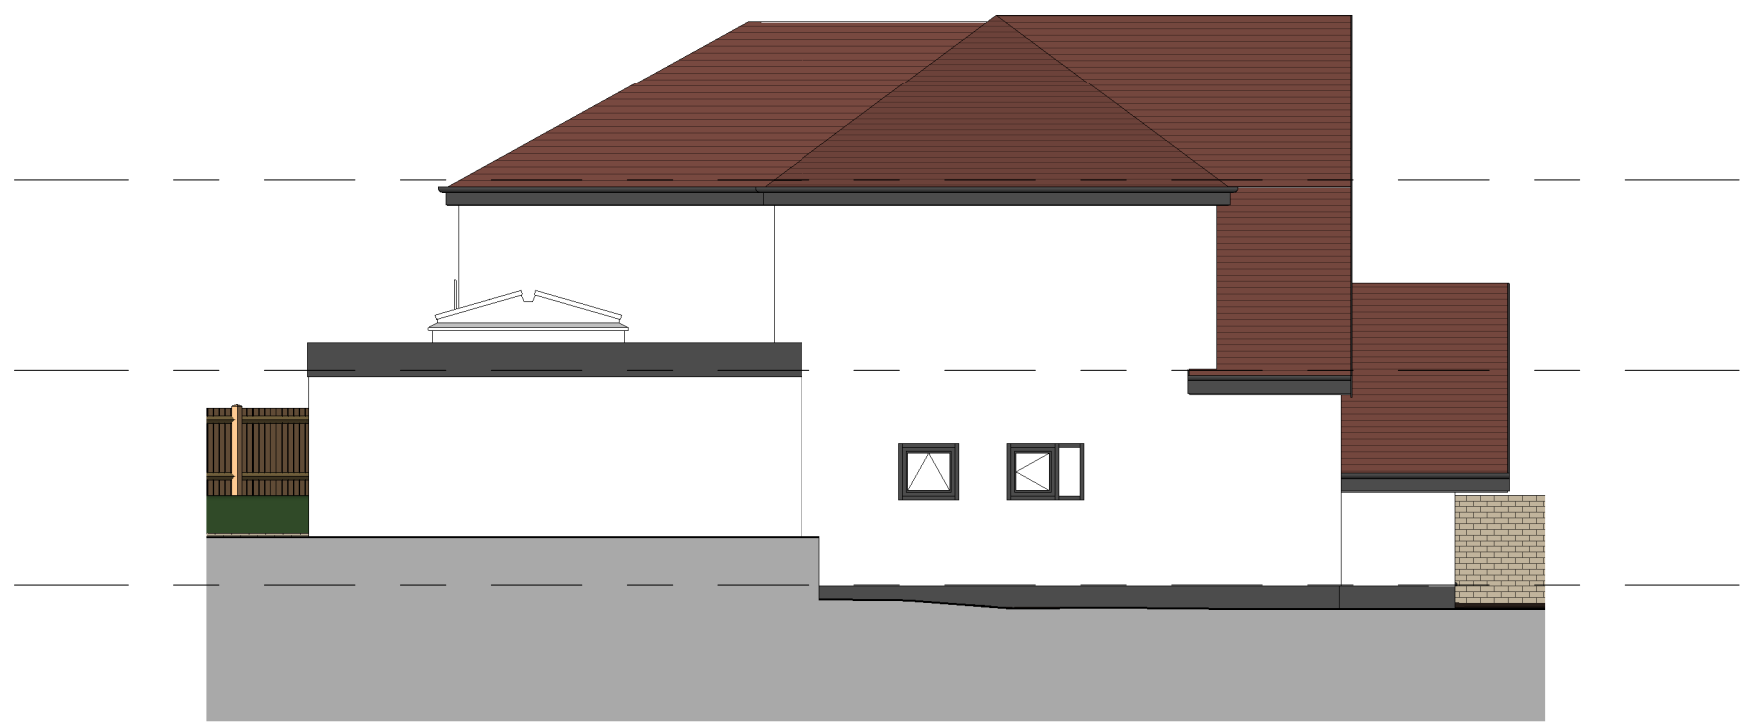


2 Left Side - Proposed
1 : 100



3 Rear - Proposed
1 : 100

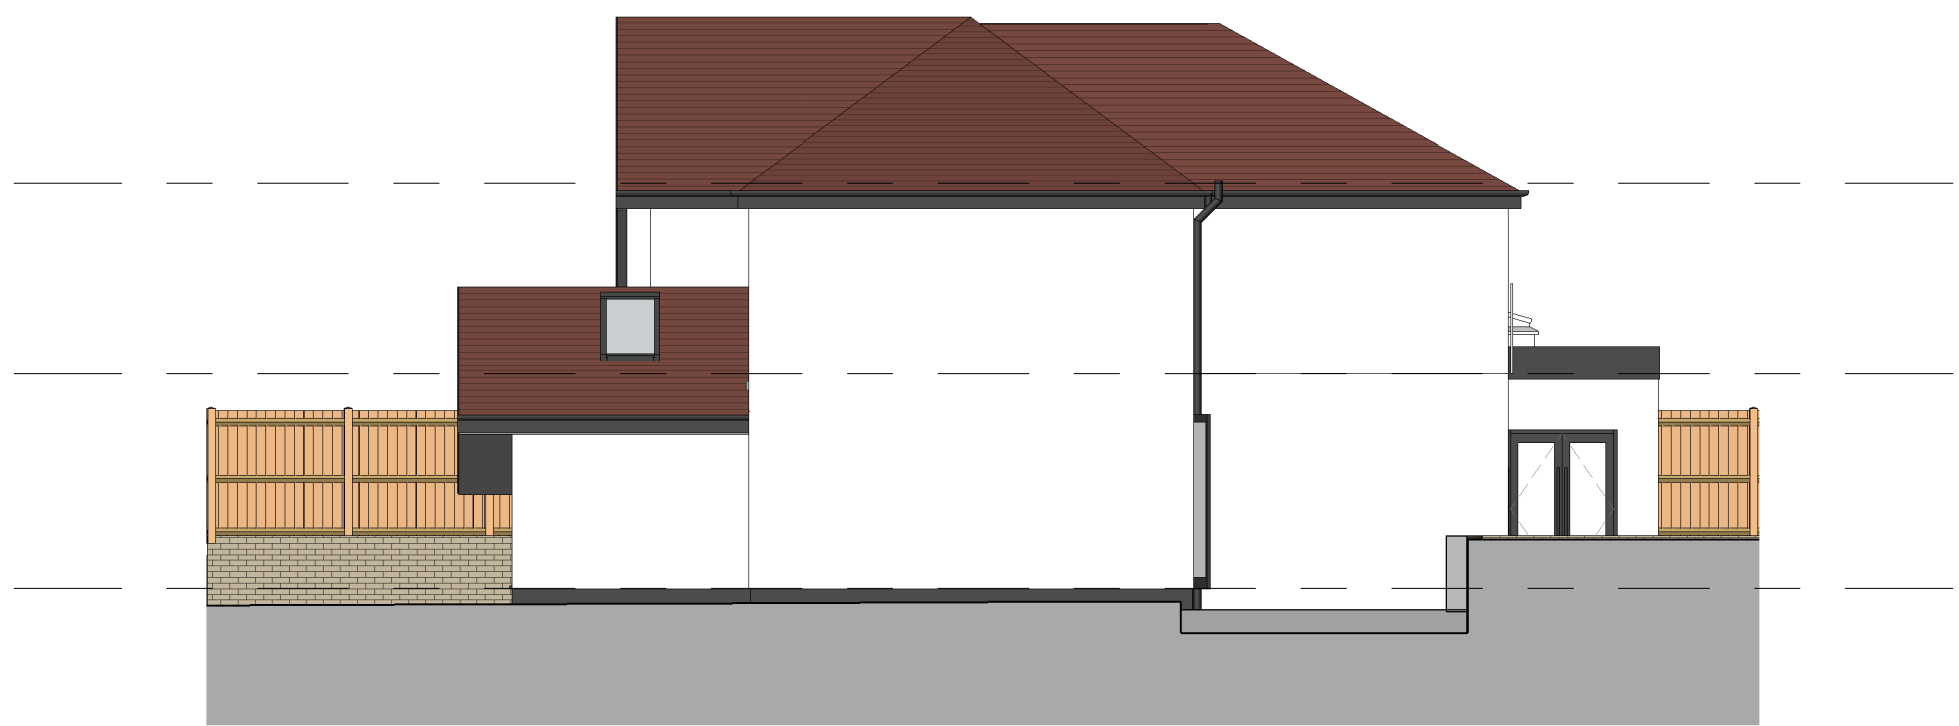

4 Right Side - Proposed
1 : 100

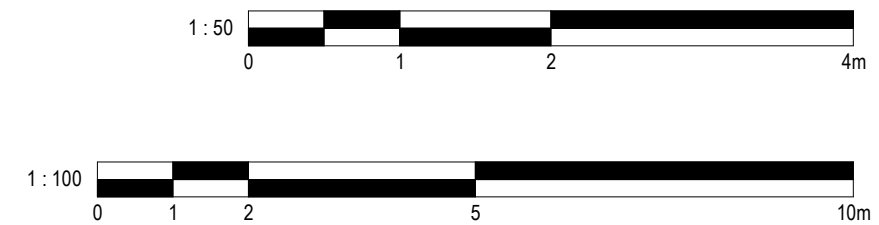

No.	Description	Date	Initial
-----	-------------	------	---------

PROJECT	6 Wells Avenue		
---------	----------------	--	--

TITLE	Proposed Elevations		
-------	---------------------	--	--

STATUS	DESIGN		
--------	--------	--	--

DRAWN BY	DATE	SCALE (@ A1)	
CB	11/04/2025	1 : 100	

PROJECT NUMBER	DRAWING NUMBER	REV
GSS25061	003B	

GOLD SKETCH
S T U D I O S

www.goldsketch.co.uk info@goldsketch.co.uk 0161 792 9595

NOTES
© COPYRIGHT ALL RIGHTS RESERVED.
NO PART OF THIS DRAWING IS TO BE REPRODUCED WITHOUT WRITTEN CONSENT.
DRAWING TO BE USED FOR THE STATUS INDICATED ONLY. ANY DISCREPANCIES TO BE REPORTED TO THE
ALL DIMENSIONS ARE TO THE CENTRE UNLESS OTHERWISE SPECIFIED.
LEGISLATION, RELEVANT CODES OF PRACTICE AND BRITISH STANDARDS. ALL DIMENSIONS ON THIS DRAWING ARE IN MILLIMETRES UNLESS
OTHERWISE STATED.