


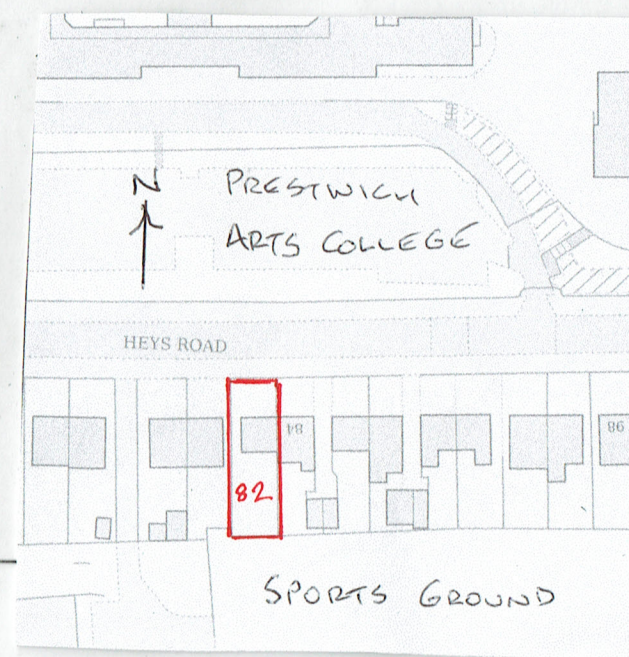


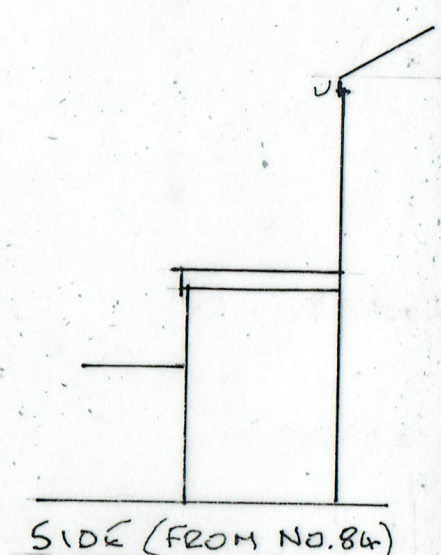

LOCATION PLAN (1:1250)

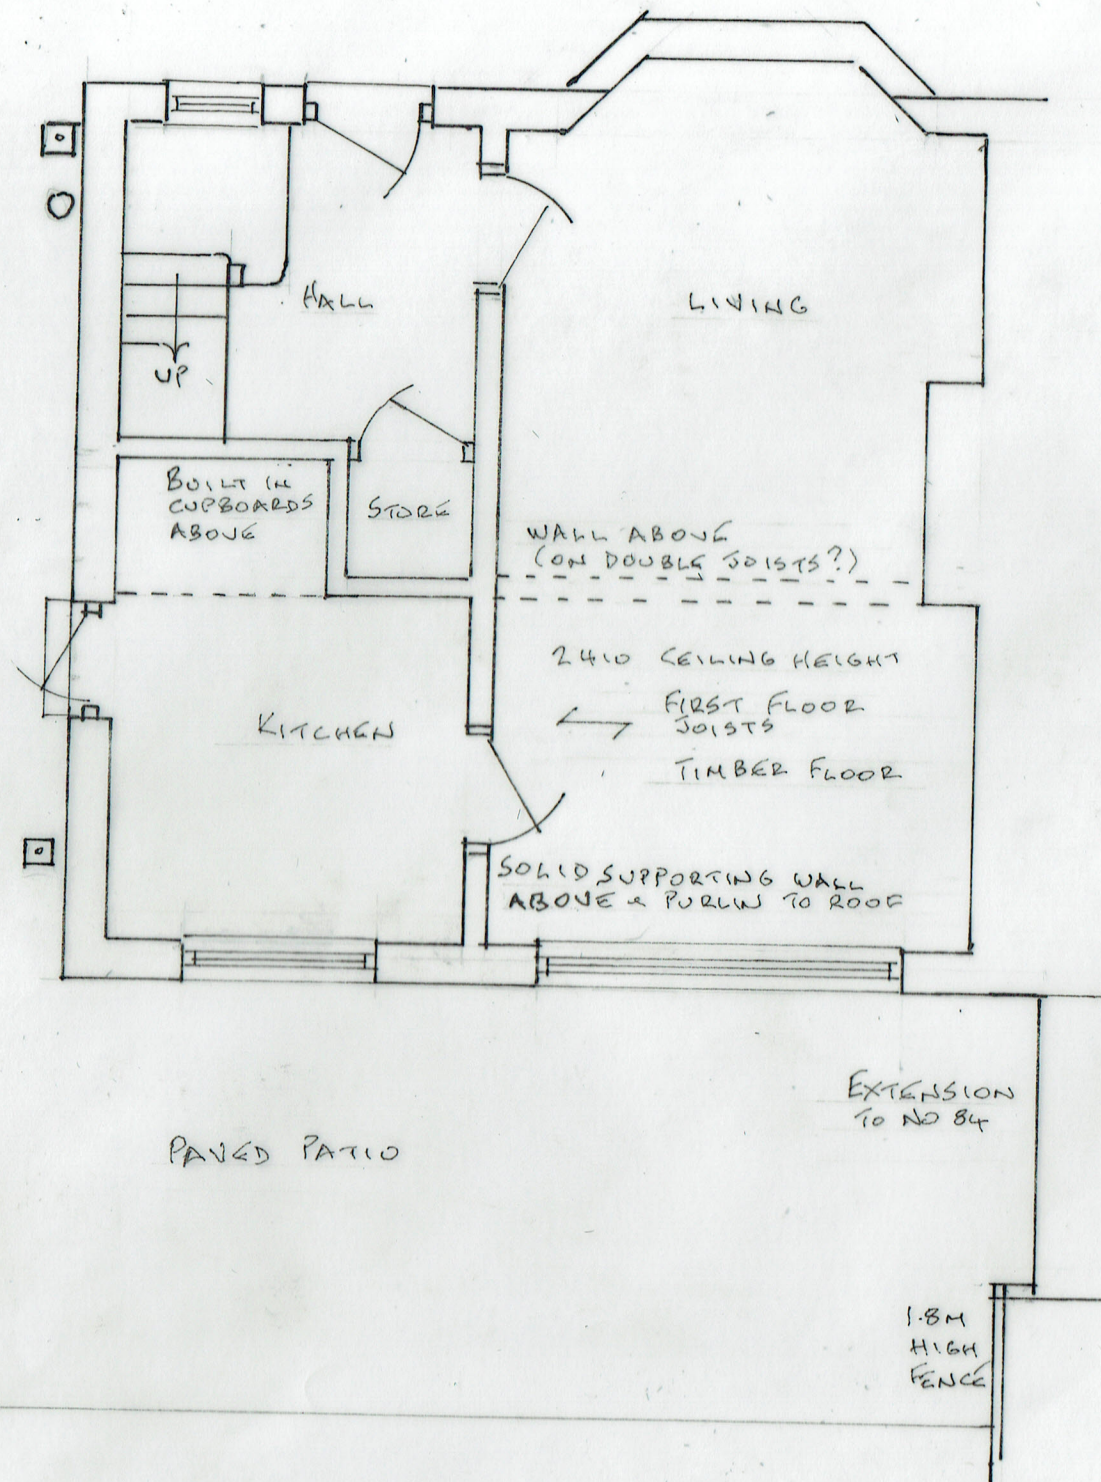

EXISTING PLAN

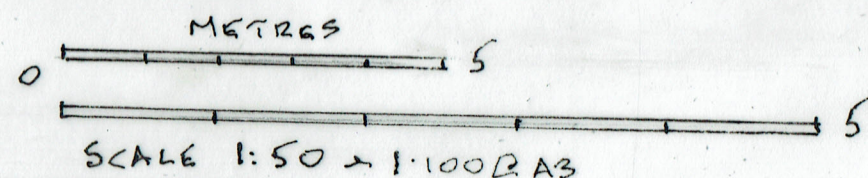

02/04/2025

25/805/01

SINGLE STOREY REAR EXTENSION
82 HEYS ROAD, PRESTWICH M25 1LA