


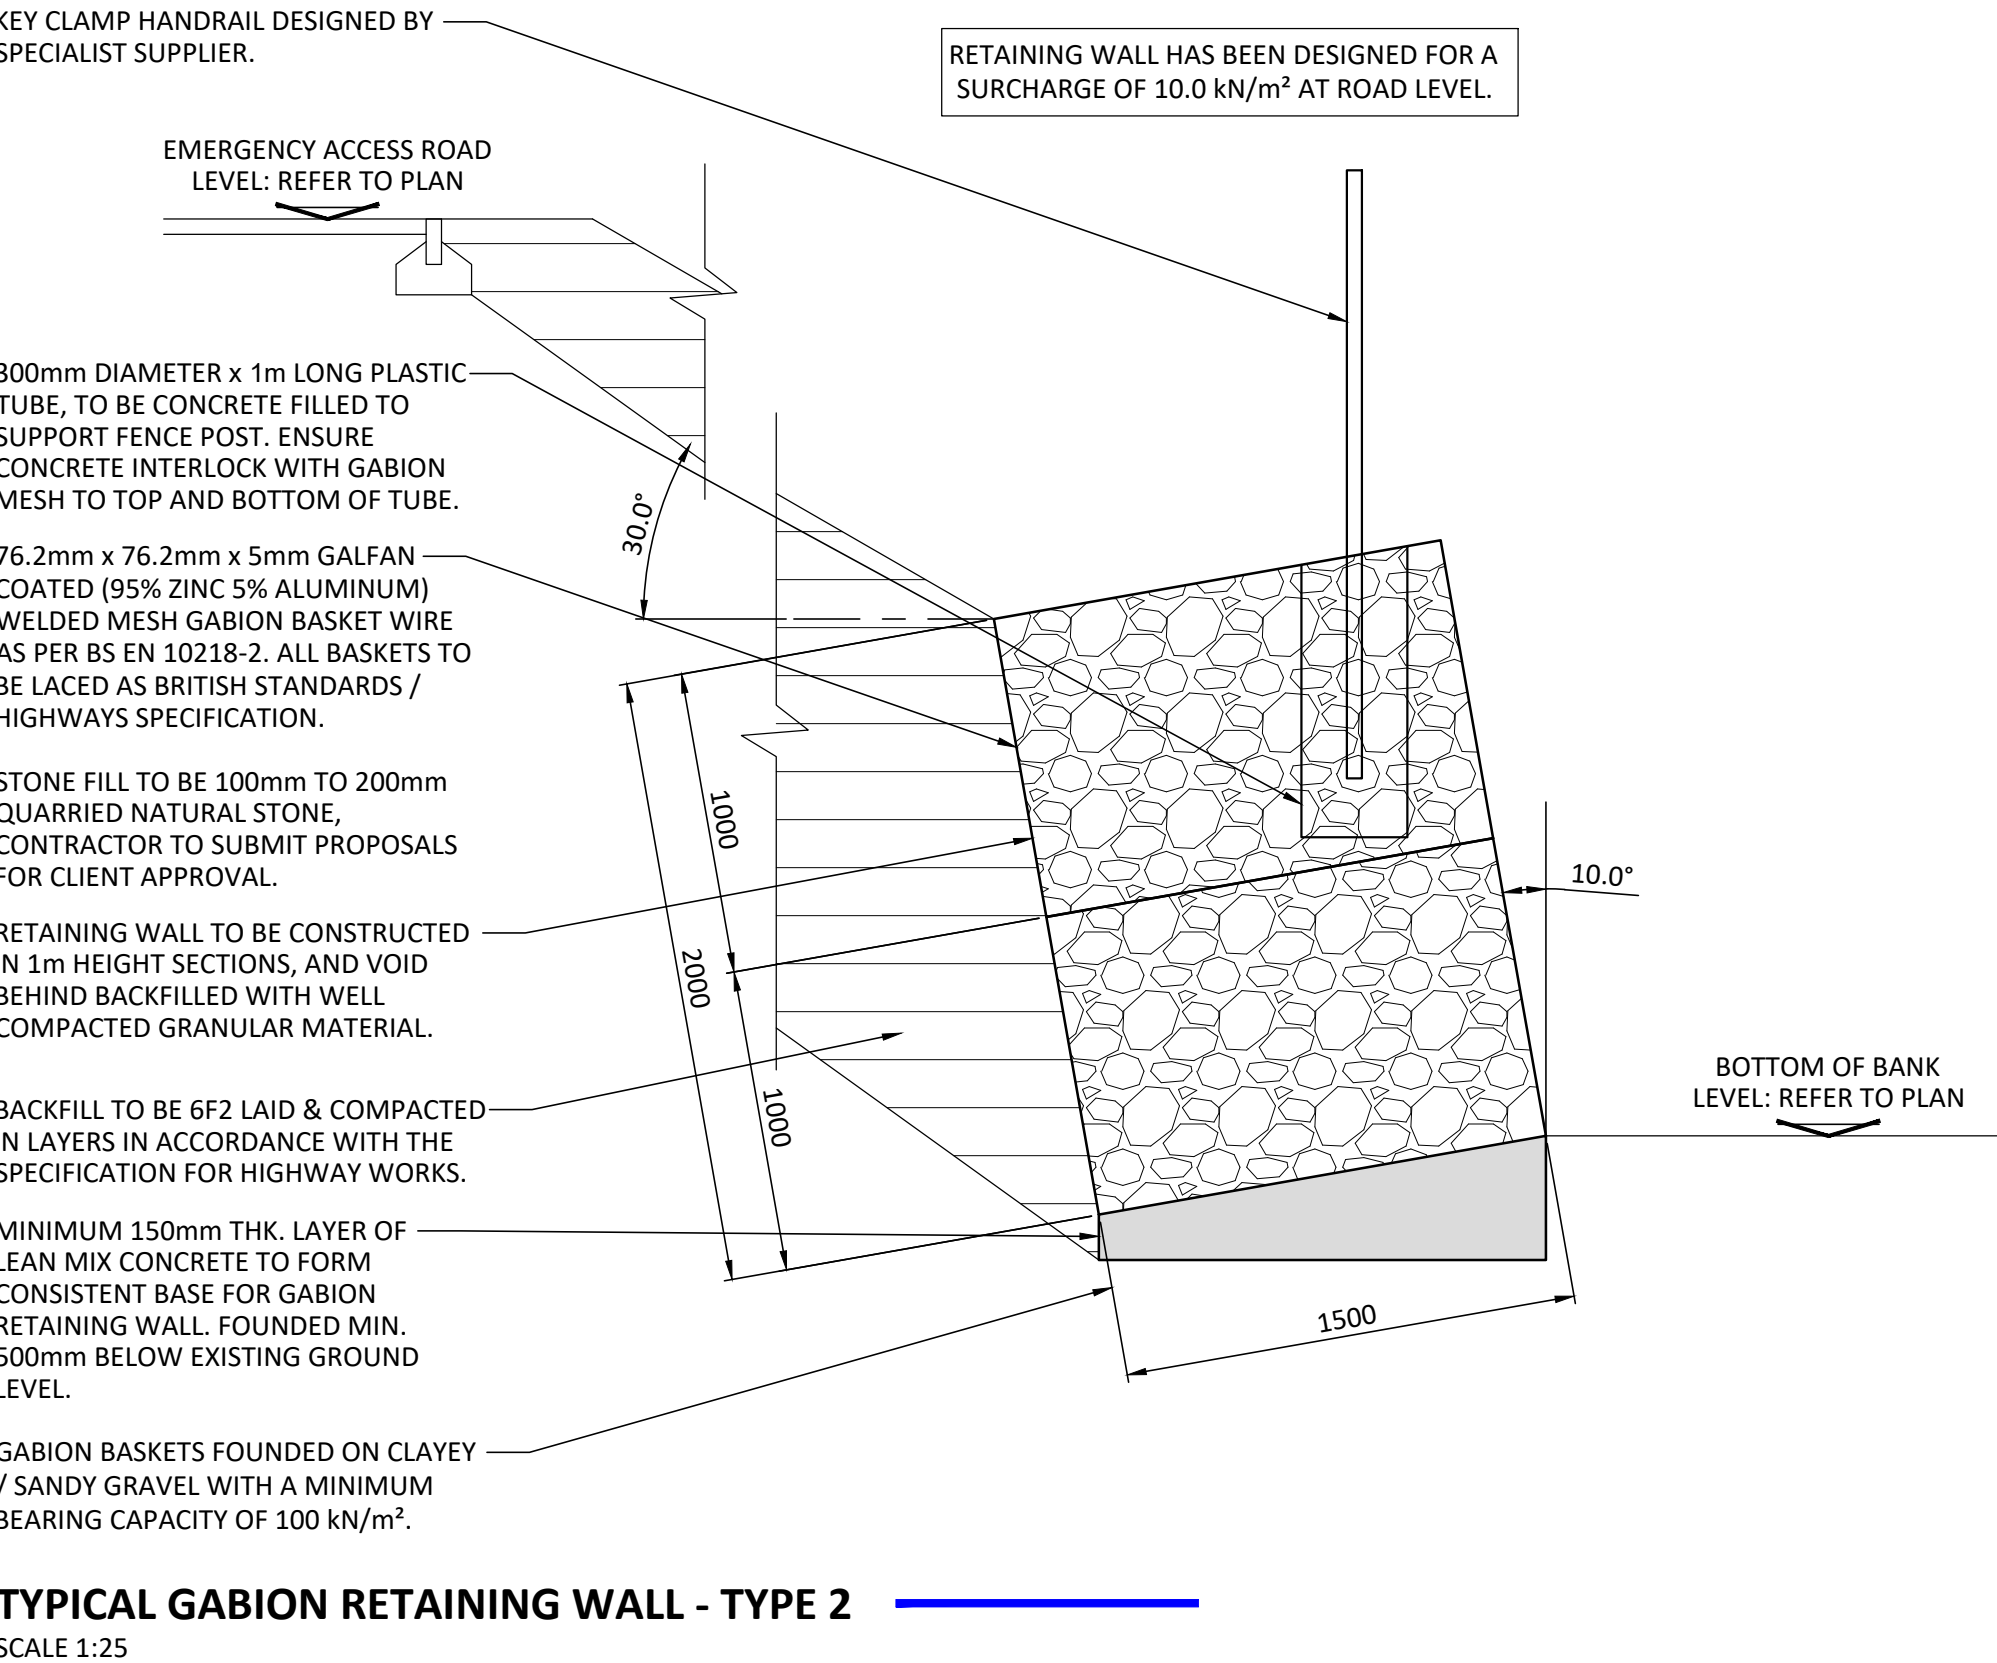

B	MINIMUM ROAD LEVEL UPDATED TO 70.890m, REFER TO REV CLOUDS	WSS	21.01.22	CB
A	PRELIMINARY ISSUE	WSS	20.10.21	CB
O	PRELIMINARY ISSUE	WSS	15.10.21	CB
REV	REVISION DESCRIPTION	BY	DATE	CHECKED

BrennanConsult

Civil & Structural Consulting Engineers

www.brennanconsult.com
info@brennanconsult.com
0161 428 2880

BrennanConsult Ltd | Oak House | 2 Gatley Road
Cheadle | Stockport | SK8 1PY

YORK STREET, RADCLIFFE, BURY,
MANCHESTER, M26 2GL

RESIDENTIAL DEVELOPMENT EMERGENCY ACCESS ROAD PLAN

Status

PRELIMINARY

Project No.	Series Code	Drawing No.	Revision		
2727		200	B		
Scale	Size	Drawn	Date	Checked	Passed
1:500	A1	WSS	OCT 21	CB	CB