
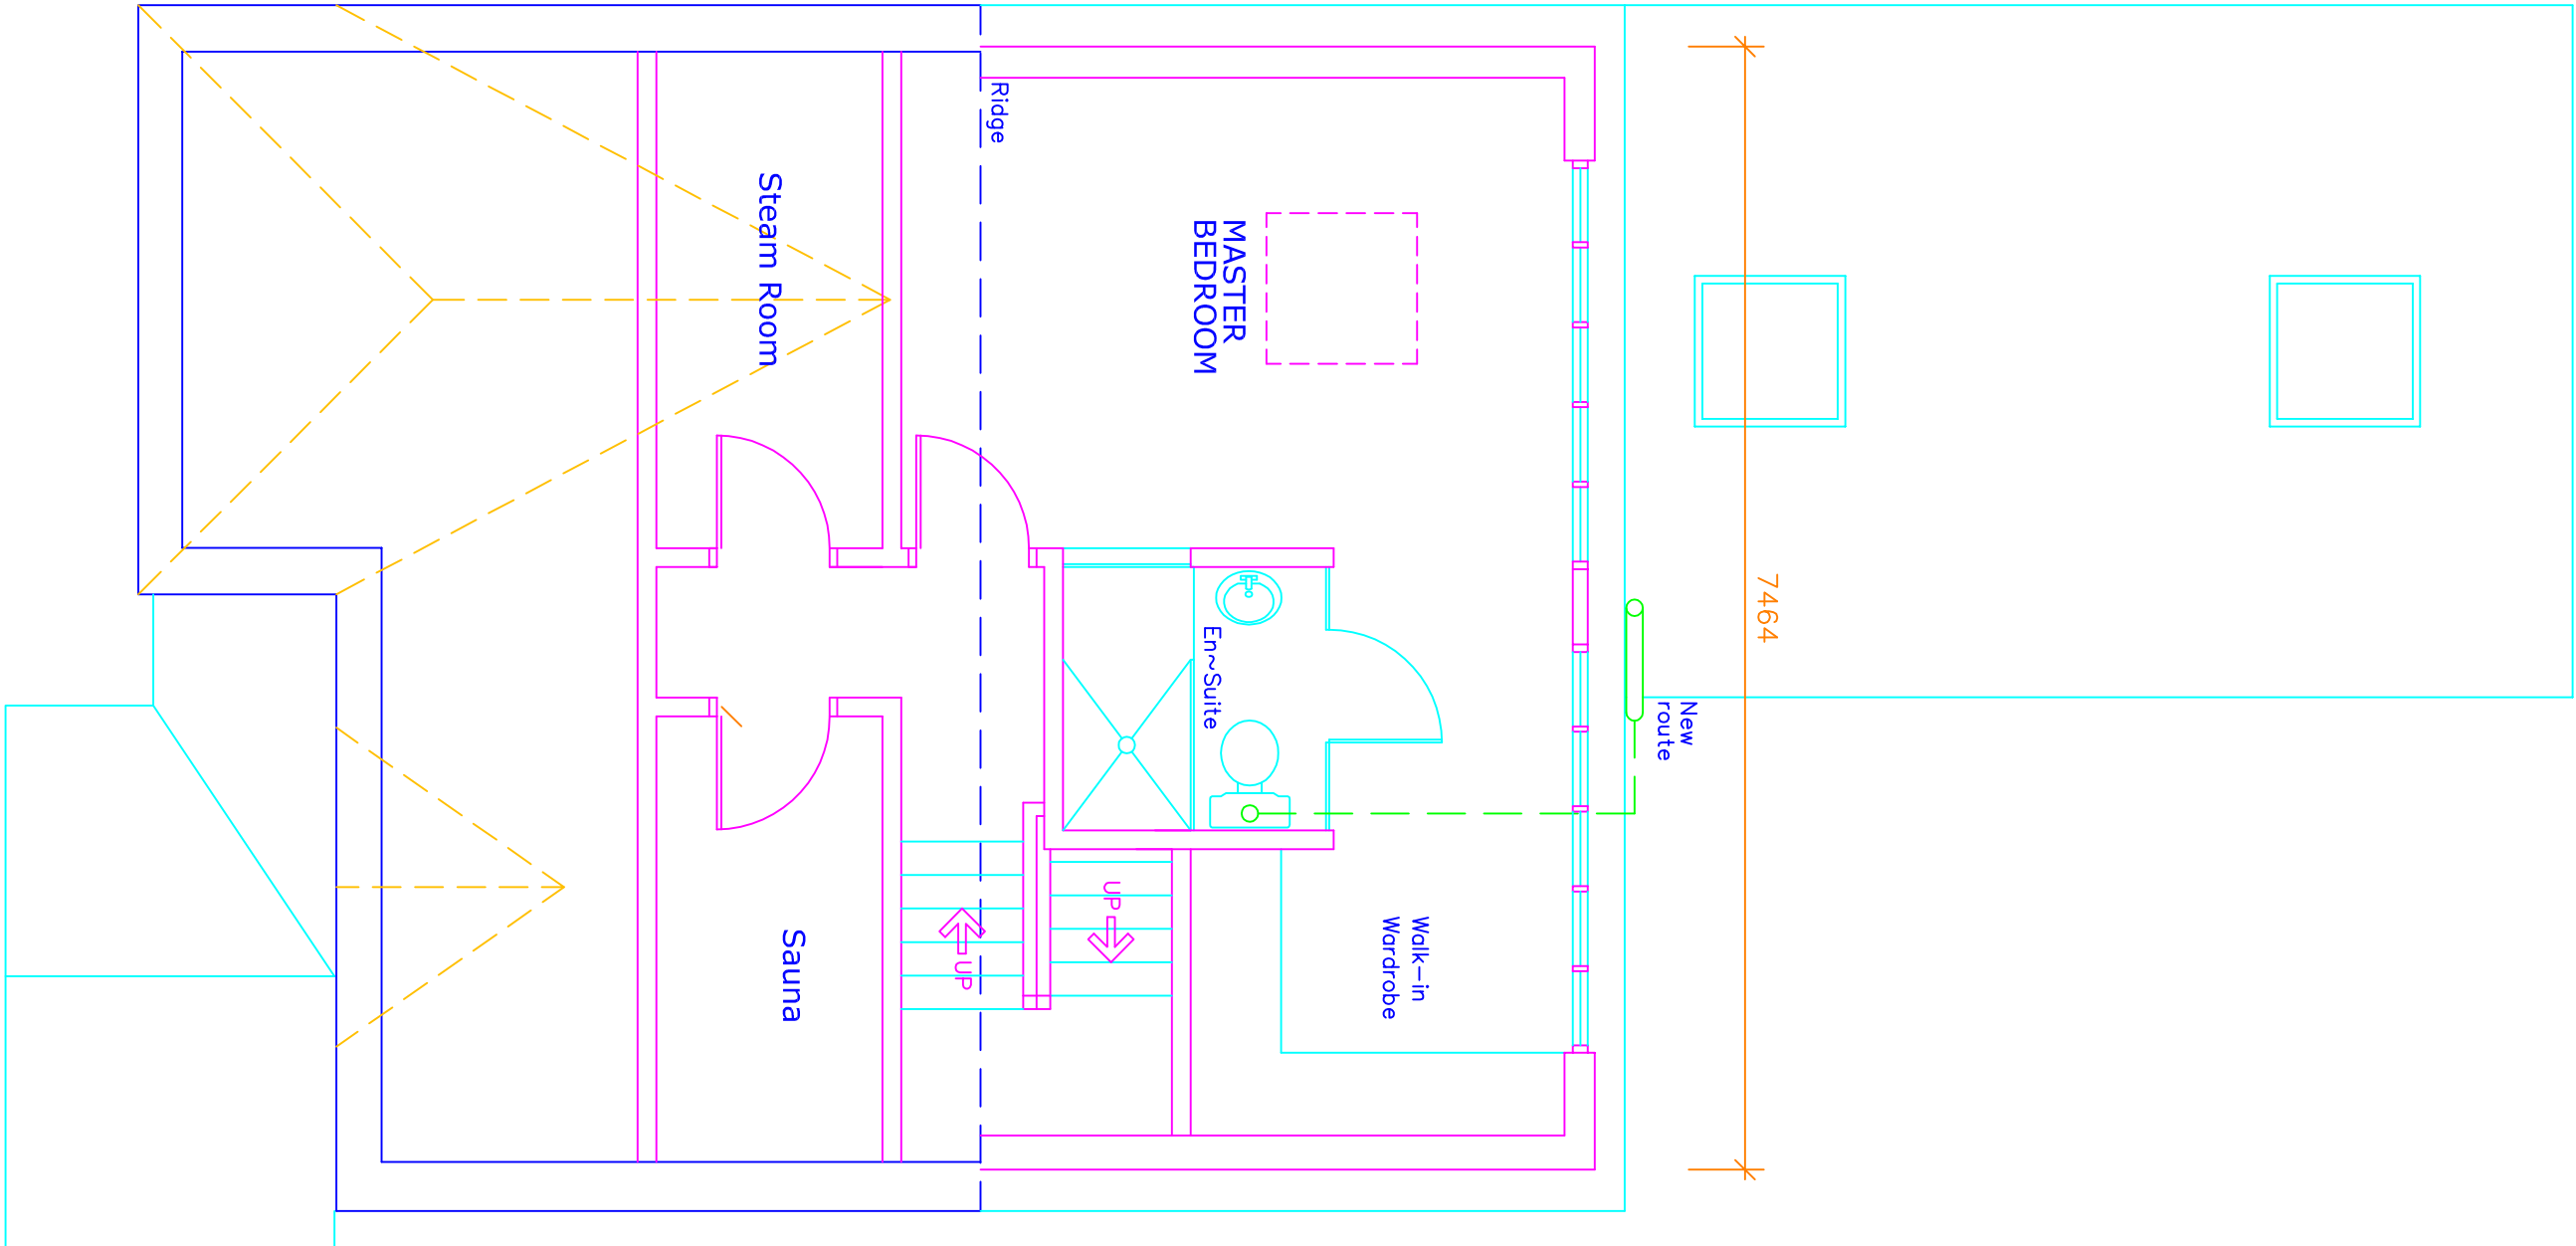
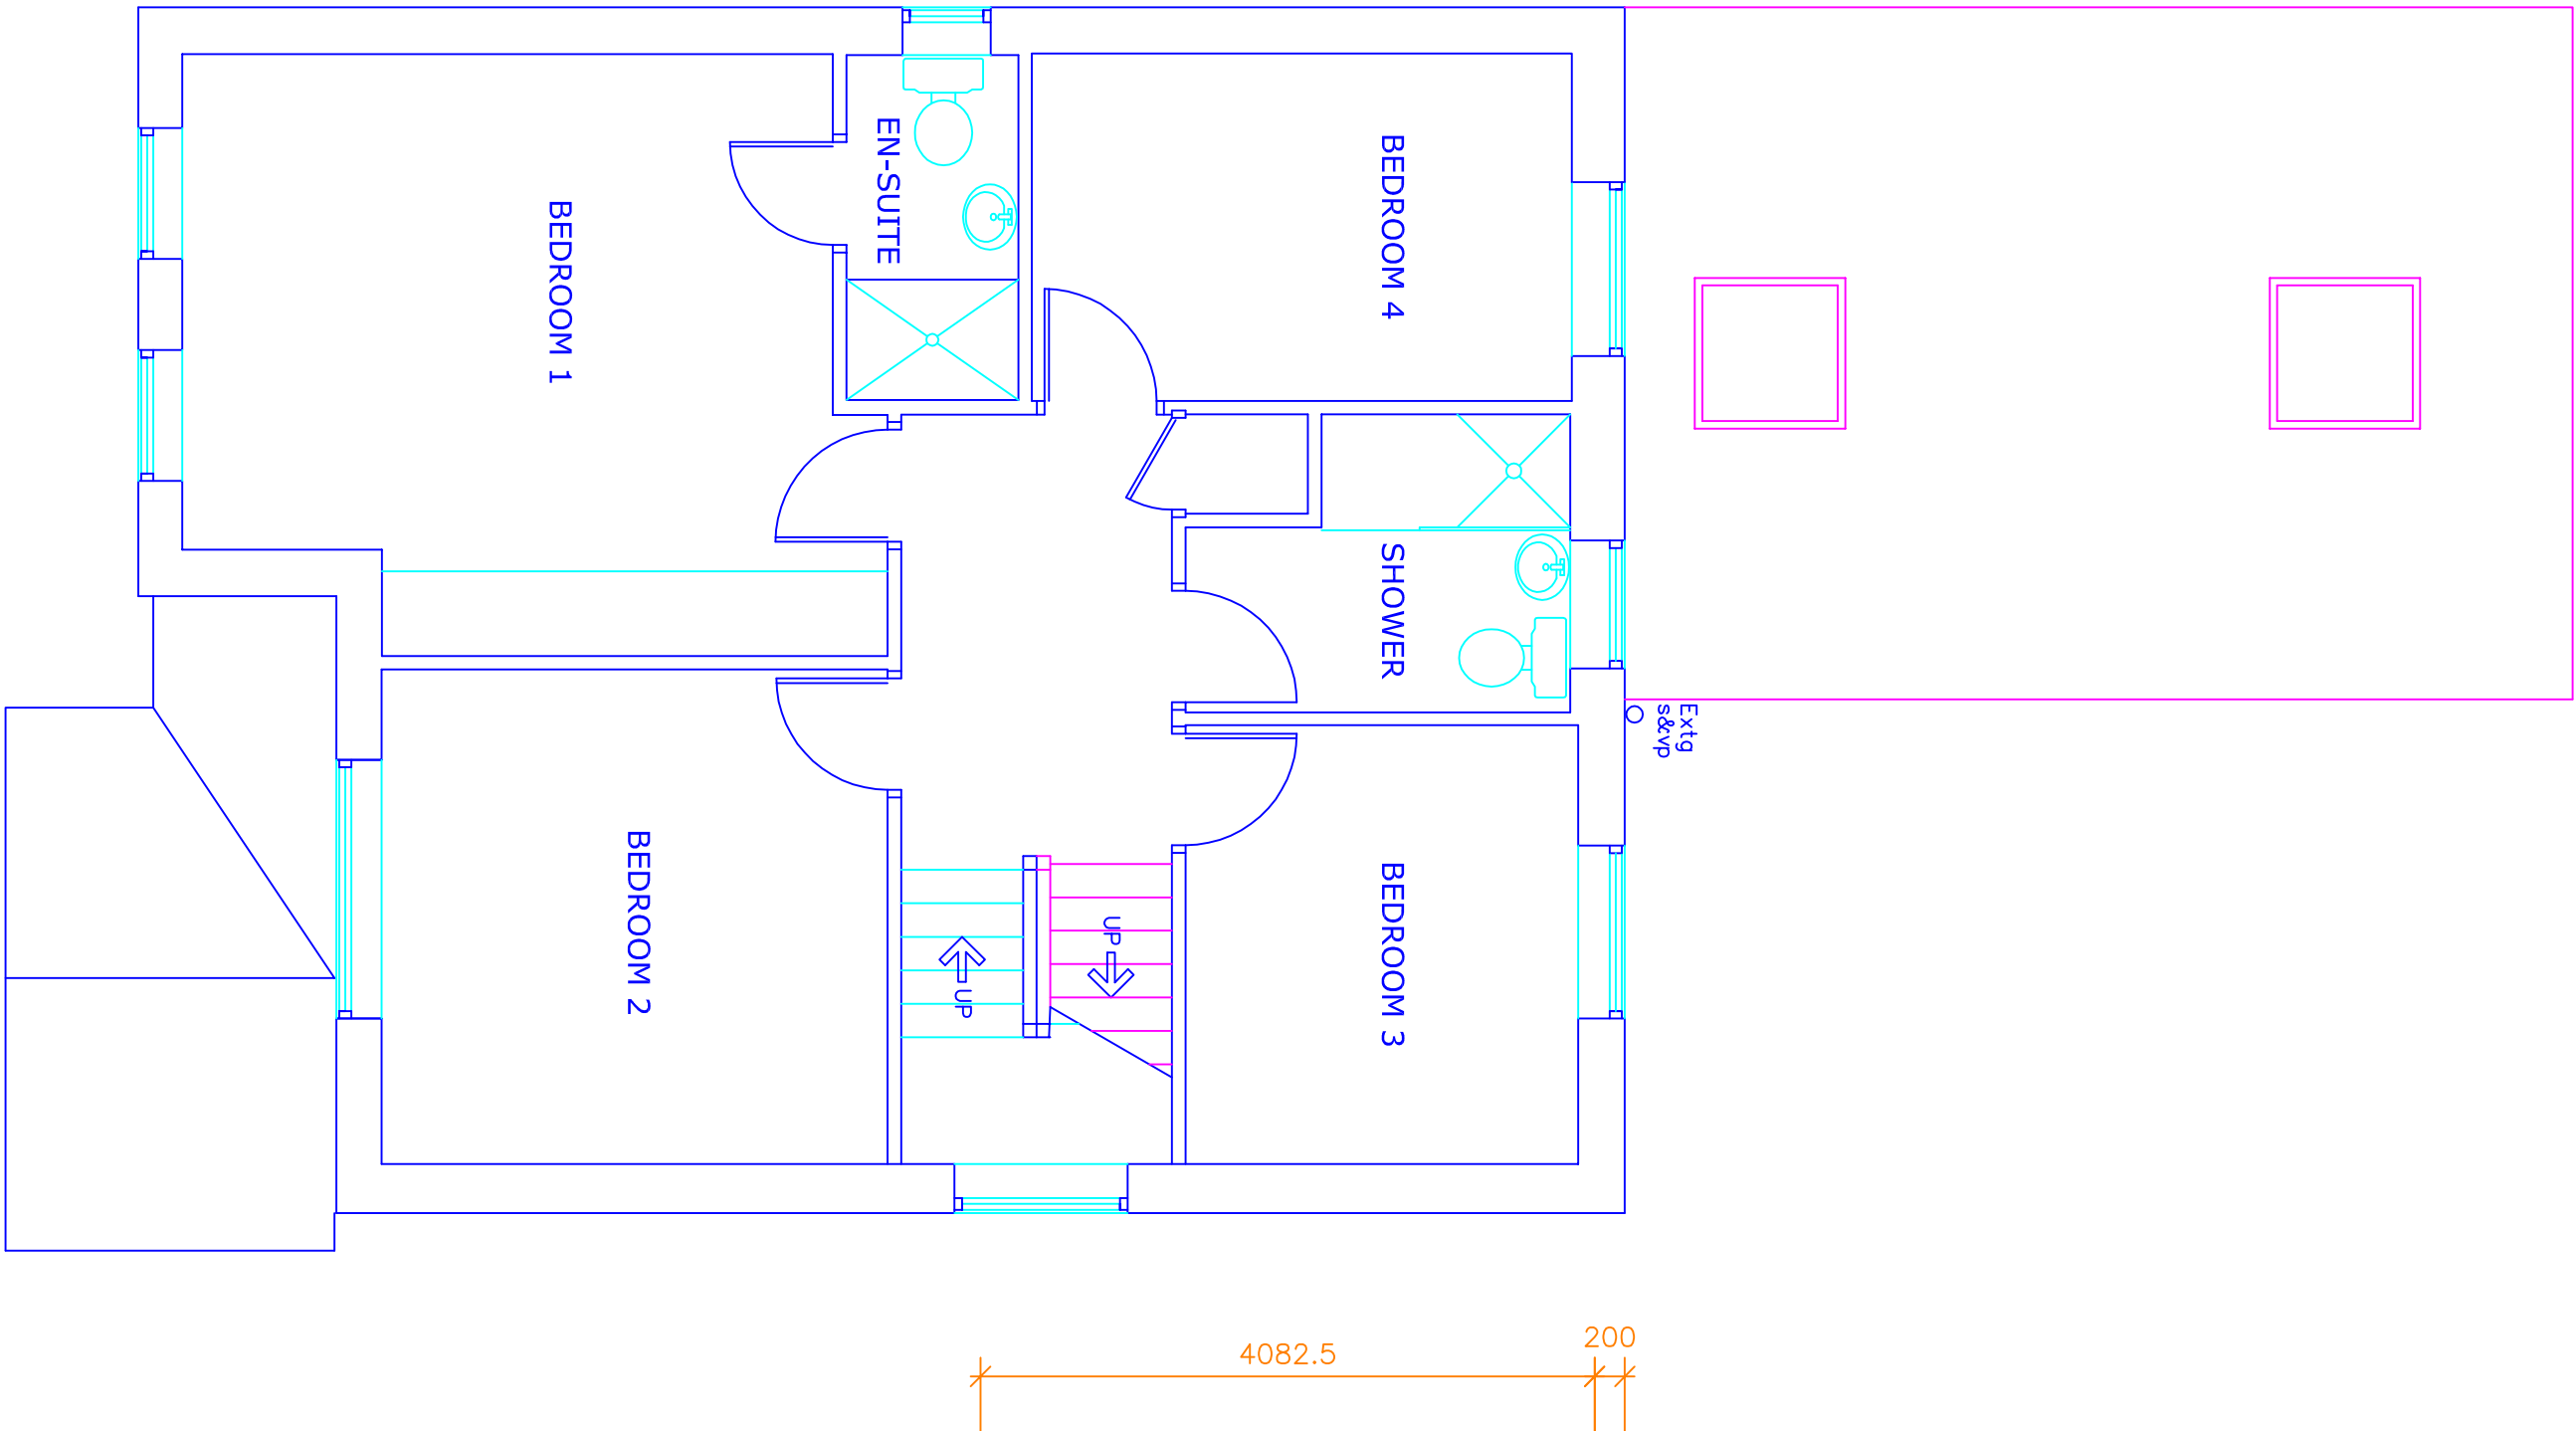


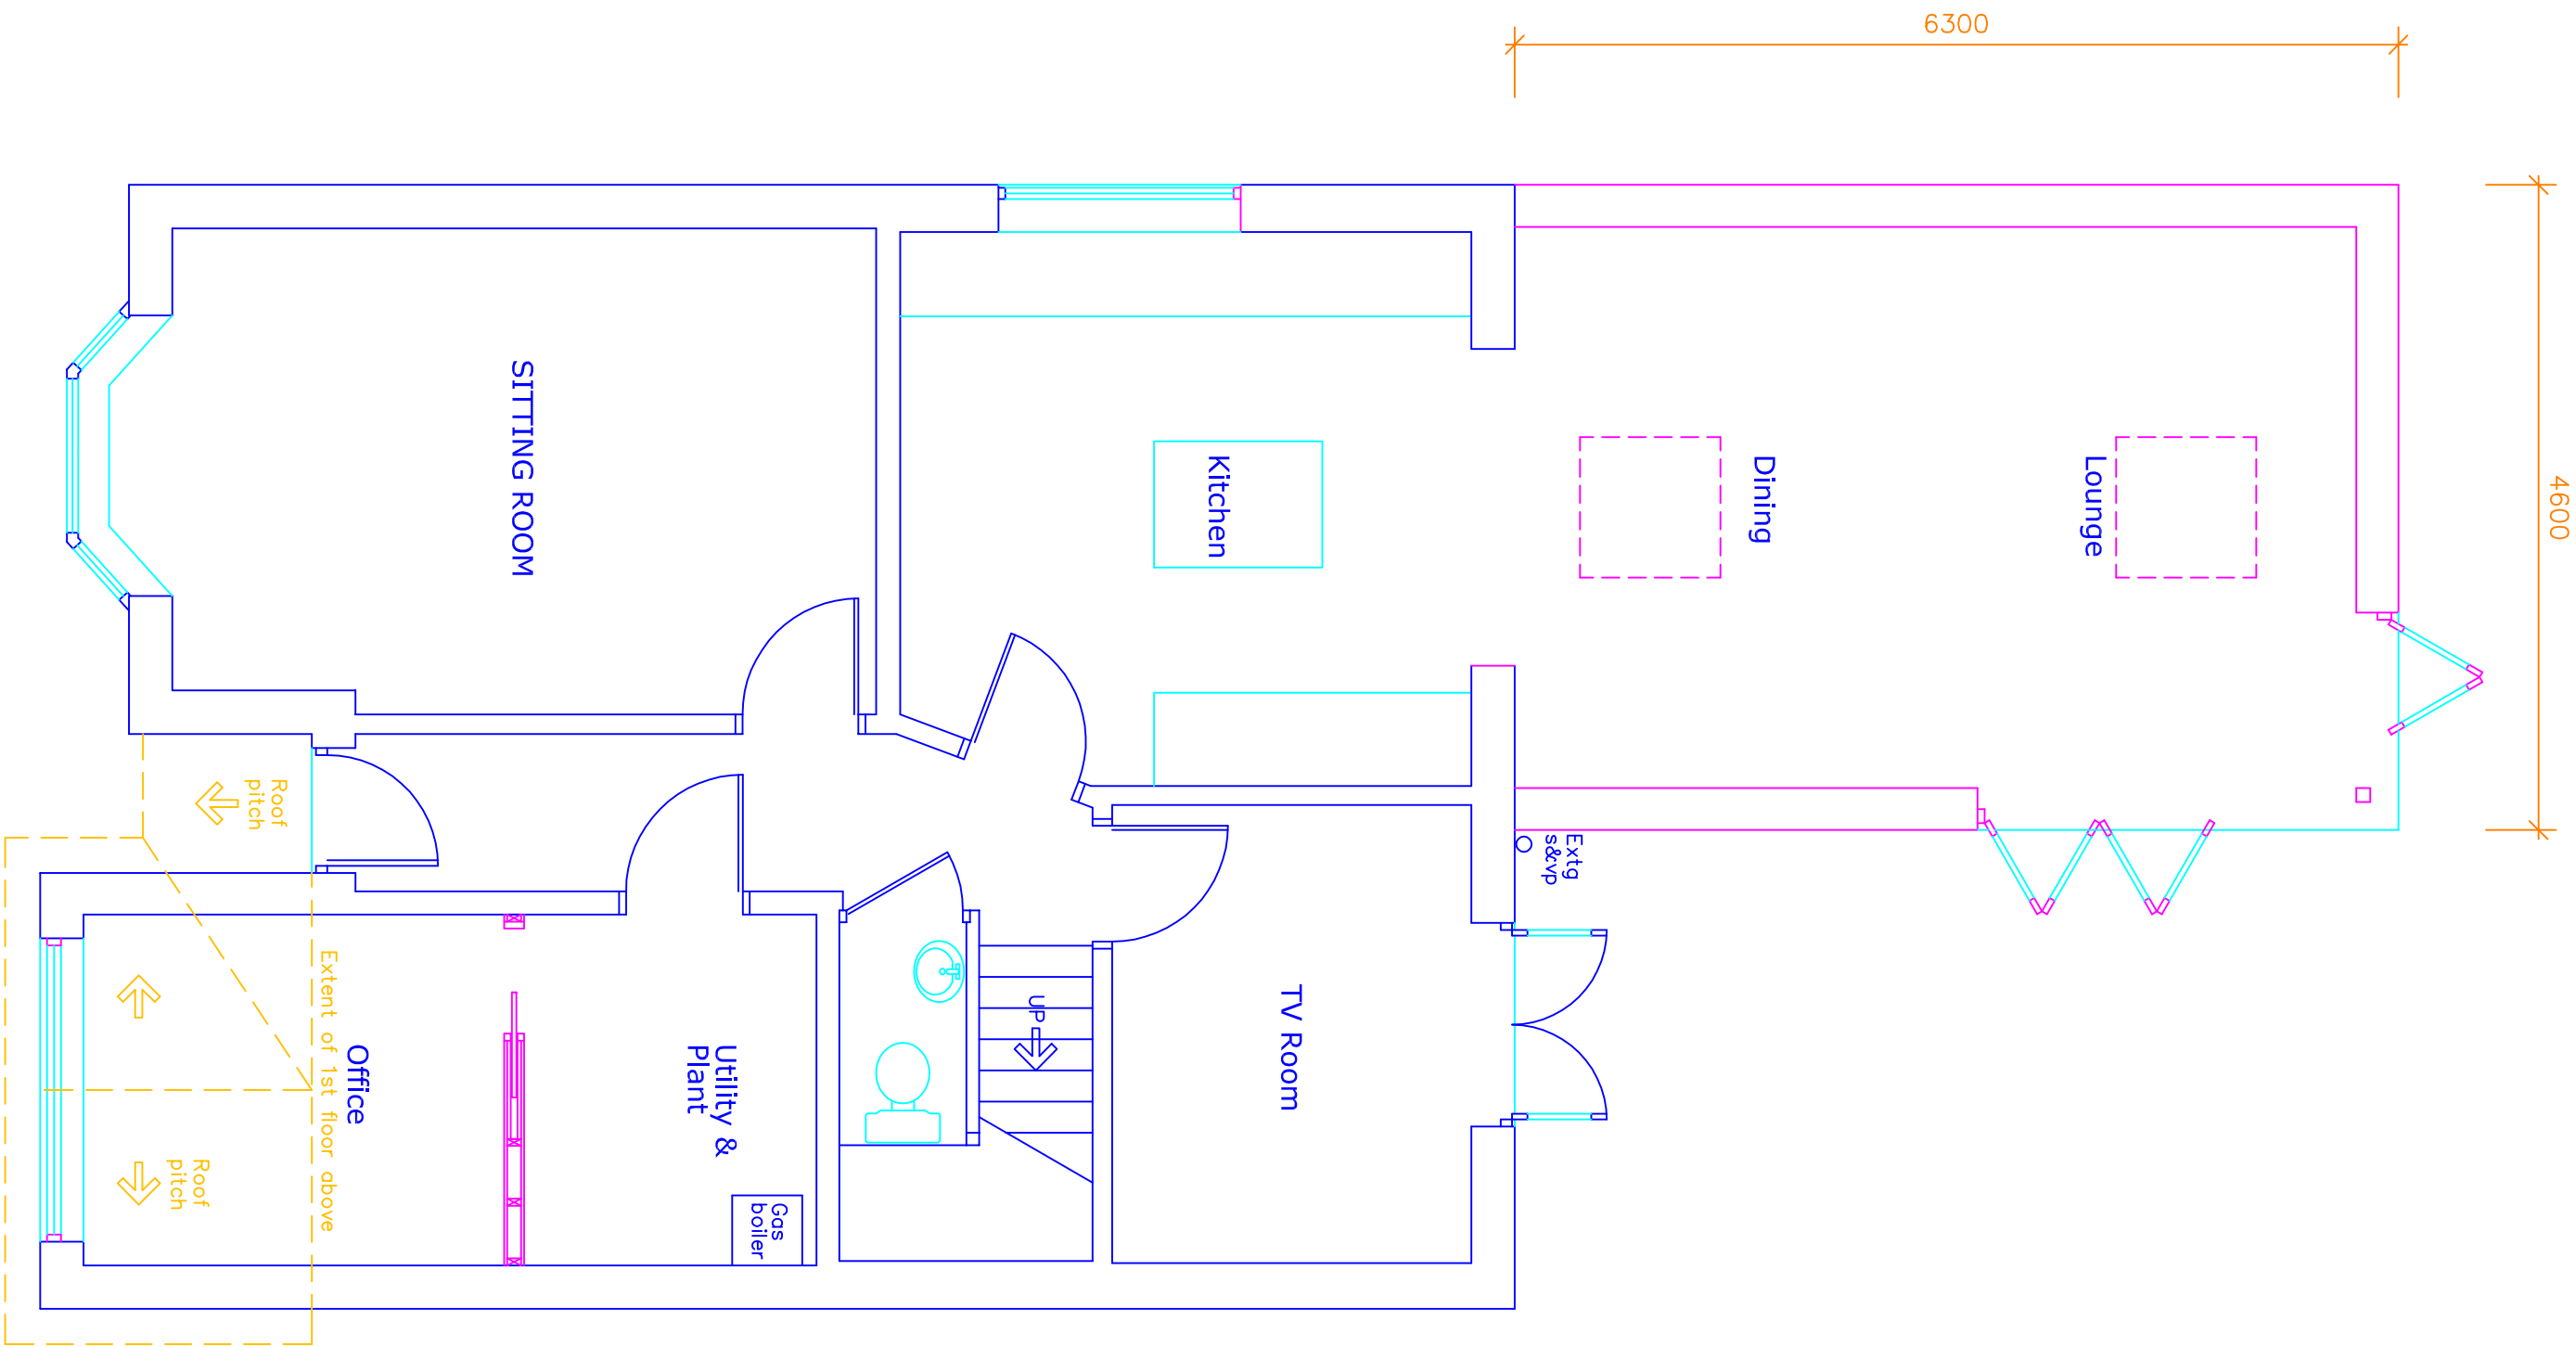

Proposed Materials

Roof: Black smooth roof tiles.
Walls: Red brick with buff brick detailing.
Windows and Doors: White upvc.

A
Dormer set back 200 from rear wall
and 500 from roof edge.

07.09.2023

This drawing and design concept is the
property of PPV design. It should not
be reproduced without written permission

2 Helmsford Road, Holcombe Village
Ramsbottom, Lancashire BL8 4PA

Garry Dearden (B&H) DipArch RIBA
garry@ppv-design.co.uk www.ppv-design.co.uk
T: 01706 622151 M: 07112 669482

34 Grasmere Drive
Bury
BL9 9GA
scale 1:50 @ A1
October 2021

JK8-02A

Proposed Plans

PPV design Ltd