


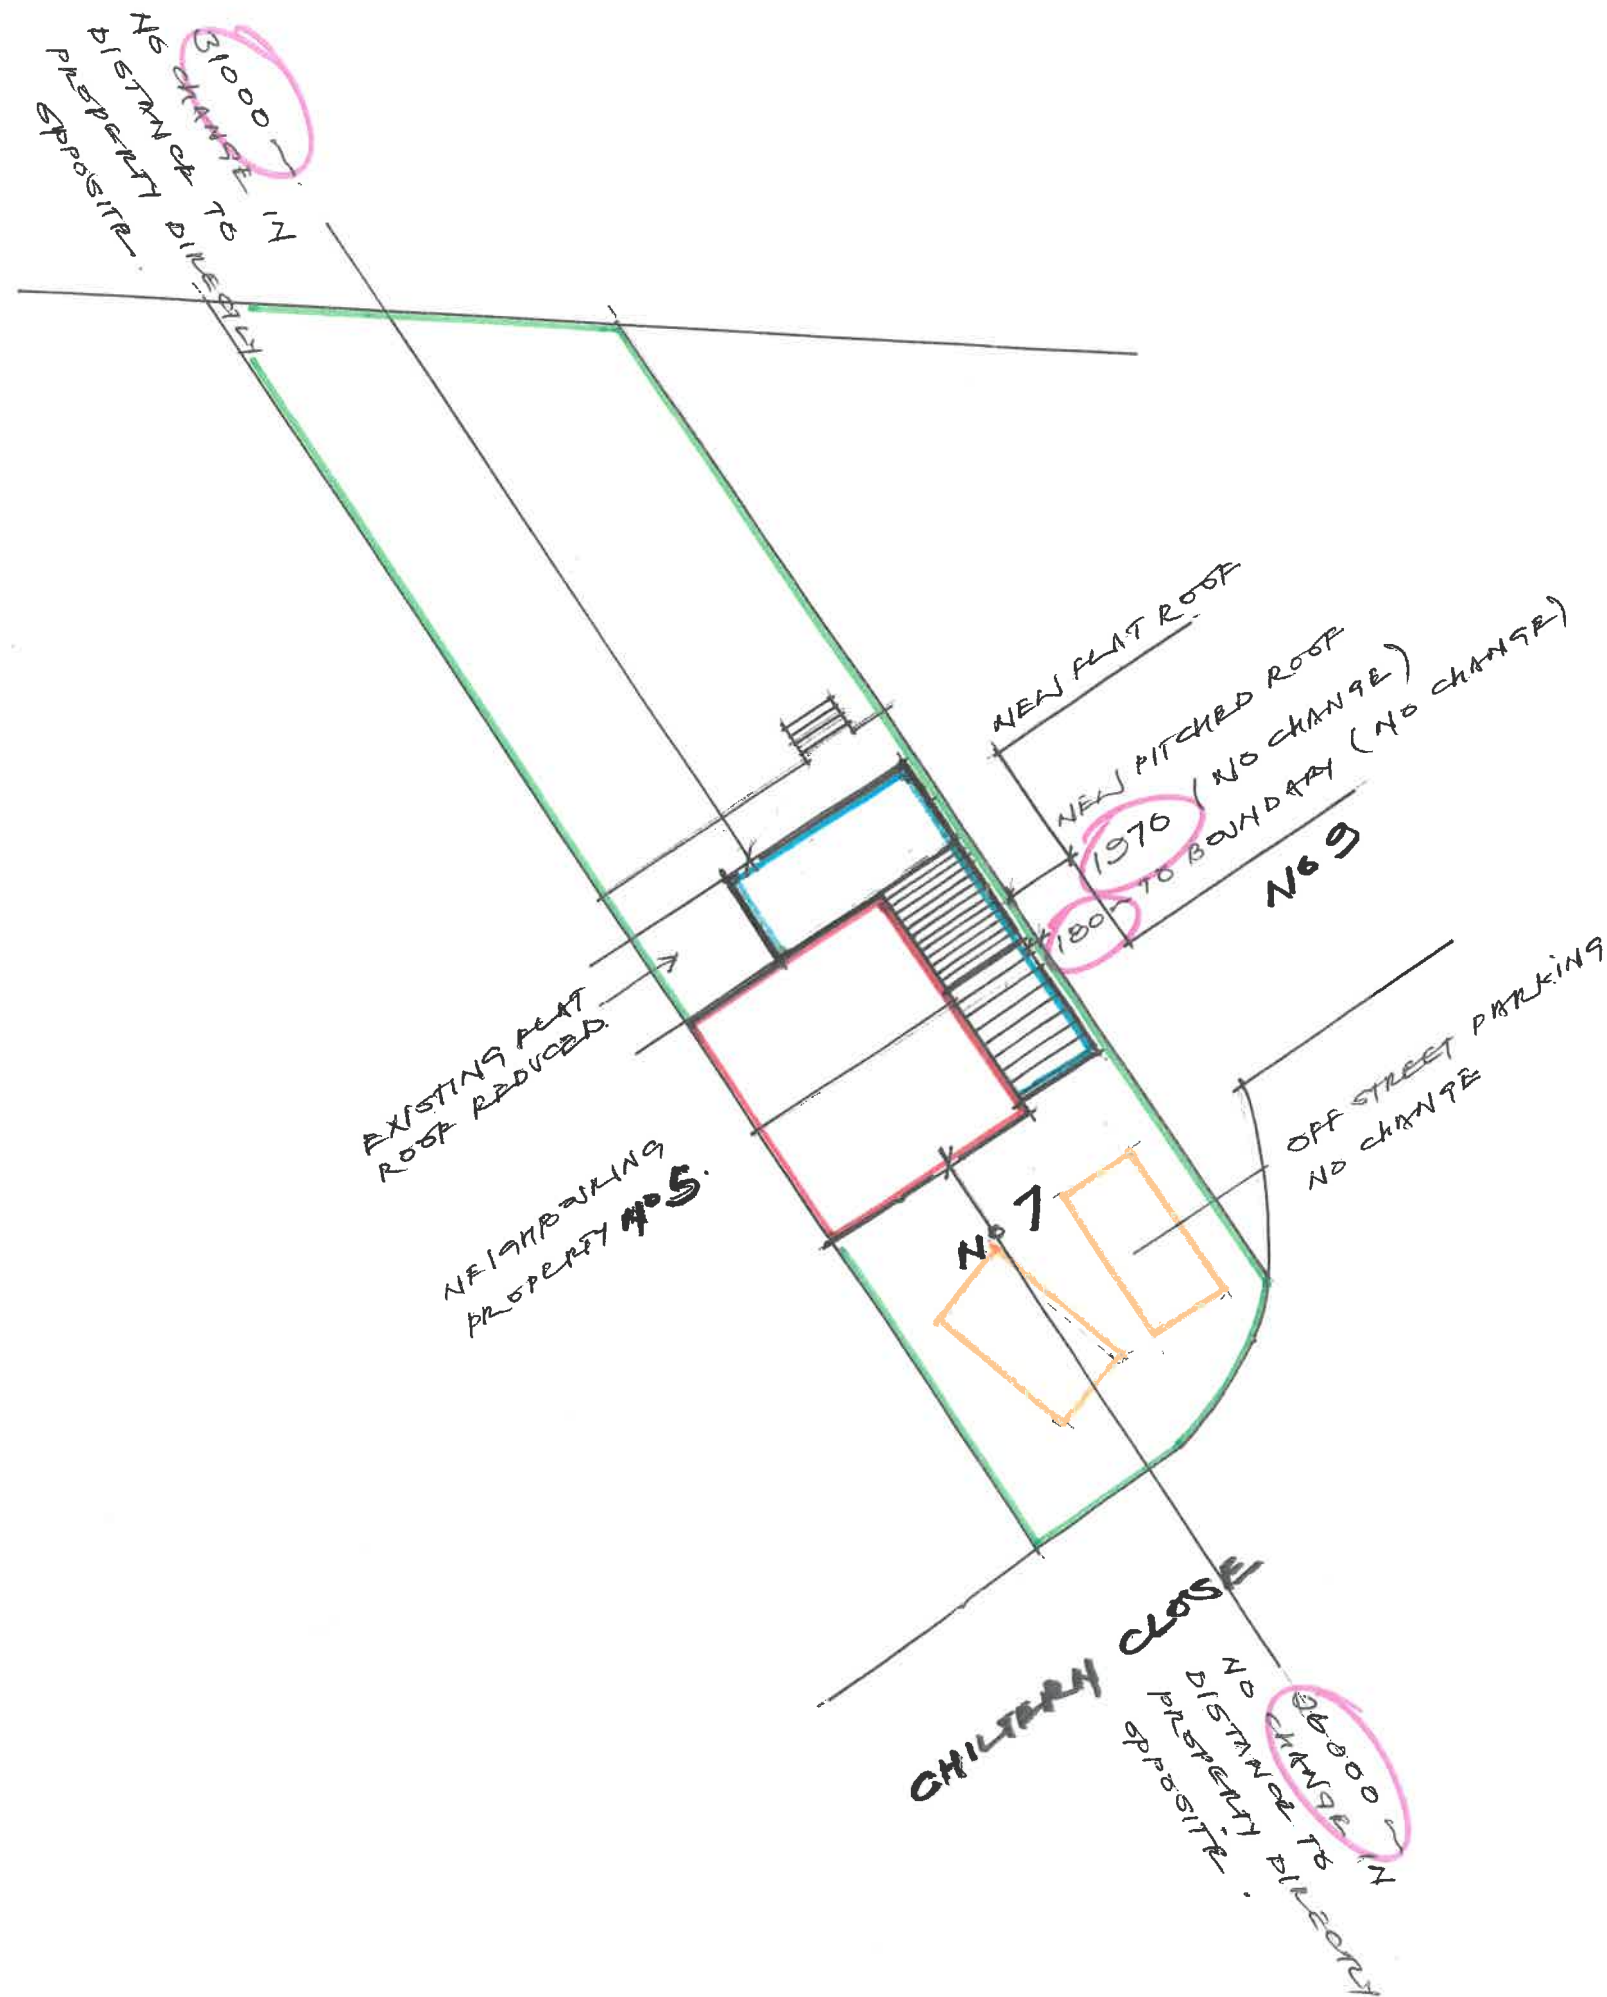

REVISION 4 28/02/22
ROOF PITCHES AMENDED IN
LINE WITH LPA COMMENTS.

1:200
PROPOSED SITE PLAN
NO 7 CHILTERN CLOSE
RAMPTON
BURY BL9
POSTANILAND
VAN 2022

DO NOT SCALE FROM
DRAWING.