


Existing Front Elevation

1

1:50

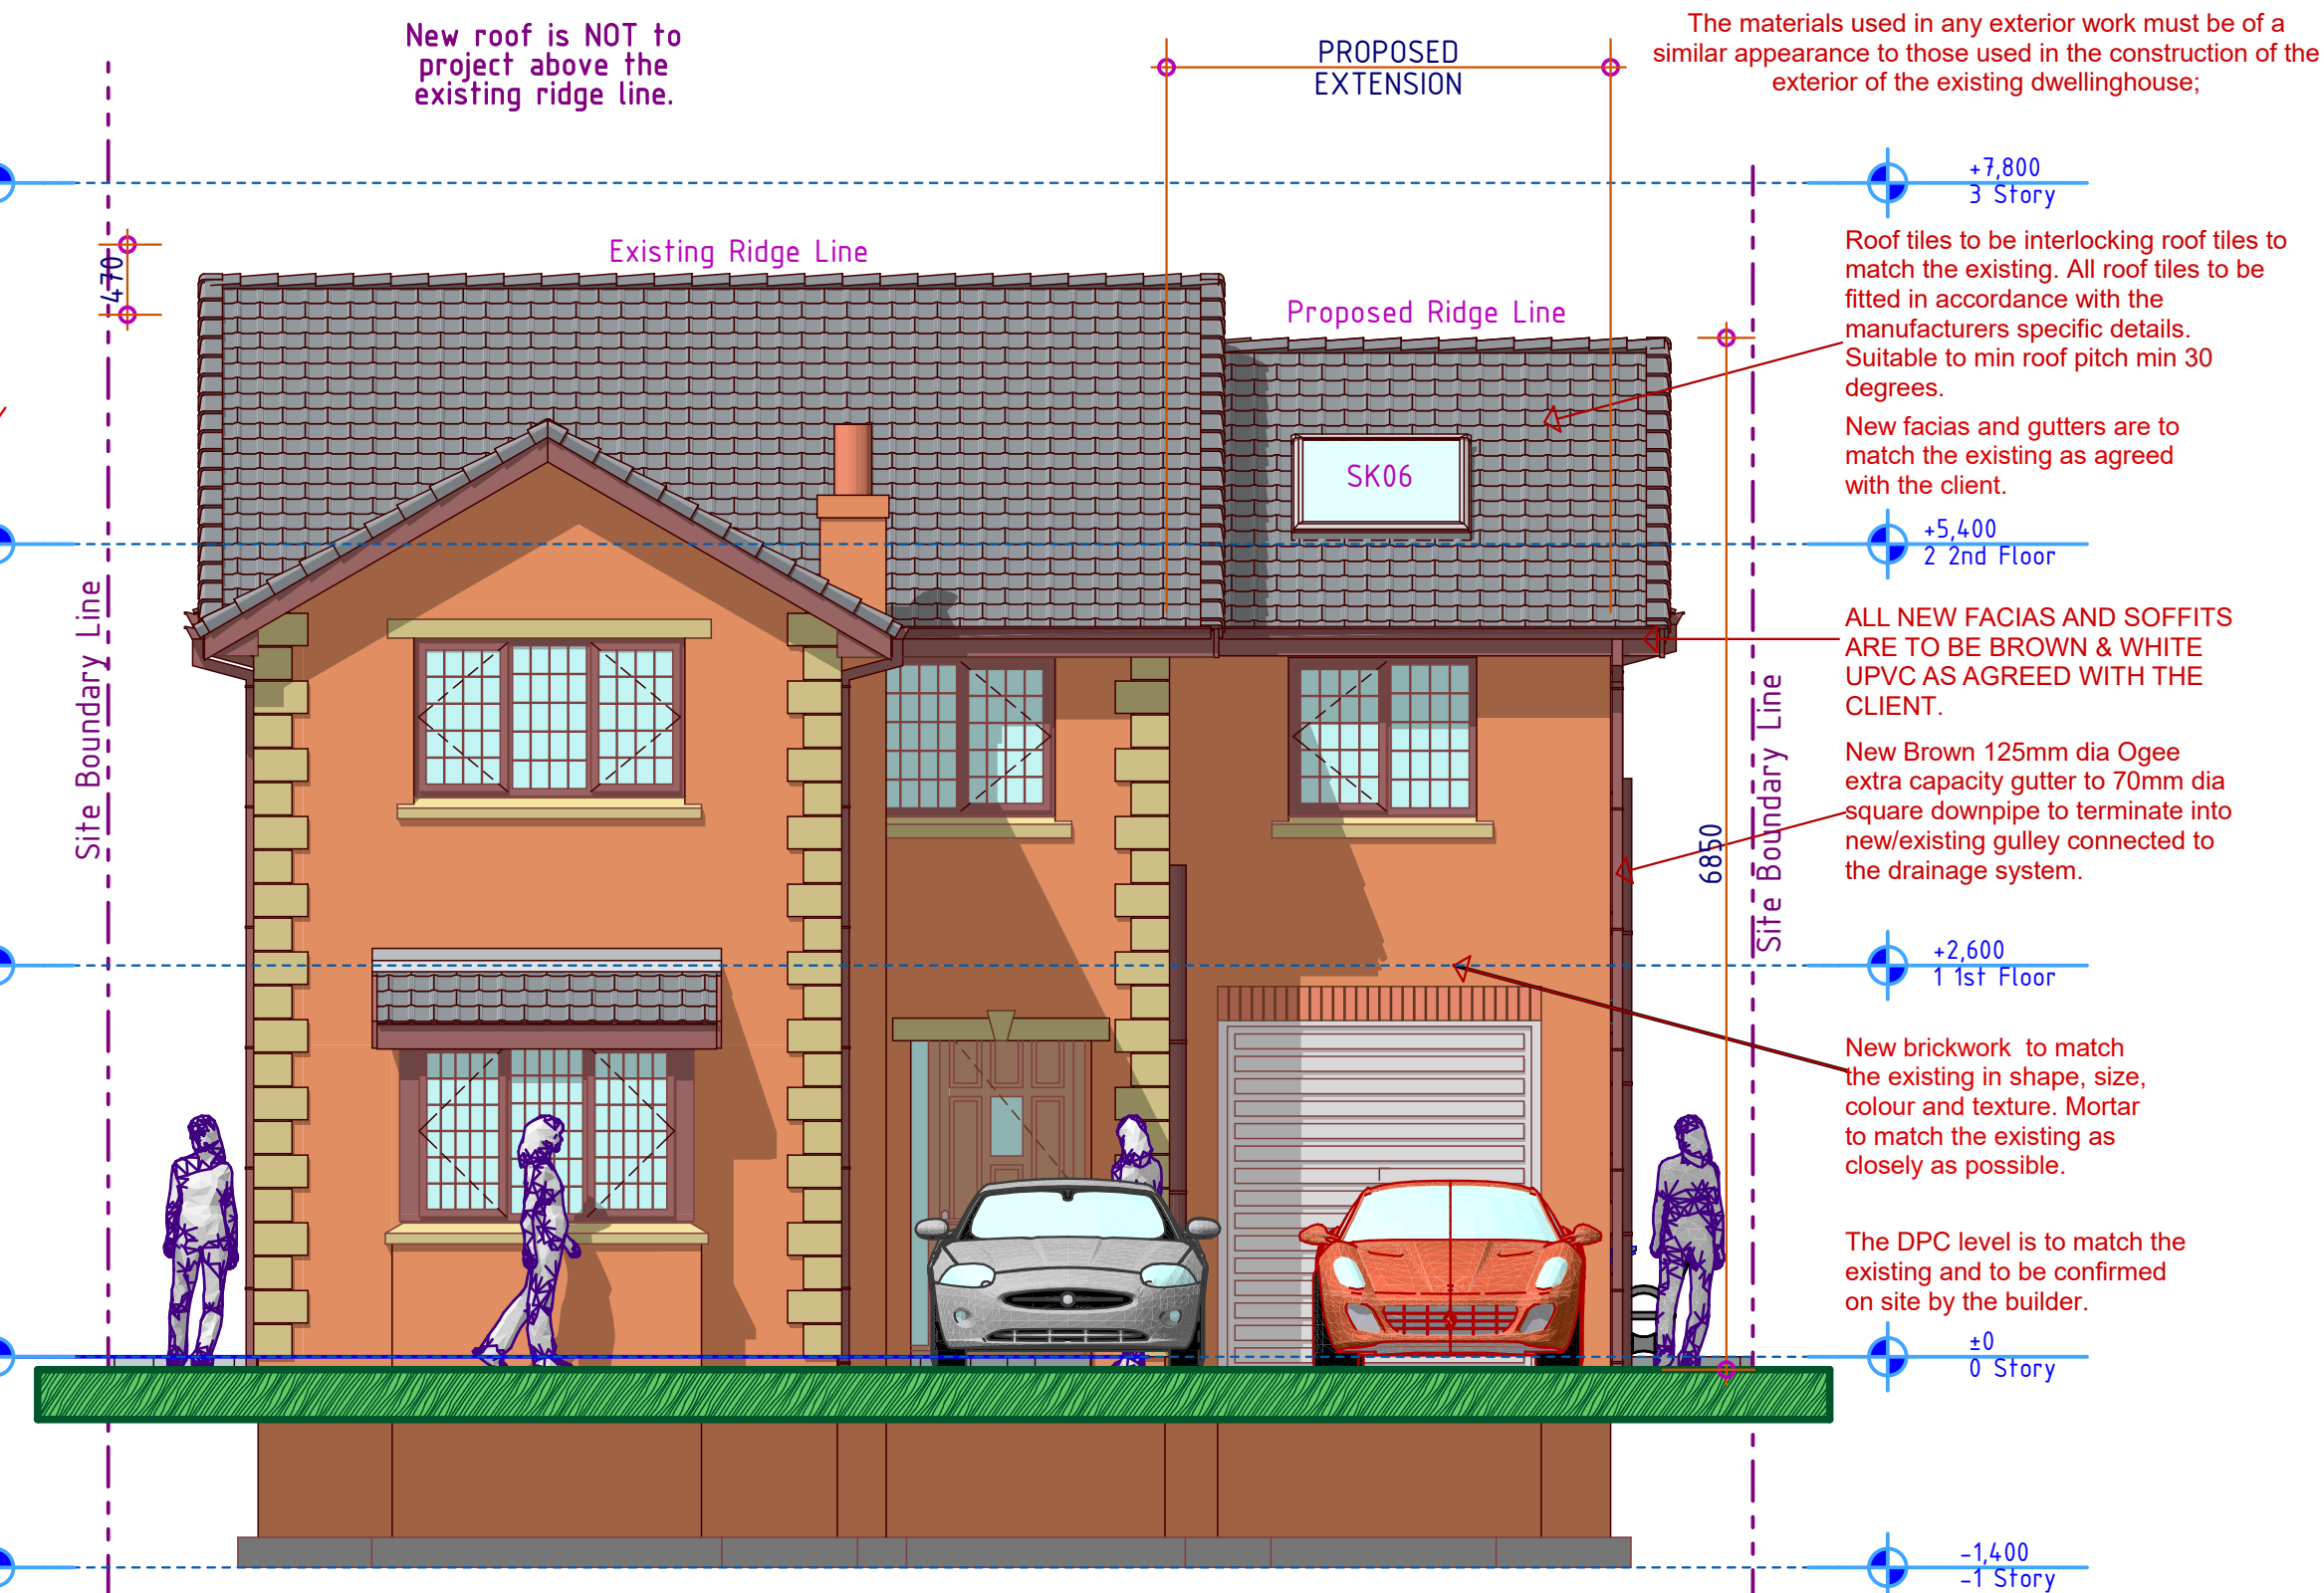

Proposed Front Elevation

3

1:50


SITE ADDRESS:
36 CHURCH MEADOWS,
UNSWORTH,
BURY,
BL9 8JF.
THE CONSTRUCTION OF A
TWO STOREY EXTENSION
AT THE SIDE AND REAR
OF THE EXISTING
DWELLING HOUSE +
EXTERNAL & INTERNAL
ALTERATIONS.



Existing Side Elevation 1

2


1:50

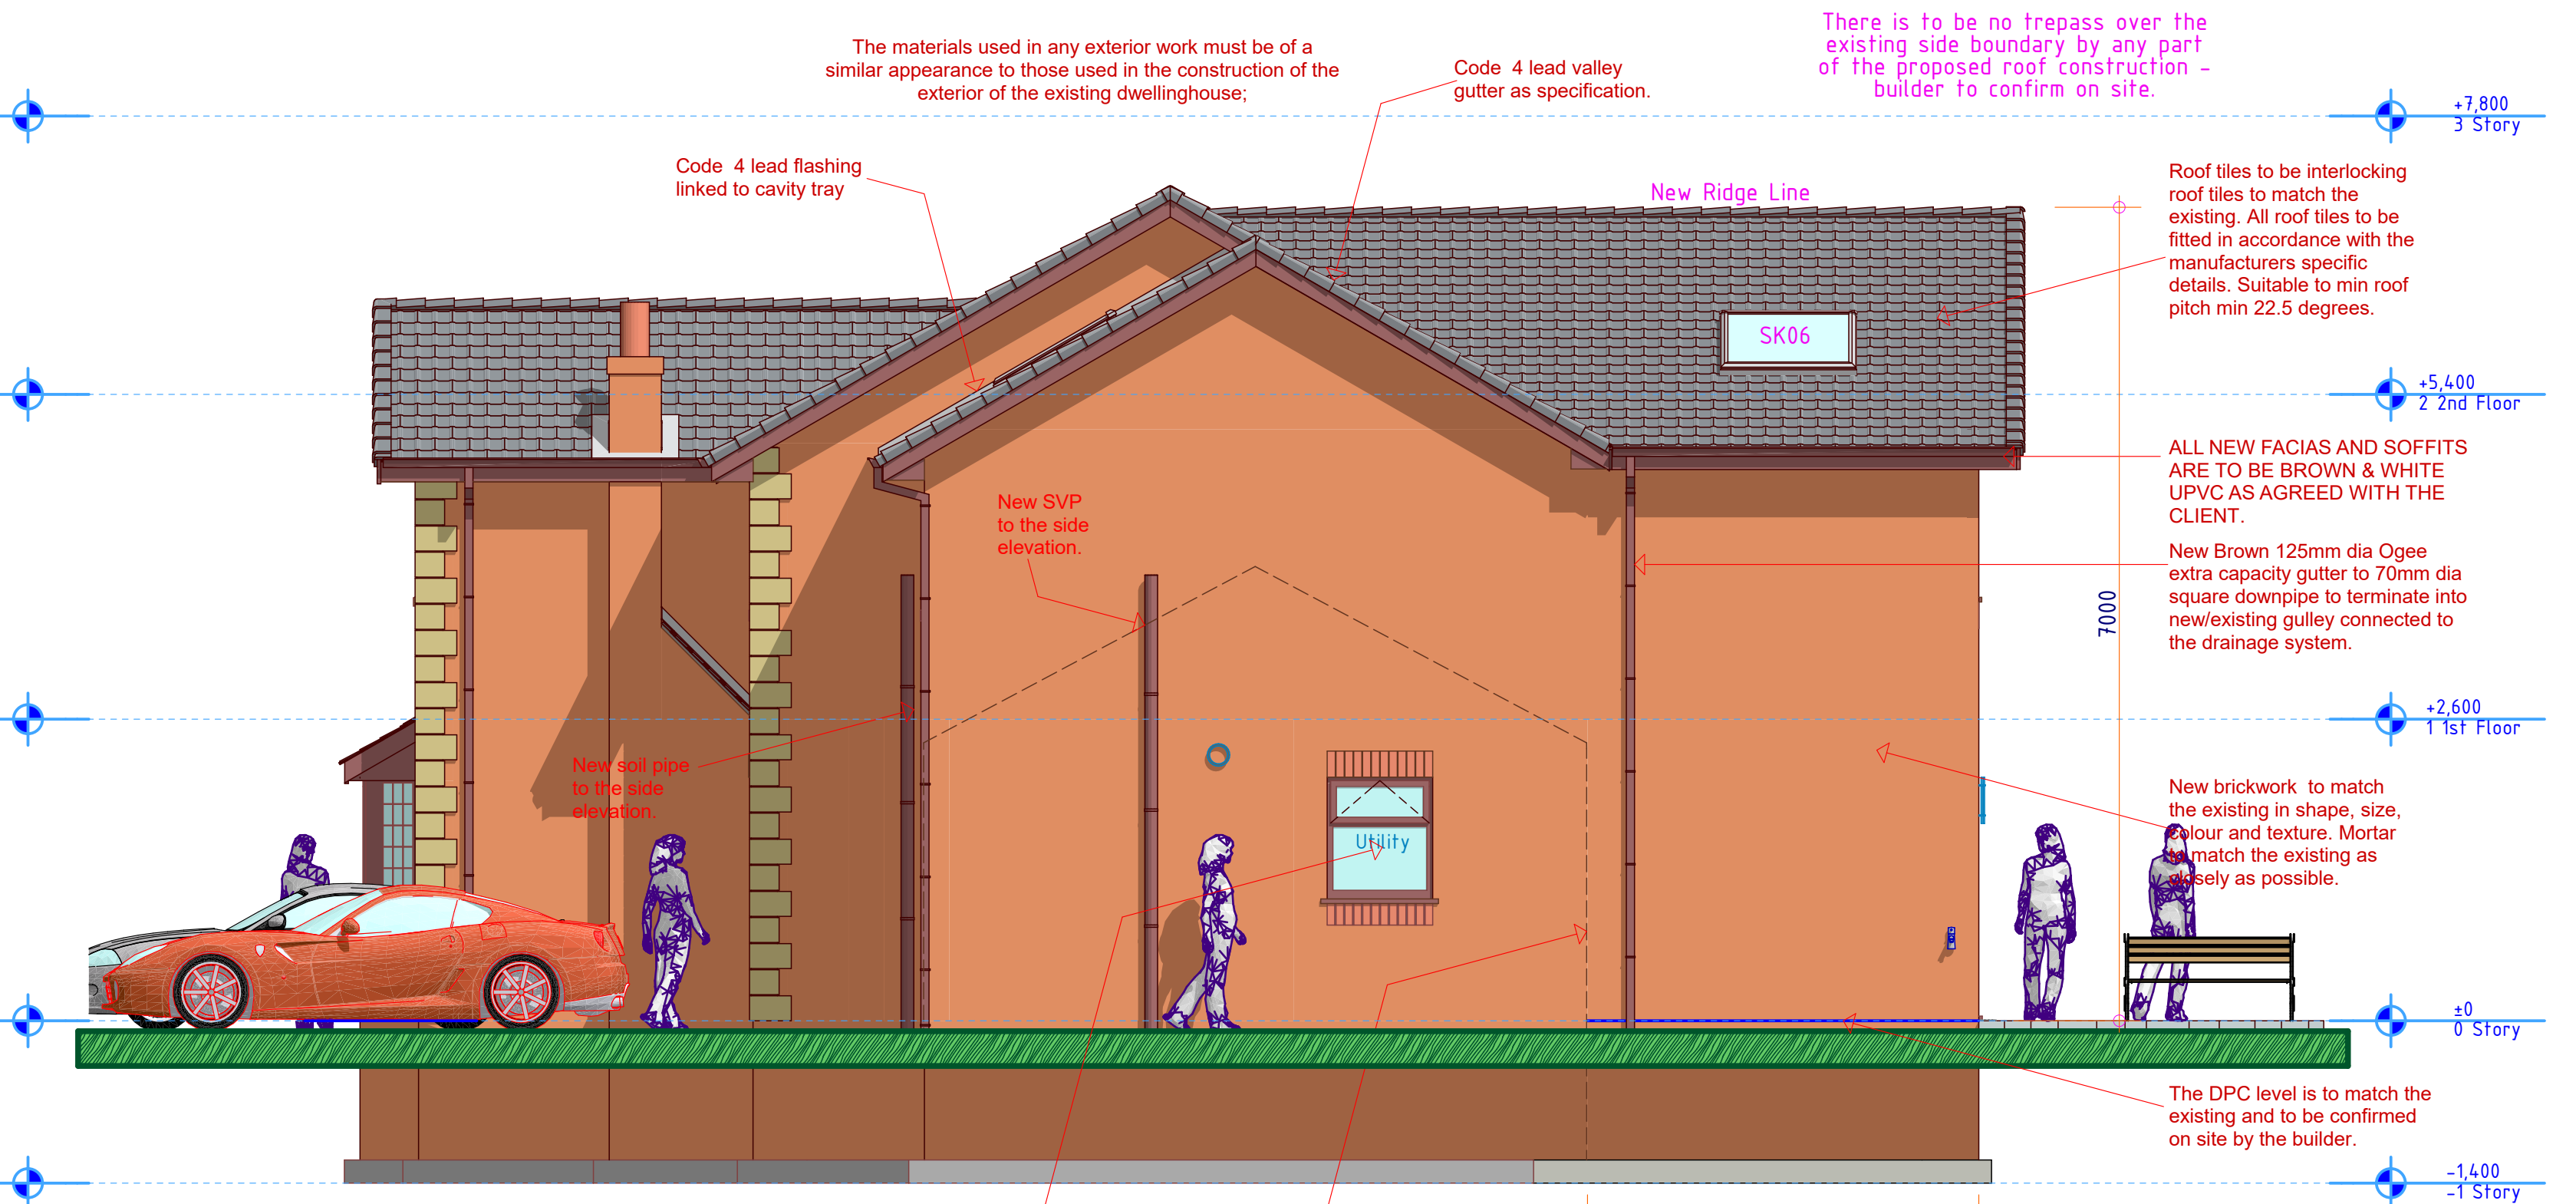

Proposed Side Elevation 1

1:50

Typical Skirting Boards and Architraves.

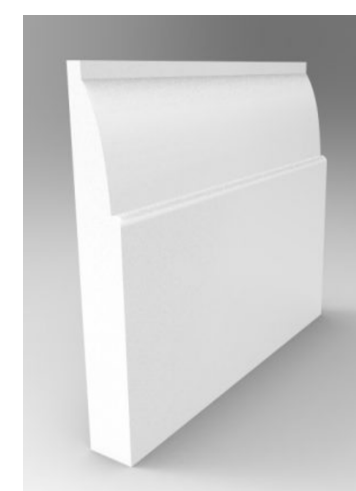

Typical 150 mm Deep 'Ovolo' Skirting Board Or As Agreed With Client.



Typical 75 mm Deep 'Ovolo' Architrave Or As Agreed With Client.

Proposed Roof Tiles.



New Marley Double Roman Roof tiles to Match The Existing - Suggested Colour - Greystone or As Agreed On Site With Client.

Bathroom/En-Suite/WC Locking mechanism.



Typical Internal New Door Hinge



All new doors to be hung with 100mm Brushed Stainless Steel Ball Bearing Hinges. 3 Per Door.

Typical Internal New Door Lever



All new doors to be fitted with Brushed Stainless Steel Handles as agreed with the client.

Proposed face Brickwork.

