



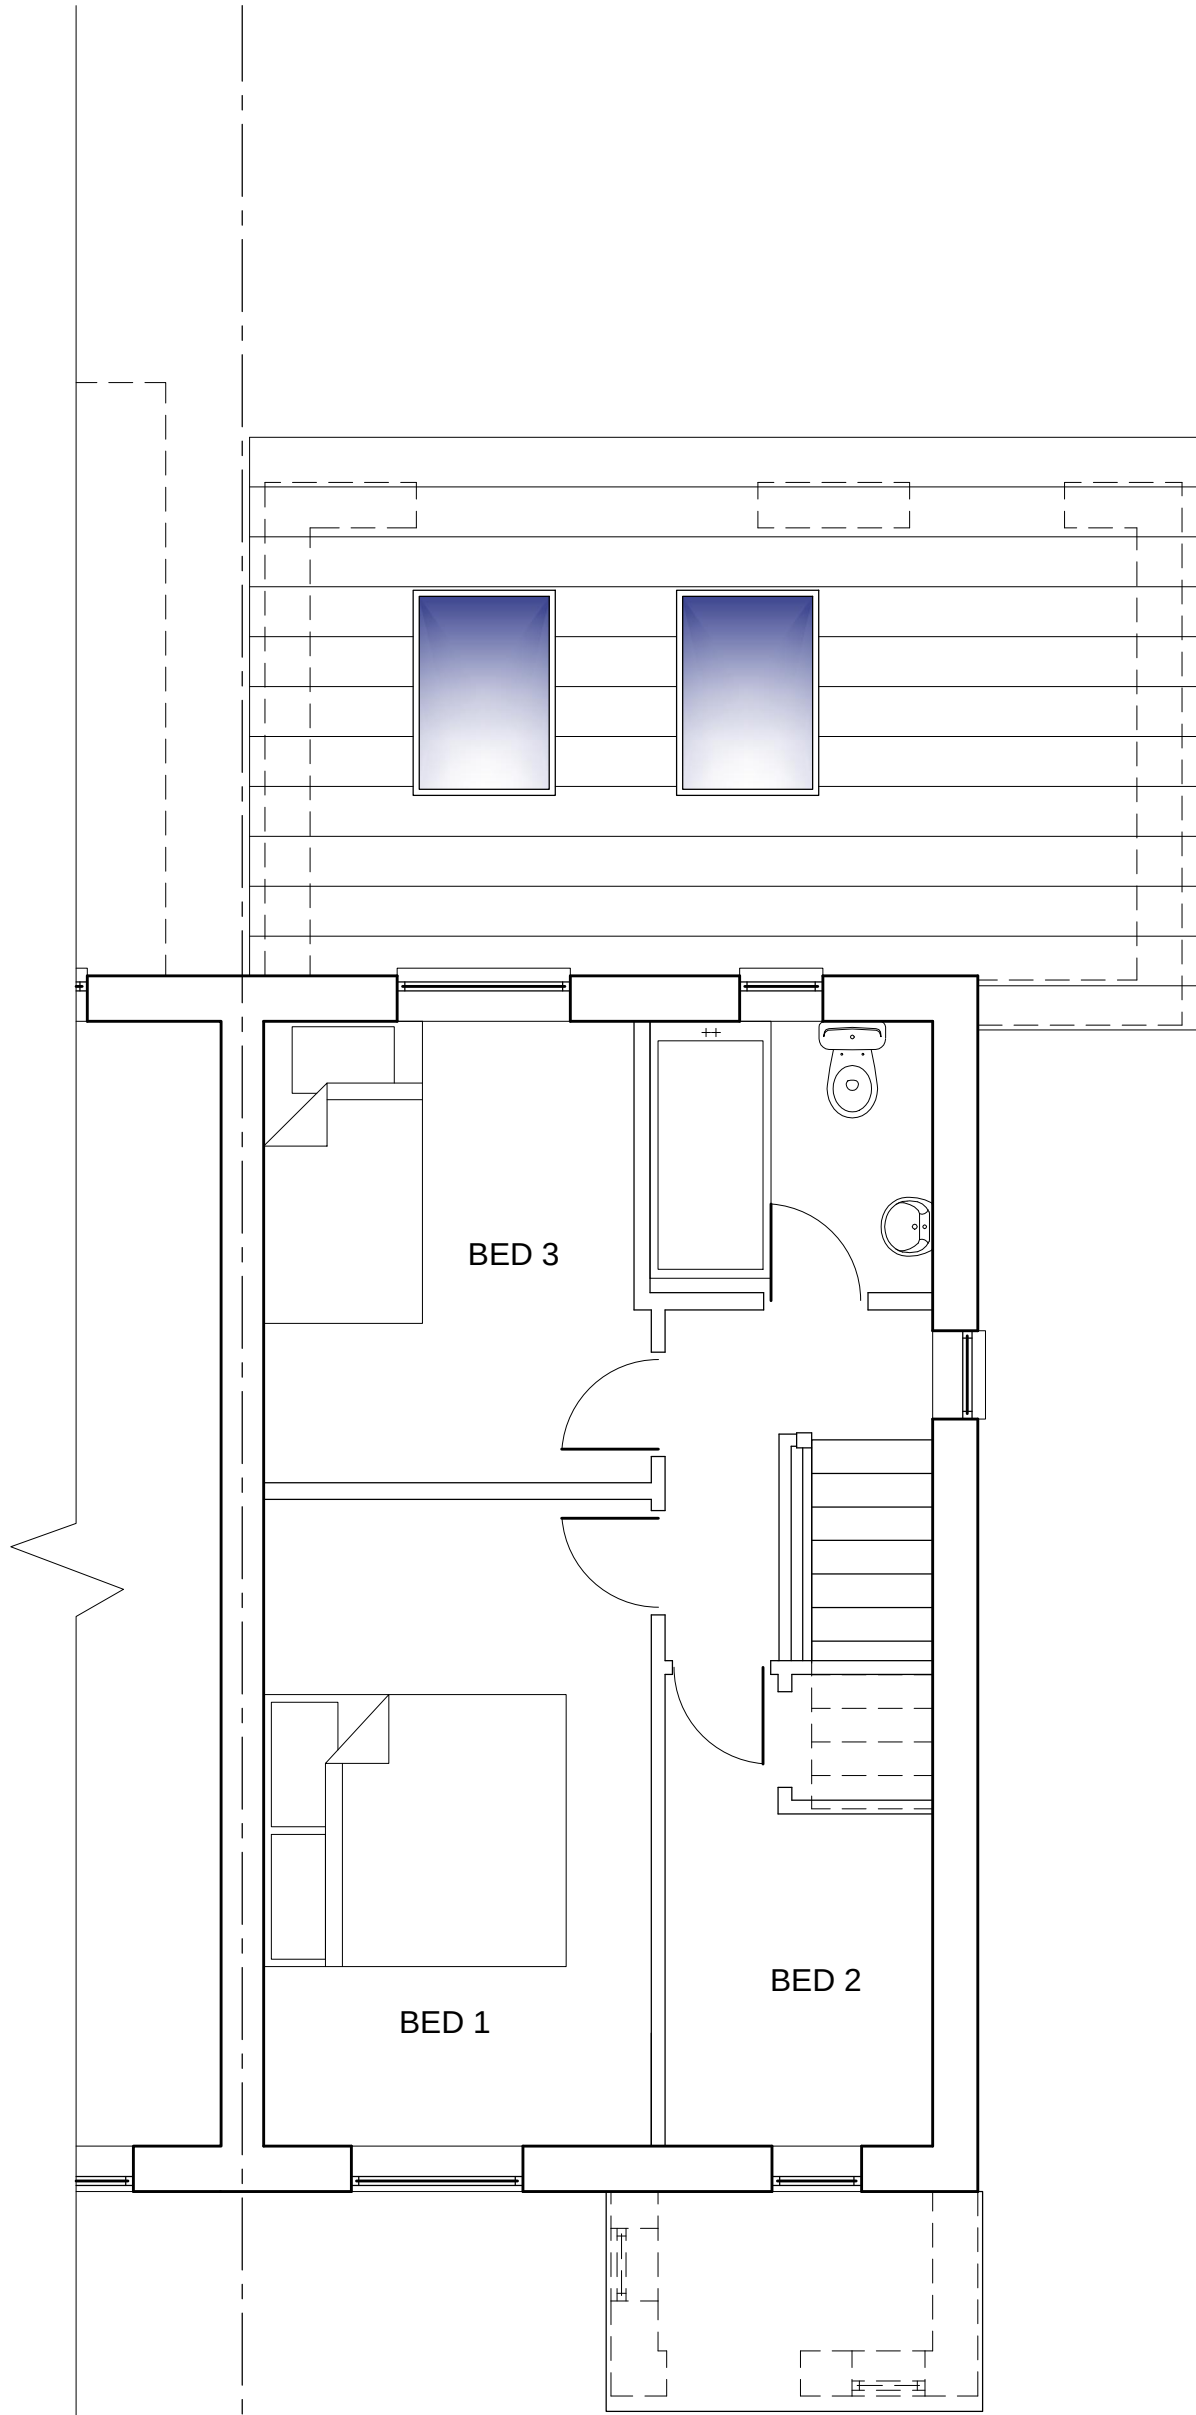

FRONT OF HOUSE

PROPOSED F.F. PLAN

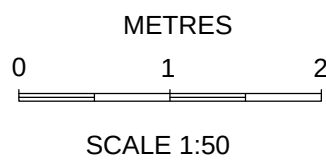

PLANNING

REV	DATE	AMENDMENTS	INT
Harry Jackson Surveyors Limited			
Unit 4A Farnworth Park Industrial Estate Wellington Street, Farnworth, Bolton BL4 7BY Tel: 01204 701740 Mobile: 07931 321879			
CLIENT		Jon	
ADDRESS		19 Rivermead Way Whitefield, Bury M45 8SF	
PROJECT		Rear Extension	
TITLE		Proposed FF Plan	
DRAWING No.	6	REV	
SCALES	1:50	DATE	Nov 2021
DRAWN BY	BE	SHEET SIZE	A3
CHECKED BY	HJ	COPYRIGHT	©