

Bury
Communication HUB Proposal

Site 6 Pavement outside

Os 4 Clerk Street, Bury BL9 0PN

SITE PLAN & IMAGES

JCDecaux



Pavement outside

o/s 4 Clerk Street, Bury

BL9 0PN

Easting: 380694

Northing: 410933

 APPLICATION SITE

 Proposed
Hub Unit



Scale 1:1250



JCDecaux



Pavement outside

o/s 4 Clerk Street, Bury

BL9 0PN

Easting: 380694

Northing: 410933



Proposed
Hub Unit




Light Column



Sign Post



Existing Benches

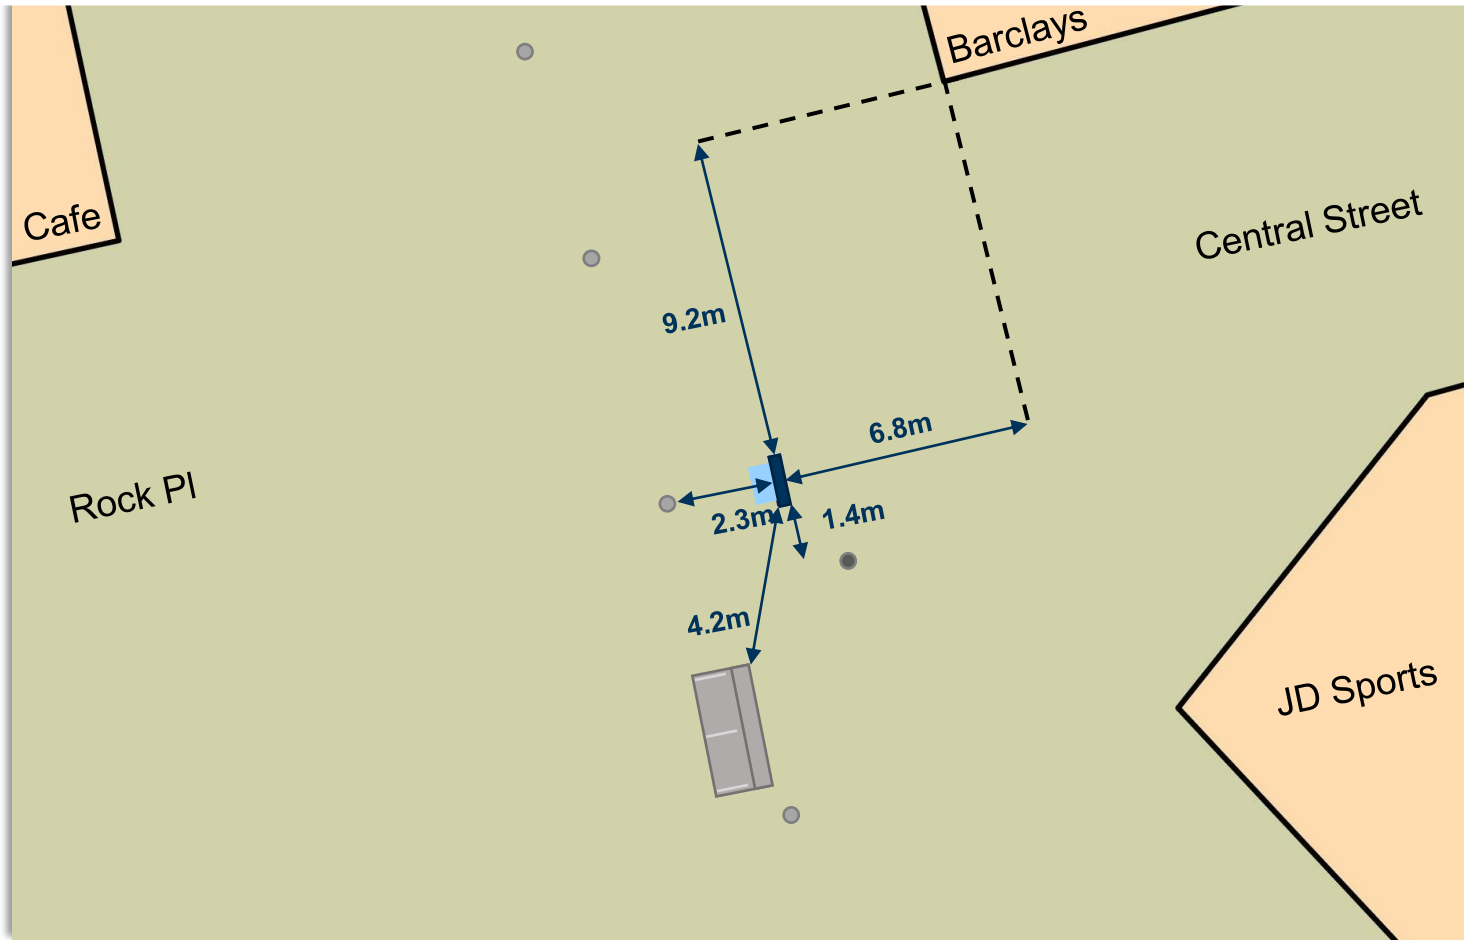

Scale 1:200





Existing Street View



Proposed Street View


Pavement outside
o/s 4 Clerk Street, Bury
BL9 0PN




Existing Street View



Proposed Street View

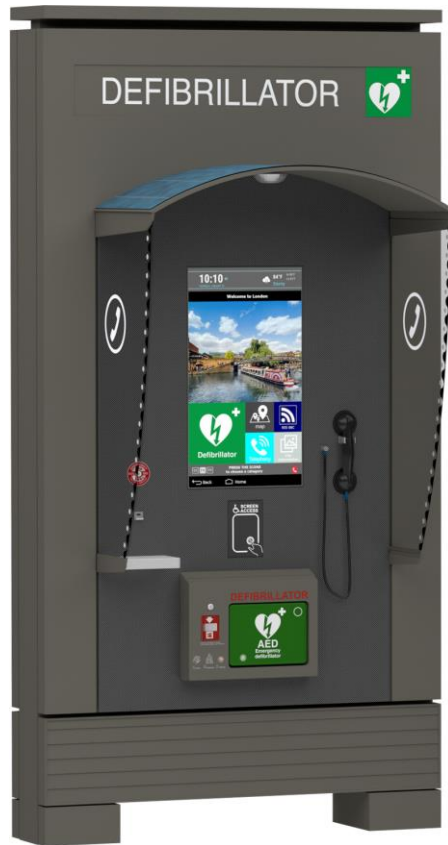

Hub Unit Elevations

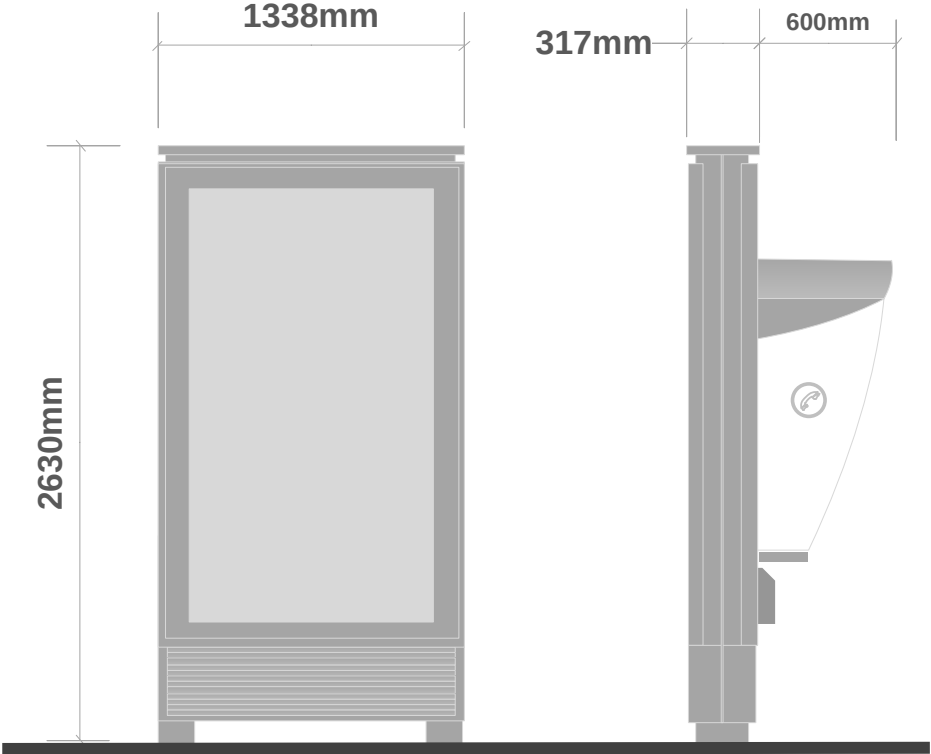

Scale 1:20

