

JCDecaux



Pavement outside

o/s 4 Clerk Street, Bury

BL9 0PN

Easting: 380694

Northing: 410933



Proposed
Hub Unit



Light Column




Sign Post



Existing Benches



APPLICATION SITE

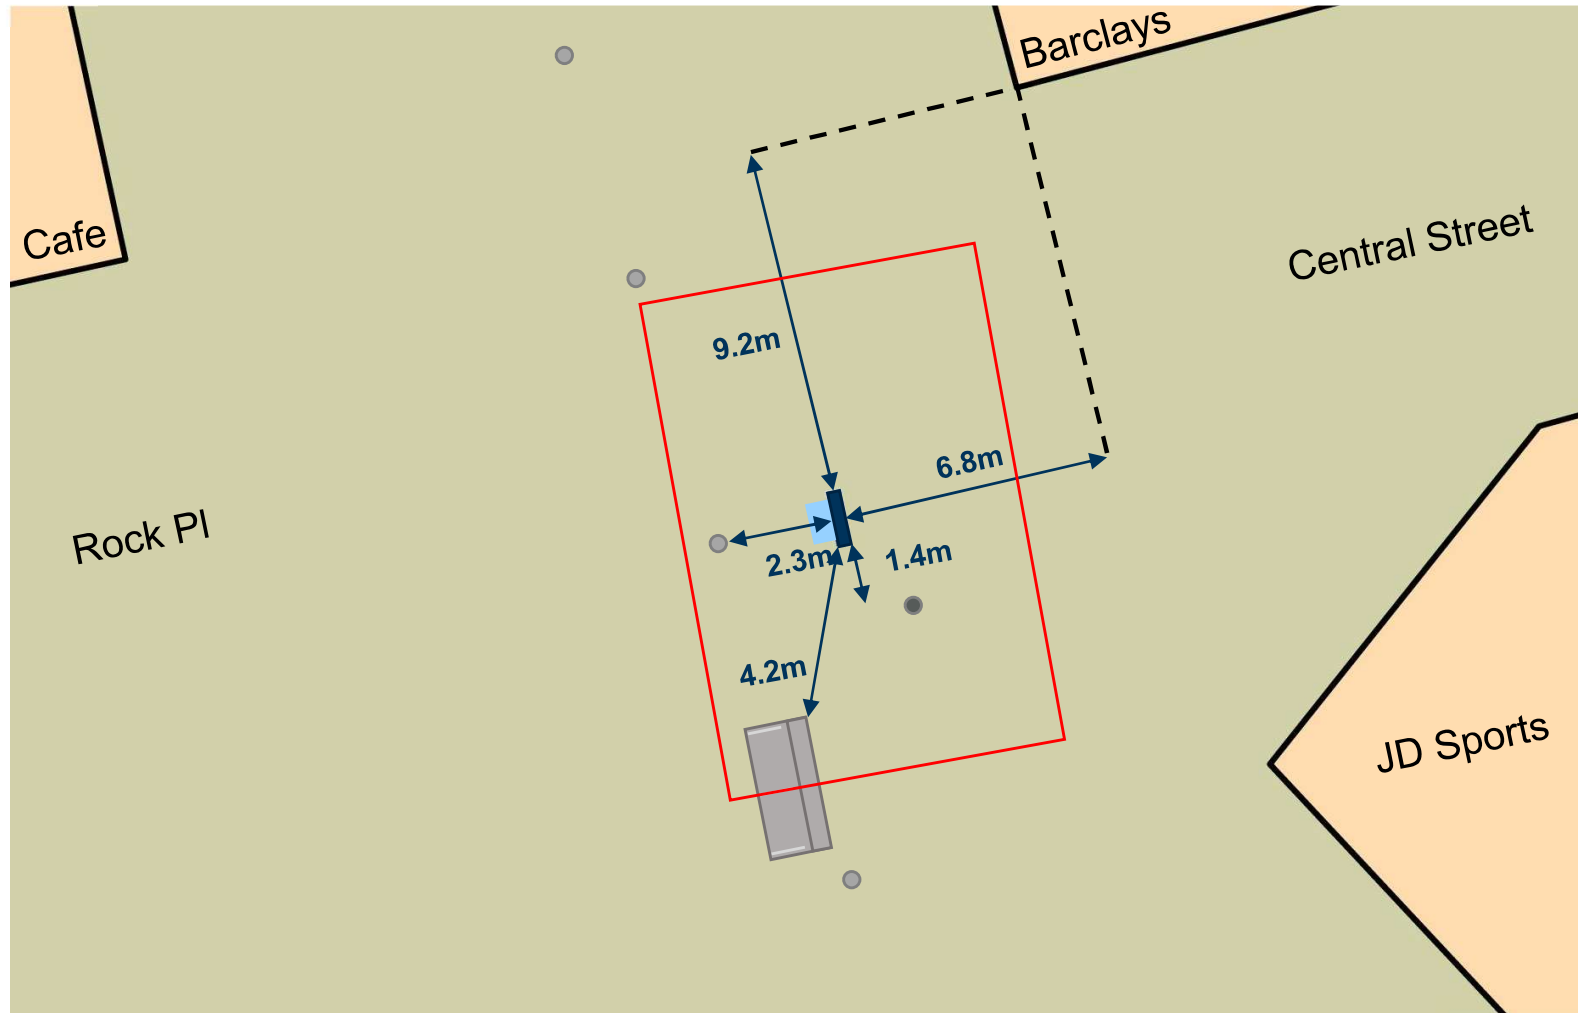

Scale 1:200

