


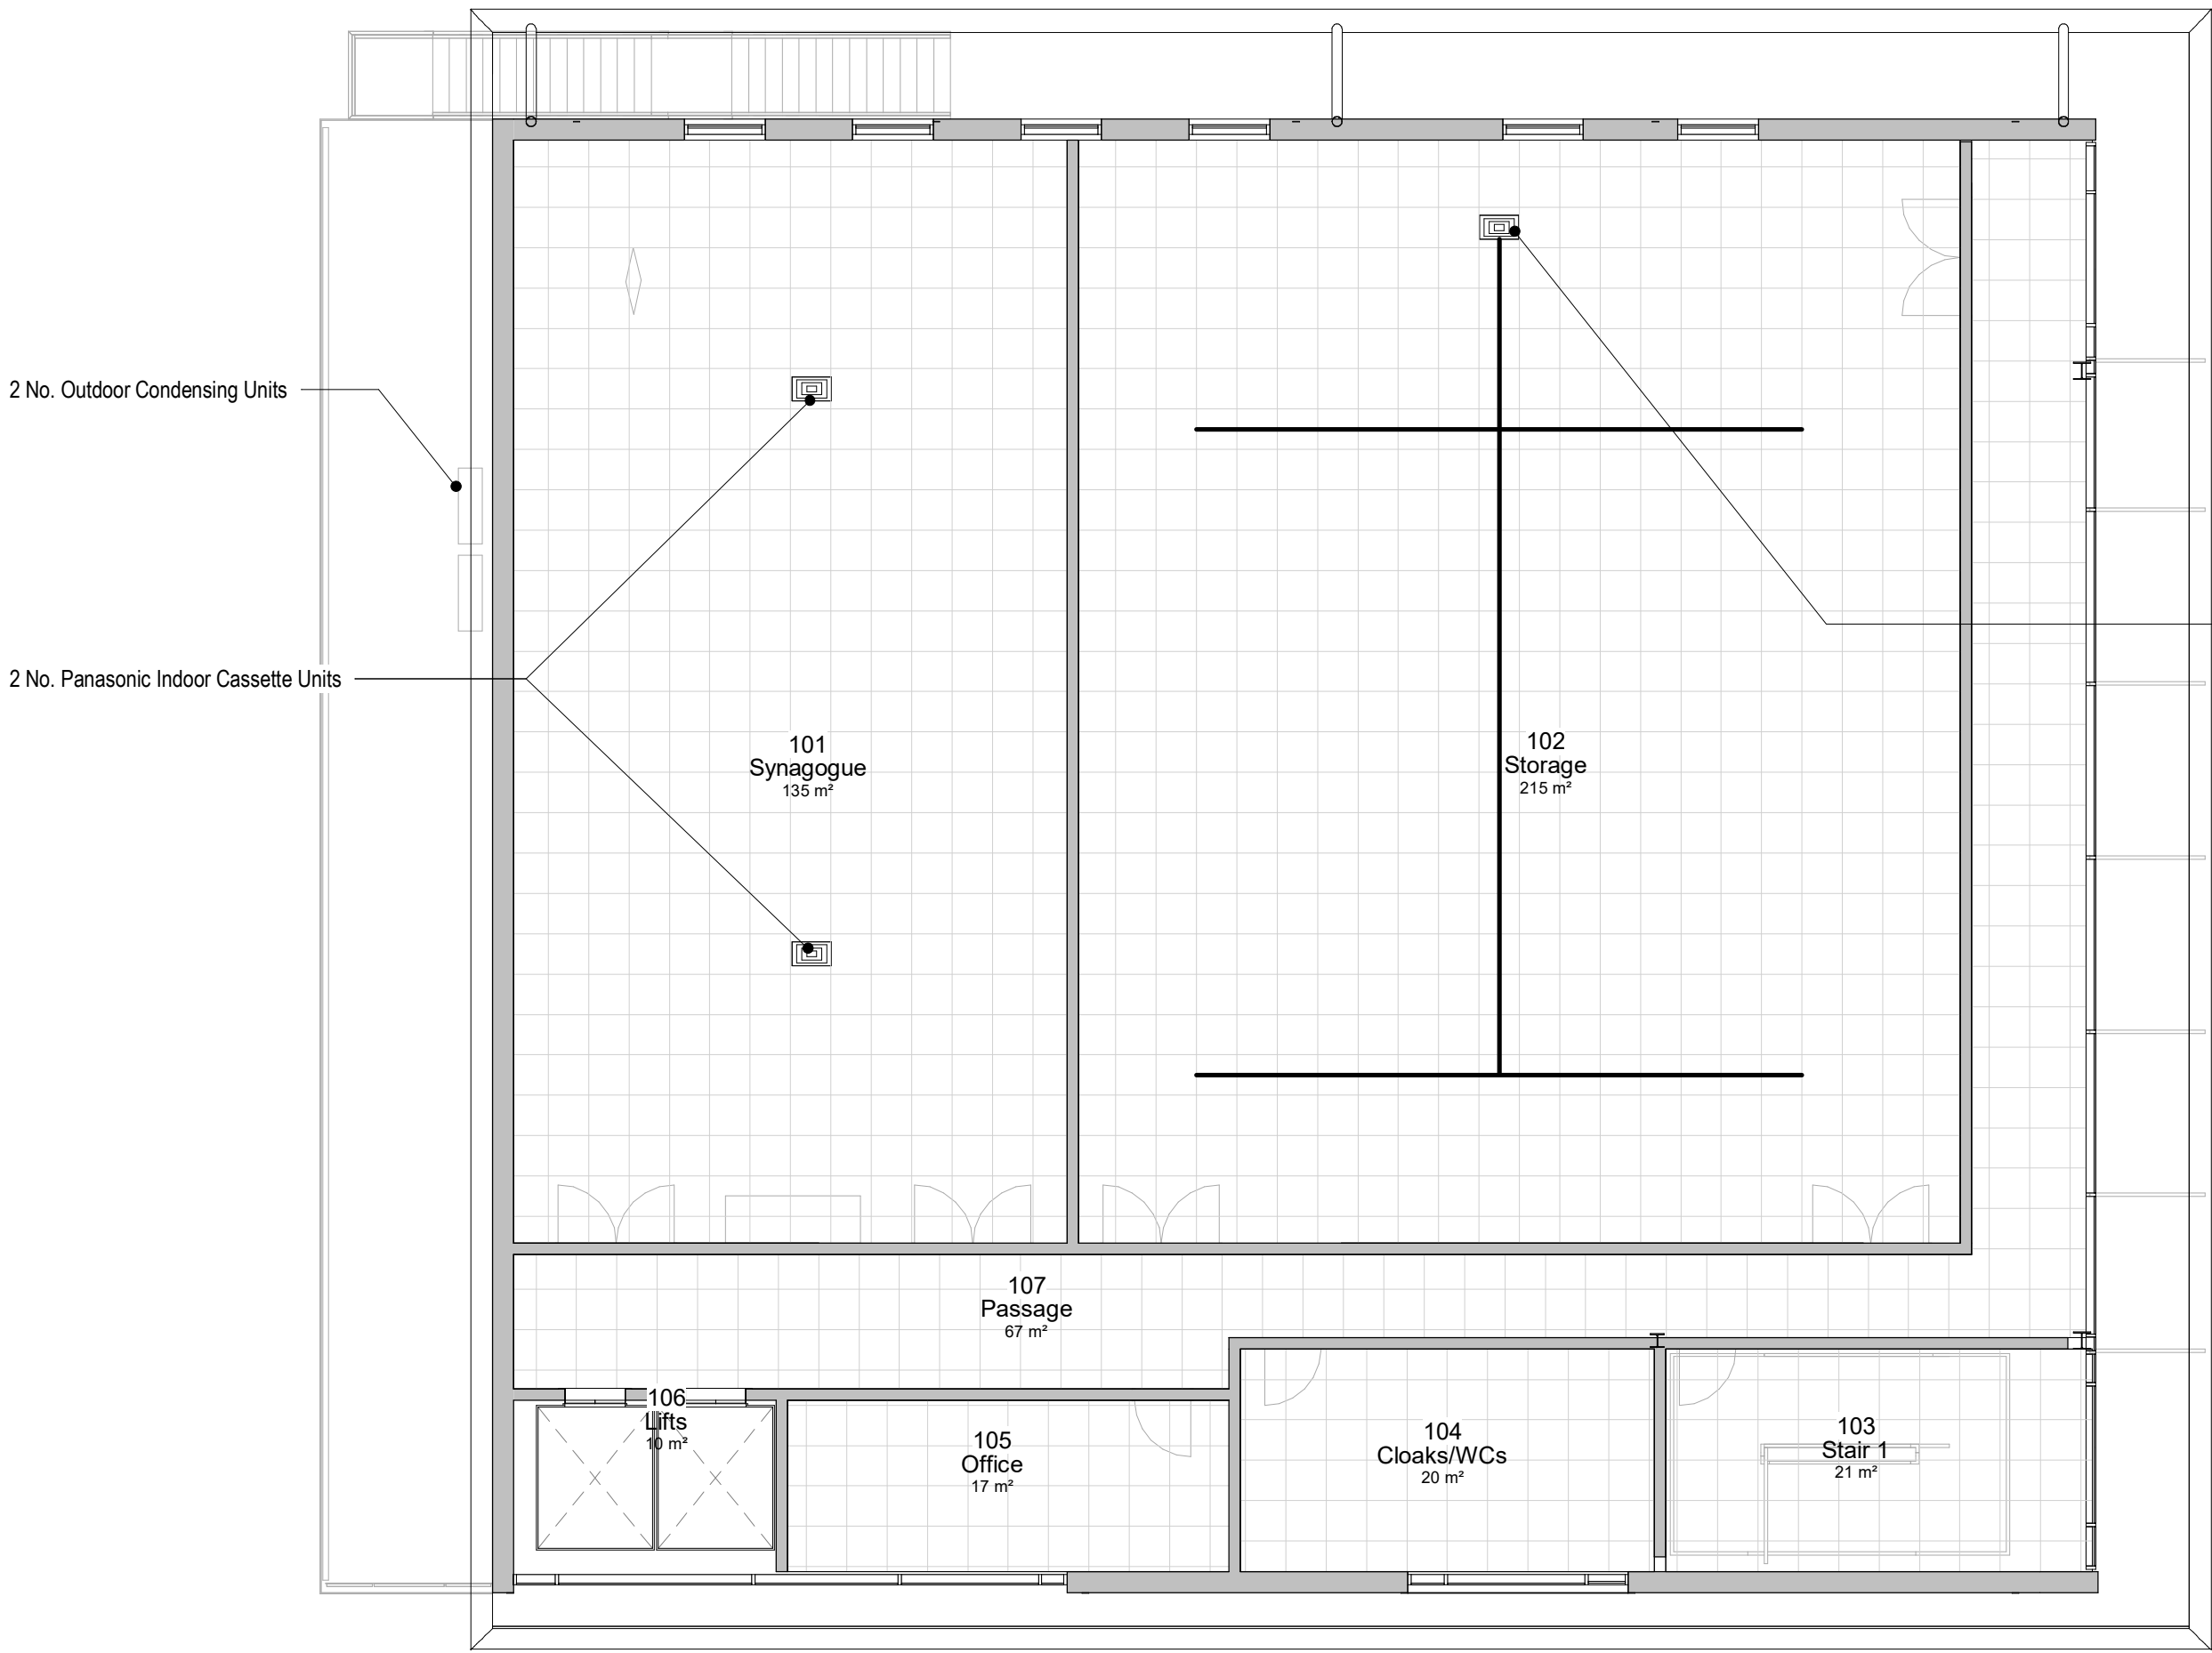

2. Level 1 - RCP and M&E

1 : 100

1 No. Panasonic Large Indoor Ducted Unit
complete with ductwork and grilles


4 No. Panasonic Large Indoor Ducted Unit
complete with ductwork and grilles



1. Level 0 - RCP and M&E

1 : 100

2 No. Panasonic Large Indoor Ducted Unit
complete with ductwork and grilles

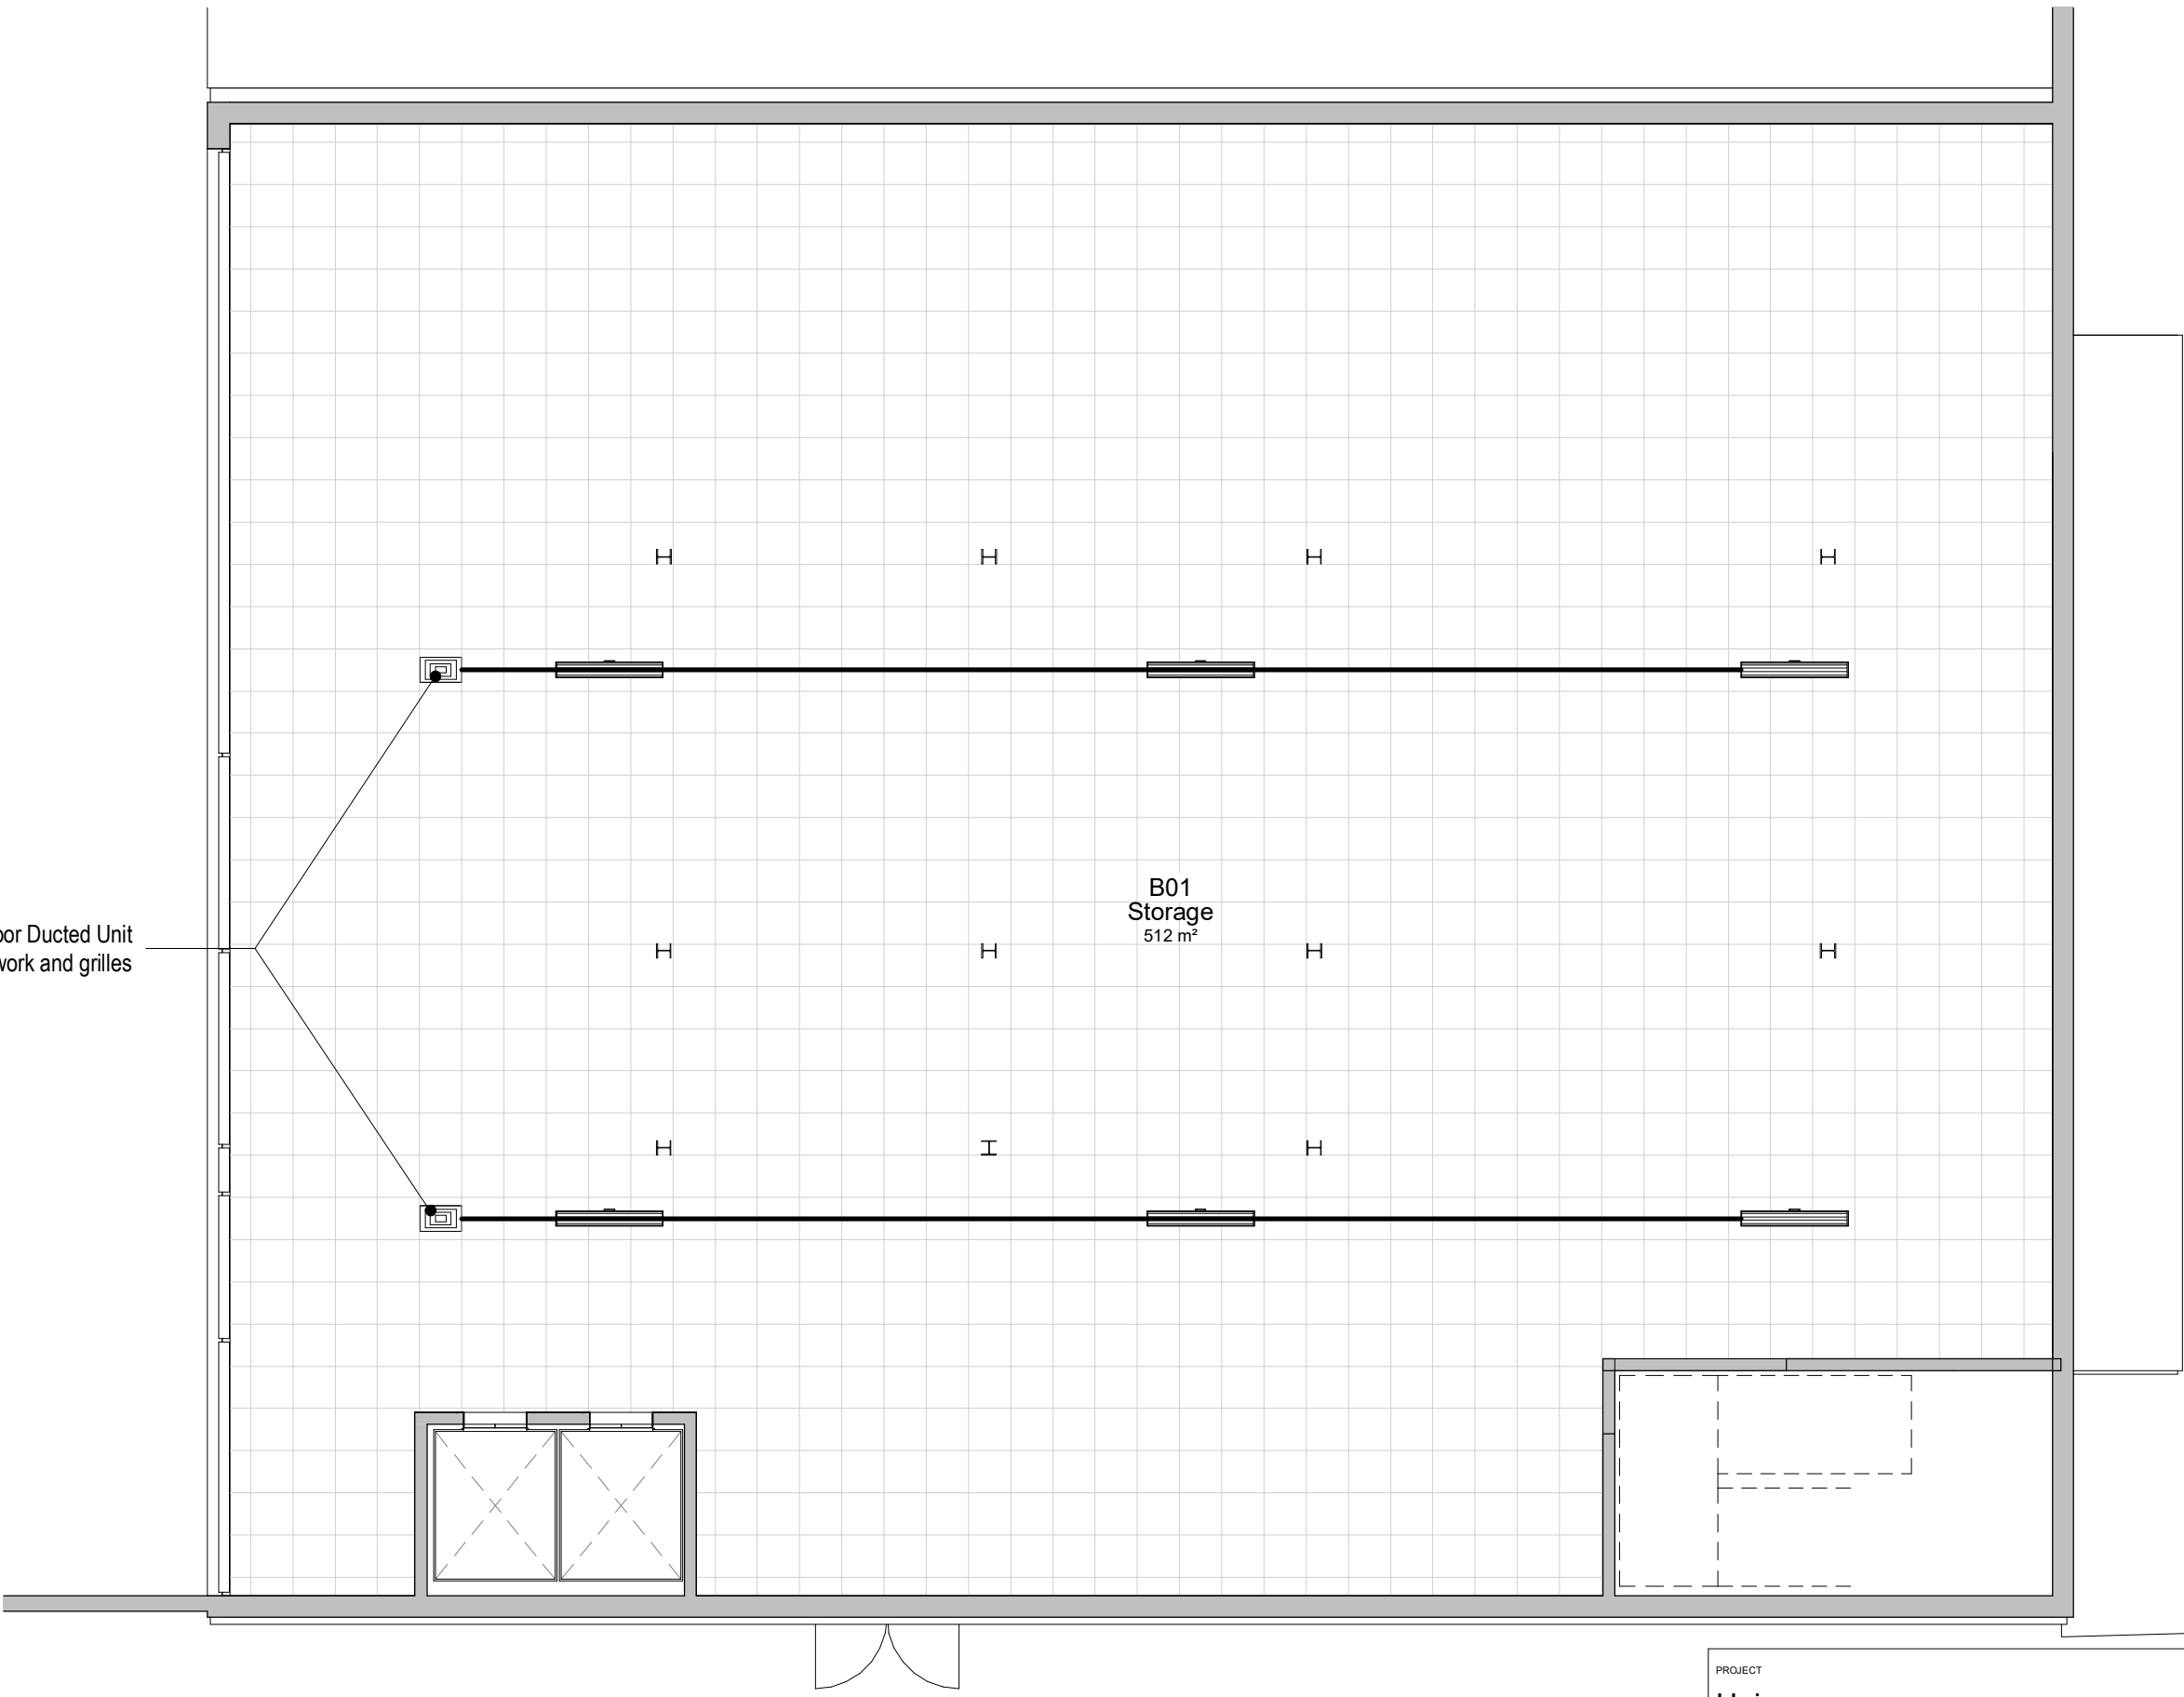

3. Level B1 - RCP and M&E

1 : 100

PROJECT	DATE	SCALE	BY
Unimore	18 Dec 2024	1 : 100	SP
CLIENT	STATUS		
Unimore Ltd	PLANNING		
TITLE	PROJECT NO.	DRAWING NO.	REV.
RCPs and M&E Plan	DA14079.2.	403.	
NOTES			
THIS DRAWING MUST NOT BE REPRODUCED WITHOUT WRITTEN CONSENT OF DEBTAL ARCHITECTURE. ALL DIMENSIONS AND MATERIALS SHALL BE CHECKED AND CONFIRMED BY THE ARCHITECT PRIOR TO CONSTRUCTION. ALL DIMENSIONS SHALL BE IN ACCORDANCE WITH THE CURRENT STATUTORY LEGISLATION, INCLUDING CODES OF PRACTICE AND BEST PRACTICE. ALL DIMENSIONS ON THIS DRAWING ARE IN MILLIMETRES UNLESS OTHERWISE STATED.			