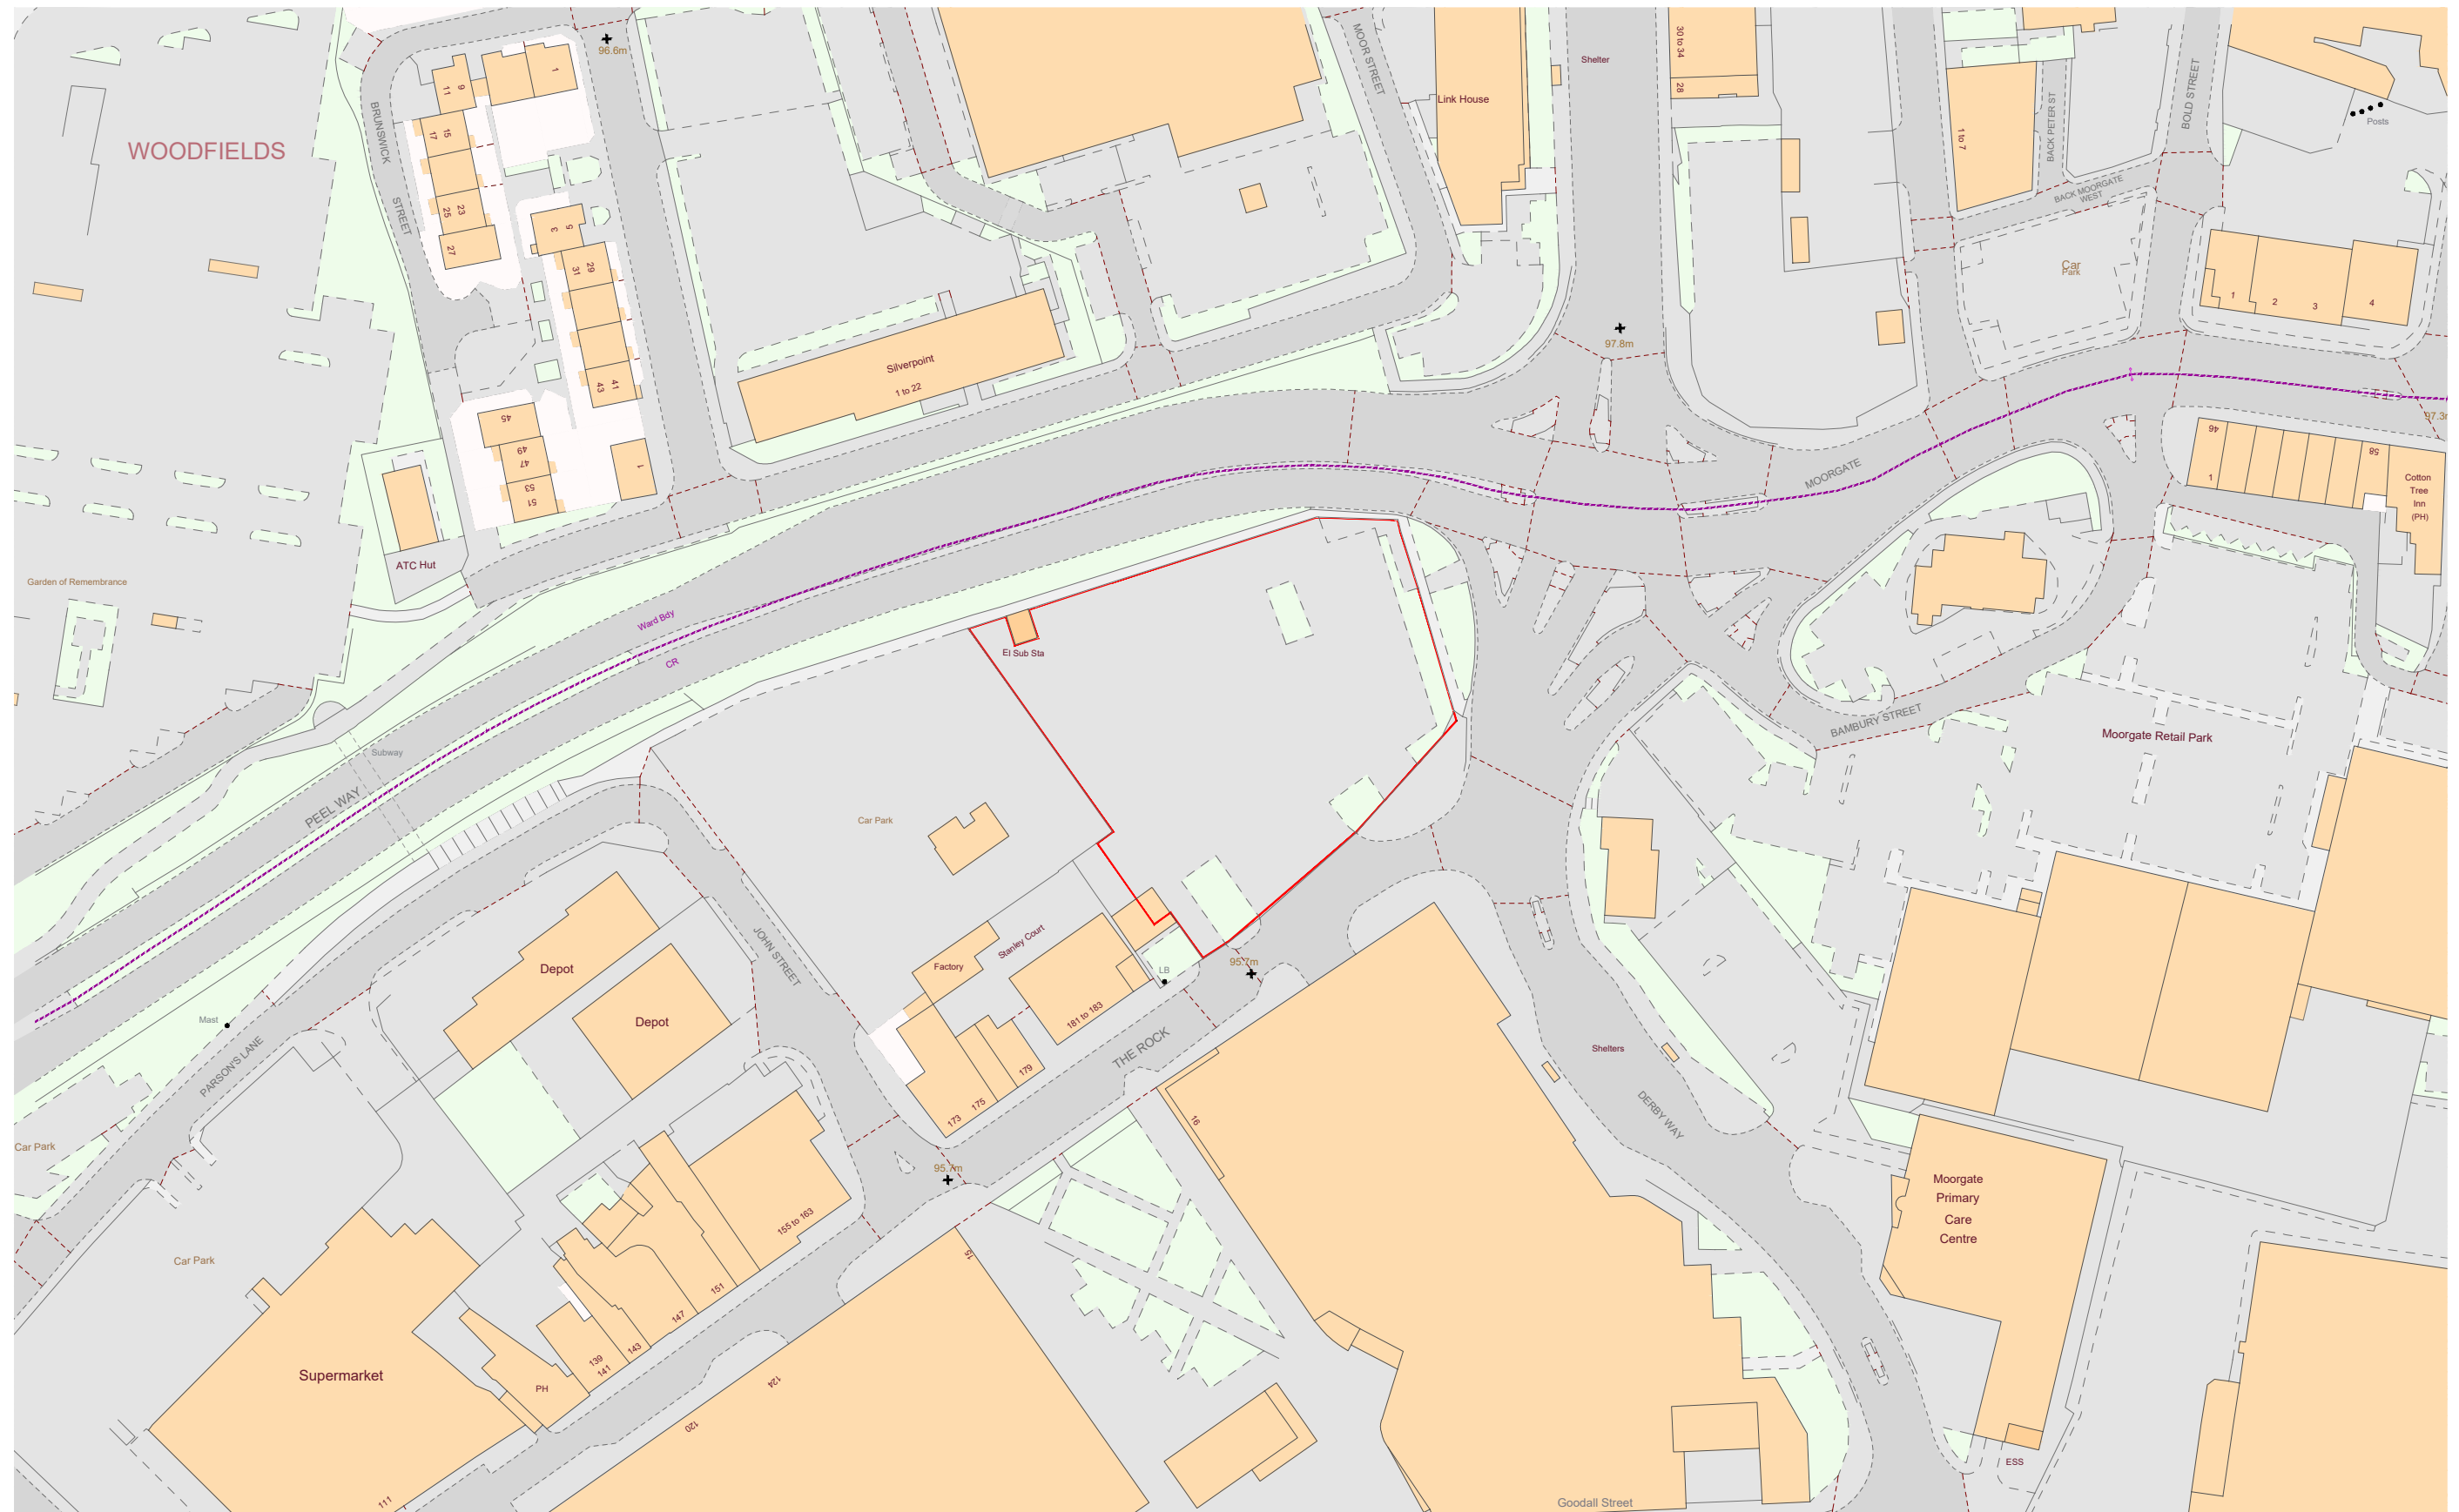


Location Plan 1:1250

NOTES

- NOTES
1. The drawing and the copyrights and patents herein are the designers property and may be used or reproduced only under contract.
 2. Contractors and sub contractors must check and agree all dimensions before preparing shop drawings or commencing work on site.
 3. Contractors are responsible for informing the Designer of any discrepancies discovered in this drawing or between this drawing and any other related documents issued in respect of the work. Any errors or omissions are to be used from the drawings and specifications to avoid the contractor making any claim for compensation. On no account shall the contractor scale off this drawing.
 4. No site investigation has been carried out prior to commencement of works. Contractor to make trial holes to test suitability of ground for proposed foundations.
 5. All work must be carried out in accordance with the current Building Regulations, Codes of Practice and British Standards. If any doubt exists the contractor must ask for clarification.
 6. All references relate to accompanying specification.
- Domestic and commercial projects are profitable to the HSE under CDM 2015 if the construction work is scheduled to:
- Last longer than 30 working days and have more than 20 workers working simultaneously at any point in the project, or
 - Exceed 500 person days

Drawing Title:

Location Plan

Site Address:

Former Bury Fire Station,
Bury,
BL9 0NJ

A3

SCALE	DATE	JOB NO	DRG NO
N/a	Oct 25	1614	100 B

11 Woodvale Crescent, Bingley
West Yorkshire, BD16 4AJ
Tel - 01274 317002
e.mail : michael@madp.co.uk
web: madp.co.uk

M A
D P