



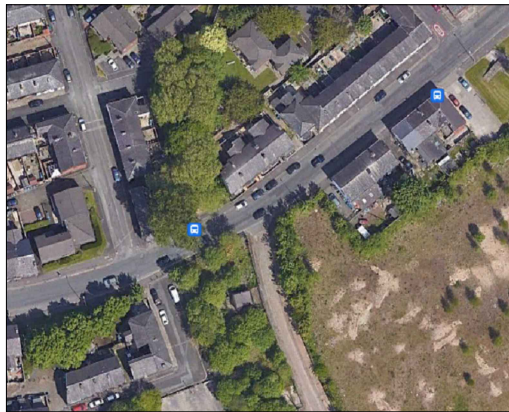


NORTH SOUTH AERIAL VIEW



EXISTING COCK CLOD STREET

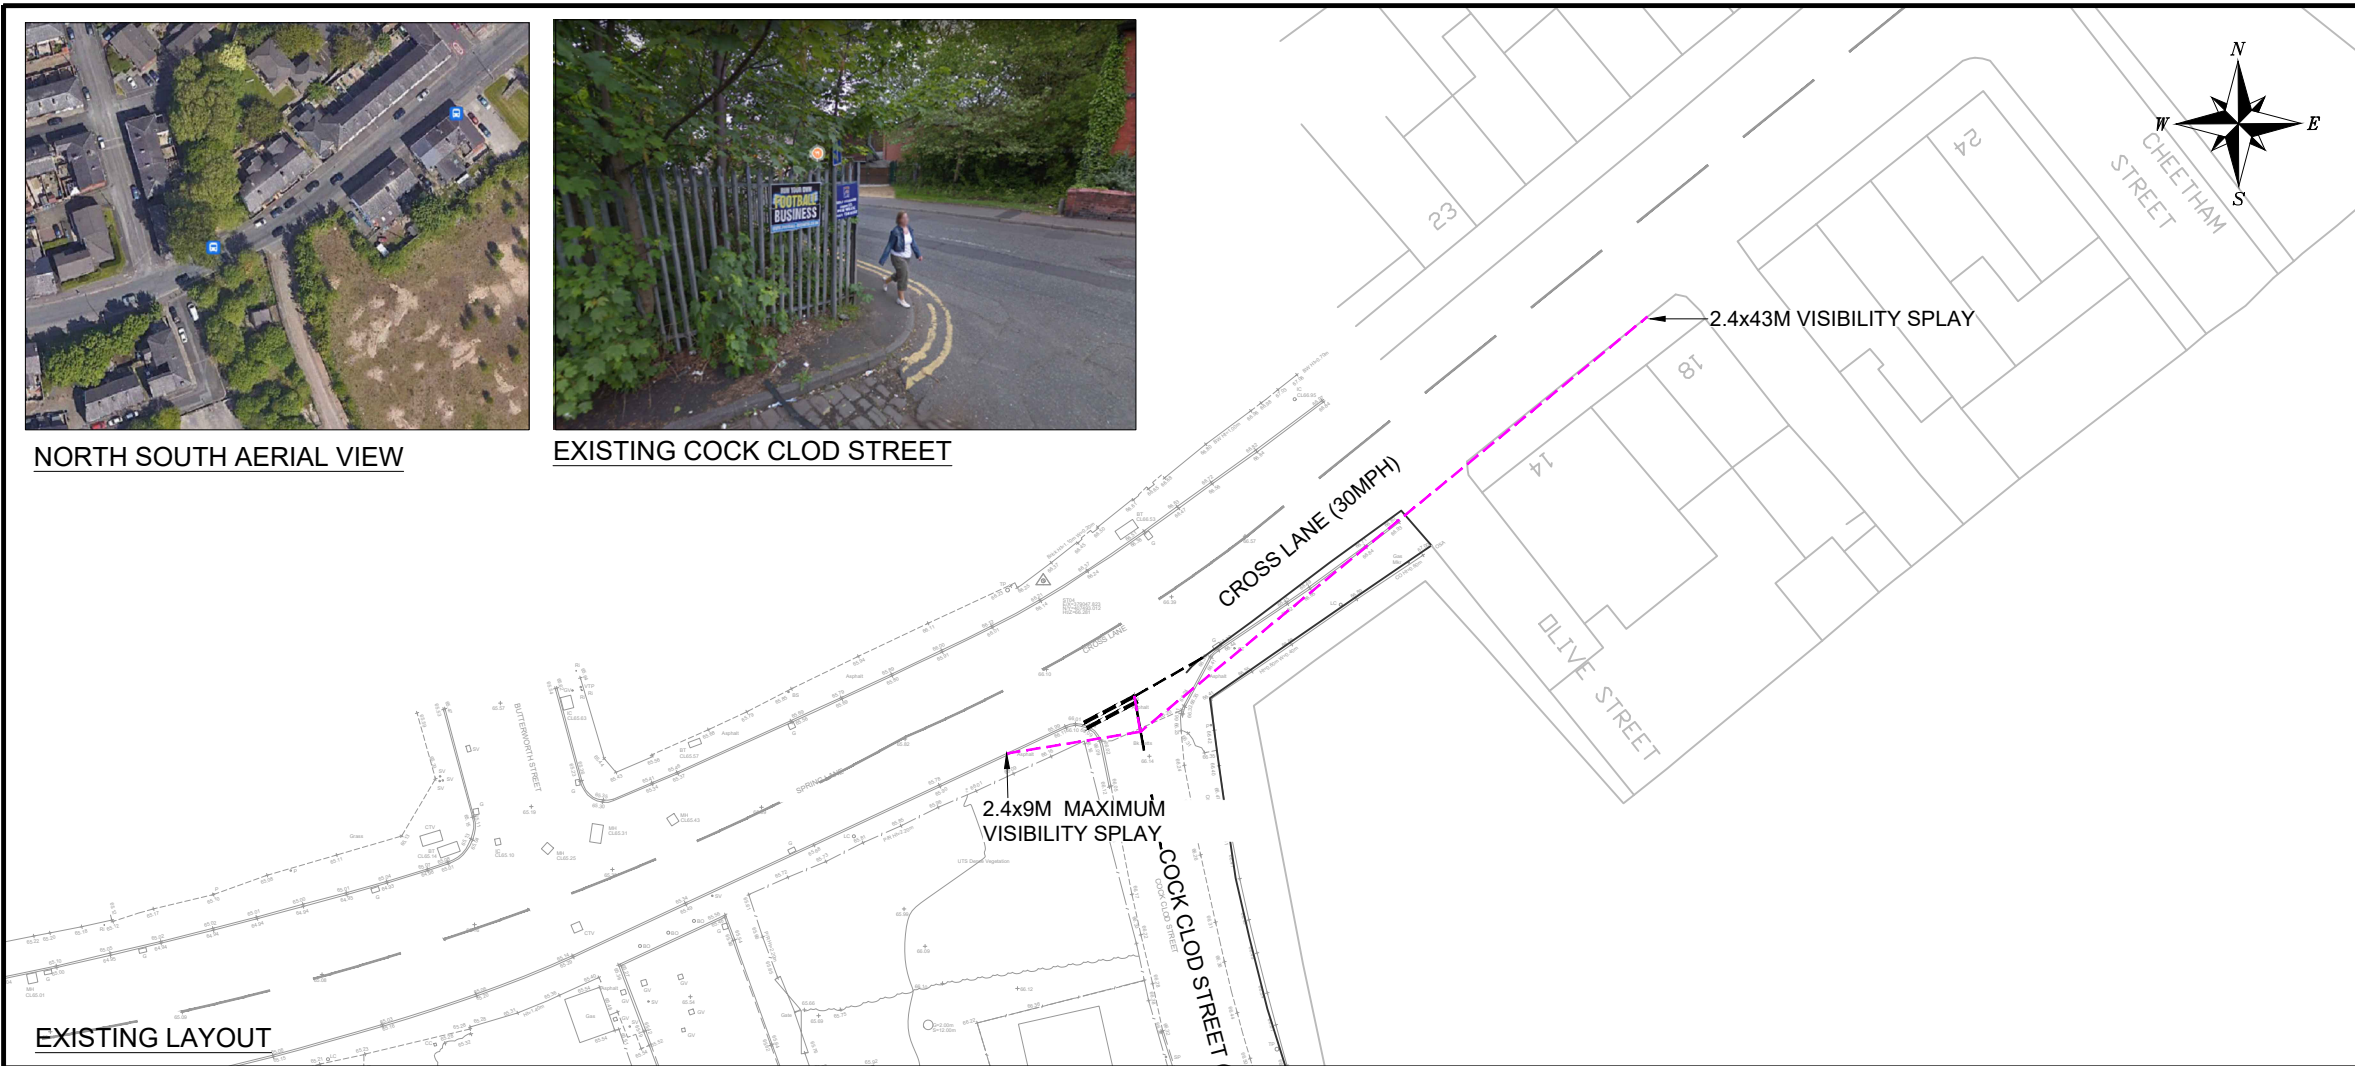

EXISTING LAYOUT

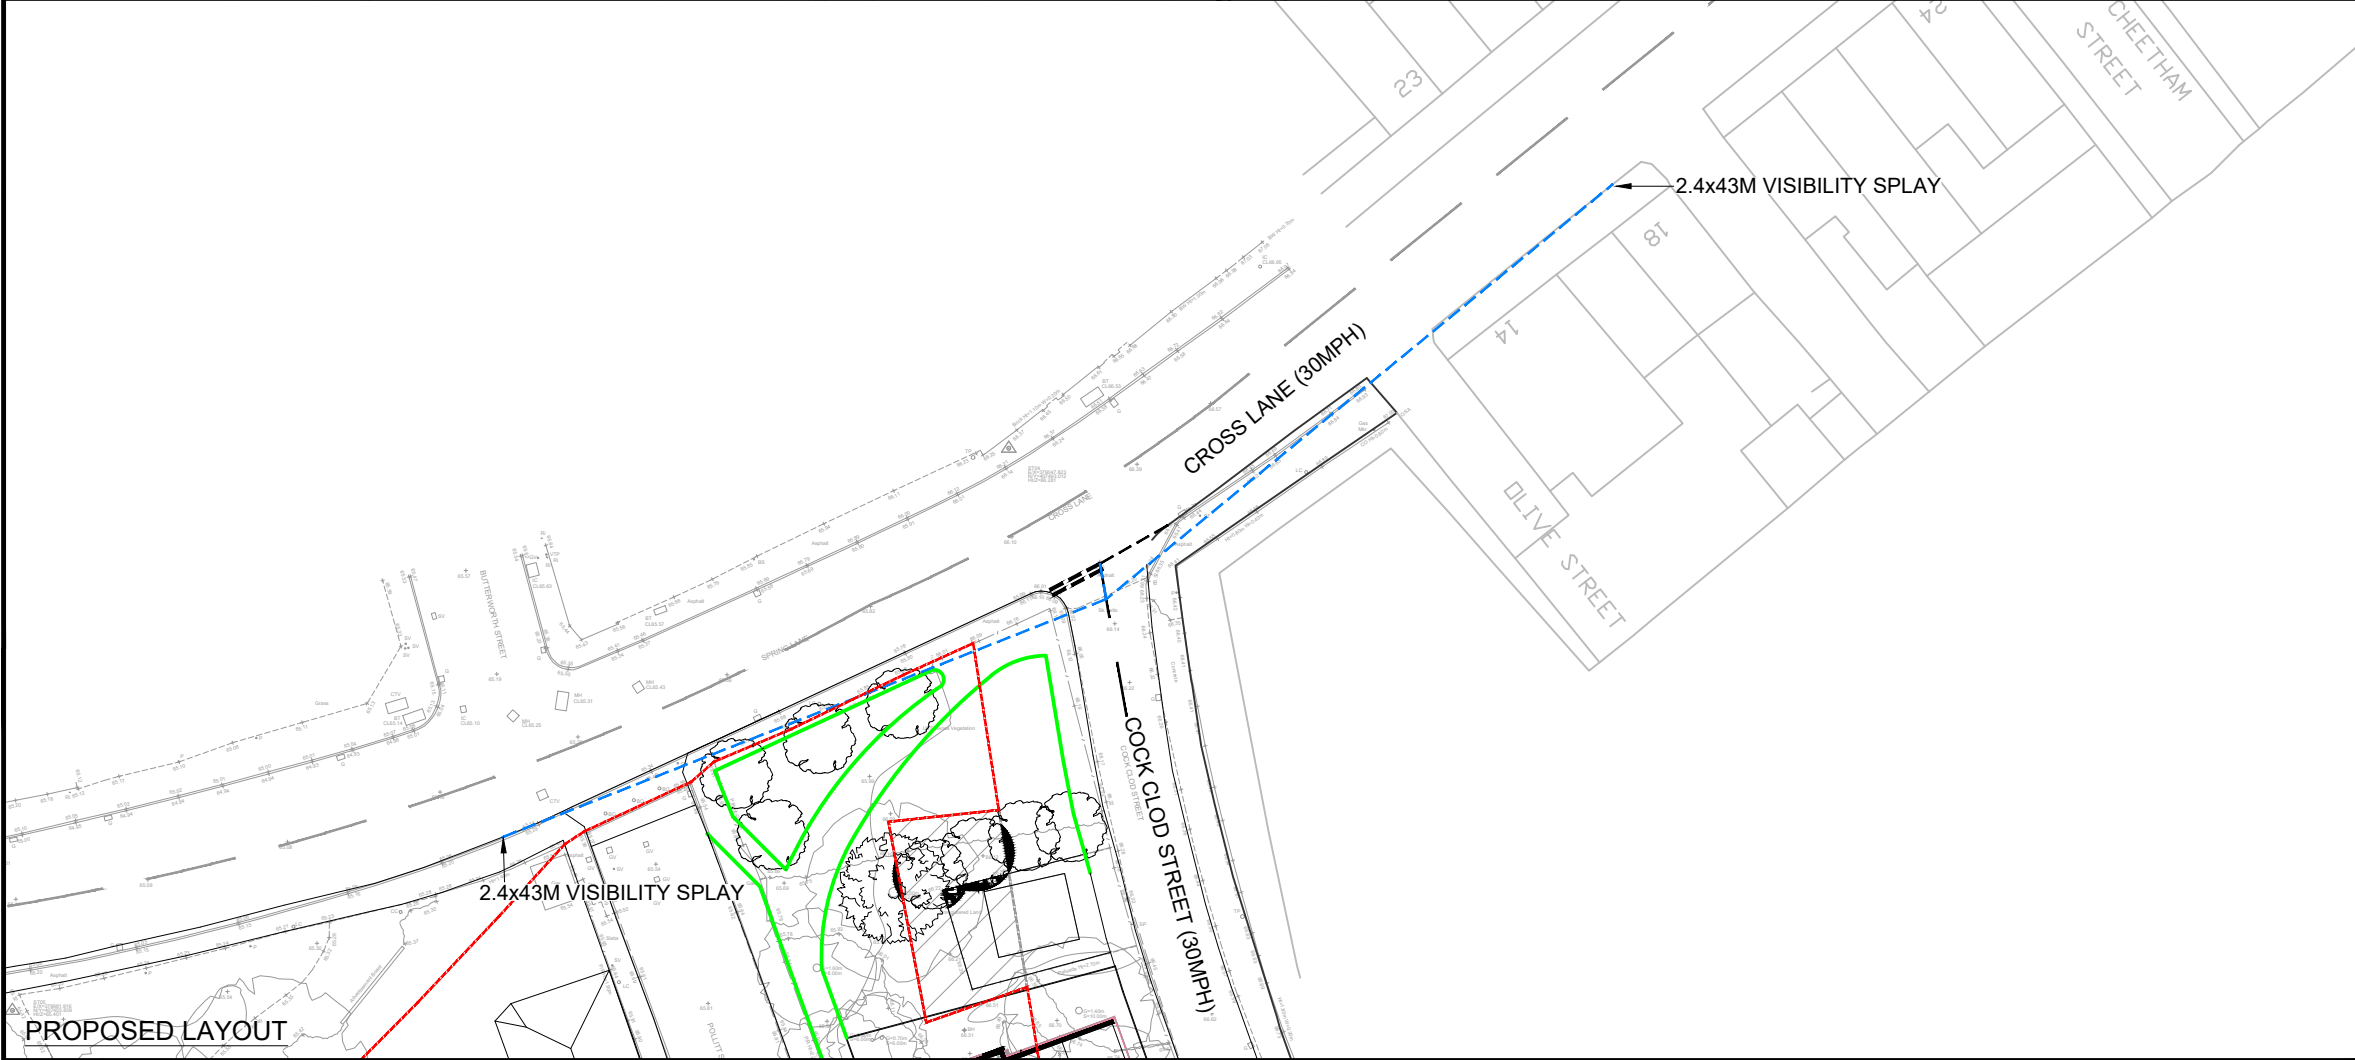


PROPOSED LAYOUT

NOTES

THIS IS NOT A CONSTRUCTION DRAWING AND IS FOR INDICATIVE PURPOSES ONLY.
THE DRAWING WILL BE SUBJECT TO CHANGE FOLLOWING LOCAL AUTHORITY REVIEW AND CONFIRMATION OF PUBLIC HIGHWAY AND THIRD PARTY LAND BOUNDARIES.

INDICATIVE SITE BOUNDARY
DENOTES NEW KERBS

LOCAL AUTHORITY: BURY COUNCIL
TOTAL AREA OF SITE: 0.82Ha

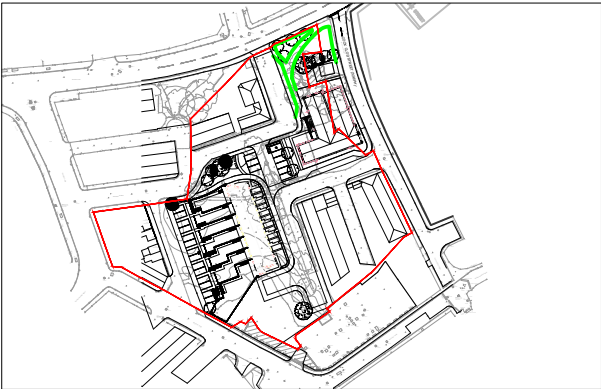

SITE LAYOUT NTS

REV	DETAILS	DRAWN	CHECKED	DATE

CLIENT:
**GREAT PLACES
HOUSING GROUP**

PROJECT:
**EAST LANCS PAPER MILL,
RADCLIFFE, BURY**

DRAWING TITLE:
VISIBILITY PLAN

SCALES:
1:500 @ A3

DRAWN:	LB	CHECKED:	MR	DATE:	APR 22
--------	----	----------	----	-------	--------

Croft Transport Planning & Design
340 Deansgate
Manchester
M3 4LY
Email: info@crofts.co.uk
Tel: 0161 837 7380
Web: www.eddisons.com/services/transport-planning

DRAWING NUMBER:	3606-F01	REVISION:	-
-----------------	----------	-----------	---

Eddisons | Incorporating
Croft