



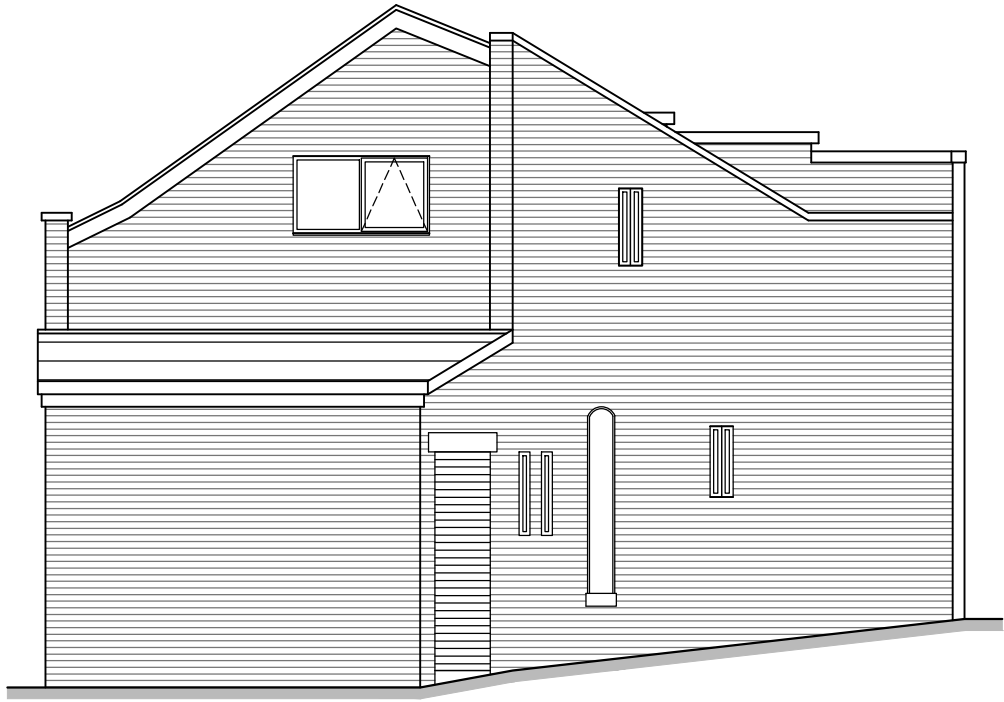

REAR ELEVATION
1:100

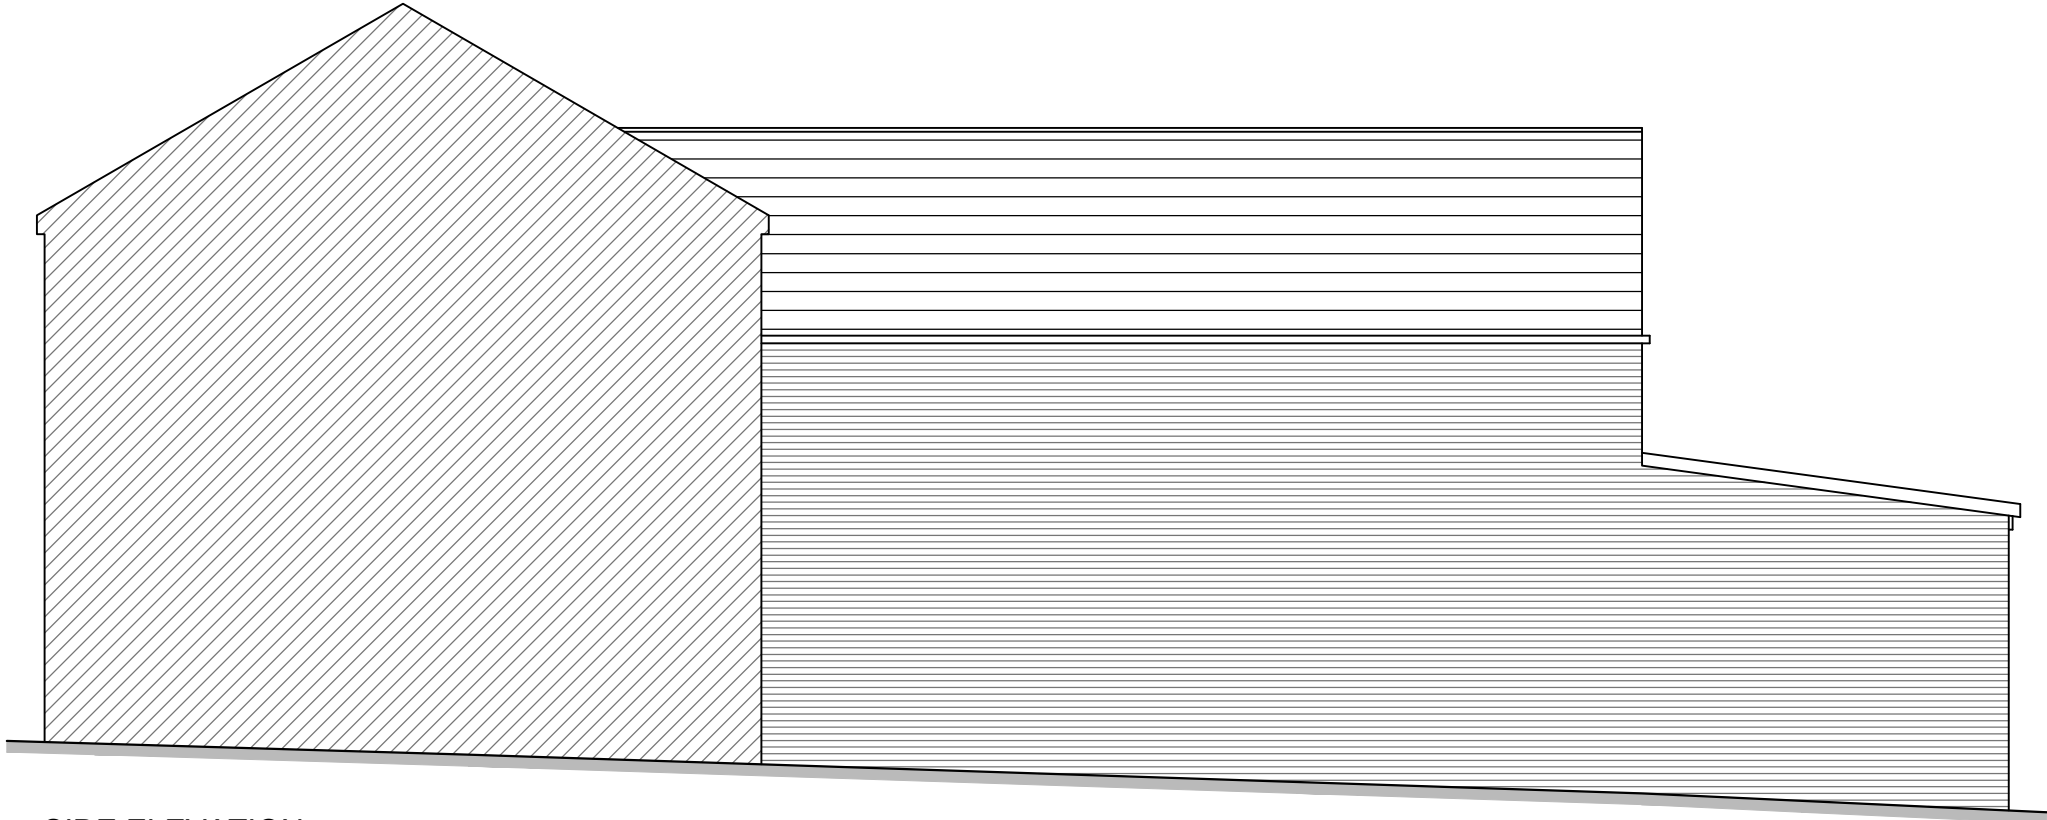

SIDE ELEVATION
1:100

NOTES:

Scaling and dimensions to be used for planning approval purposes only.
All dimensions to be checked on site.

This drawing is for use at the named location and for Planning Permission purposes only and as such should not be used at any other location or for any other purposes

Project Location:

1 and 3 HASLAM STREET,
BURY,
BL9 6EQ

Drawing:

03 Existing Building
Side Elevation

Scale:	Size:	Date:
1:100	A3	05/24