


ISO A1 594mm x 841mm
Last saved by: AL17/2023.08.02
Filename: \\na.aecomnet.com\fs\EM\EM\Manchester-UK\VC\R5\DCS\Projects\BP\08240054_Bury_Hospice\900_CAD\Civils\Current Drawings\RIBA2 - Planning\08240054-ACM-XX-XX-DR-CE-00007 - 00008 Vehicle Tracking




SMALL CAR
ENTERING AND EXITING (ELECTRIC BAY)
SCALE 1:200



SMALL CAR
ENTERING AND EXITING (STANDARD BAY)
SCALE 1:200

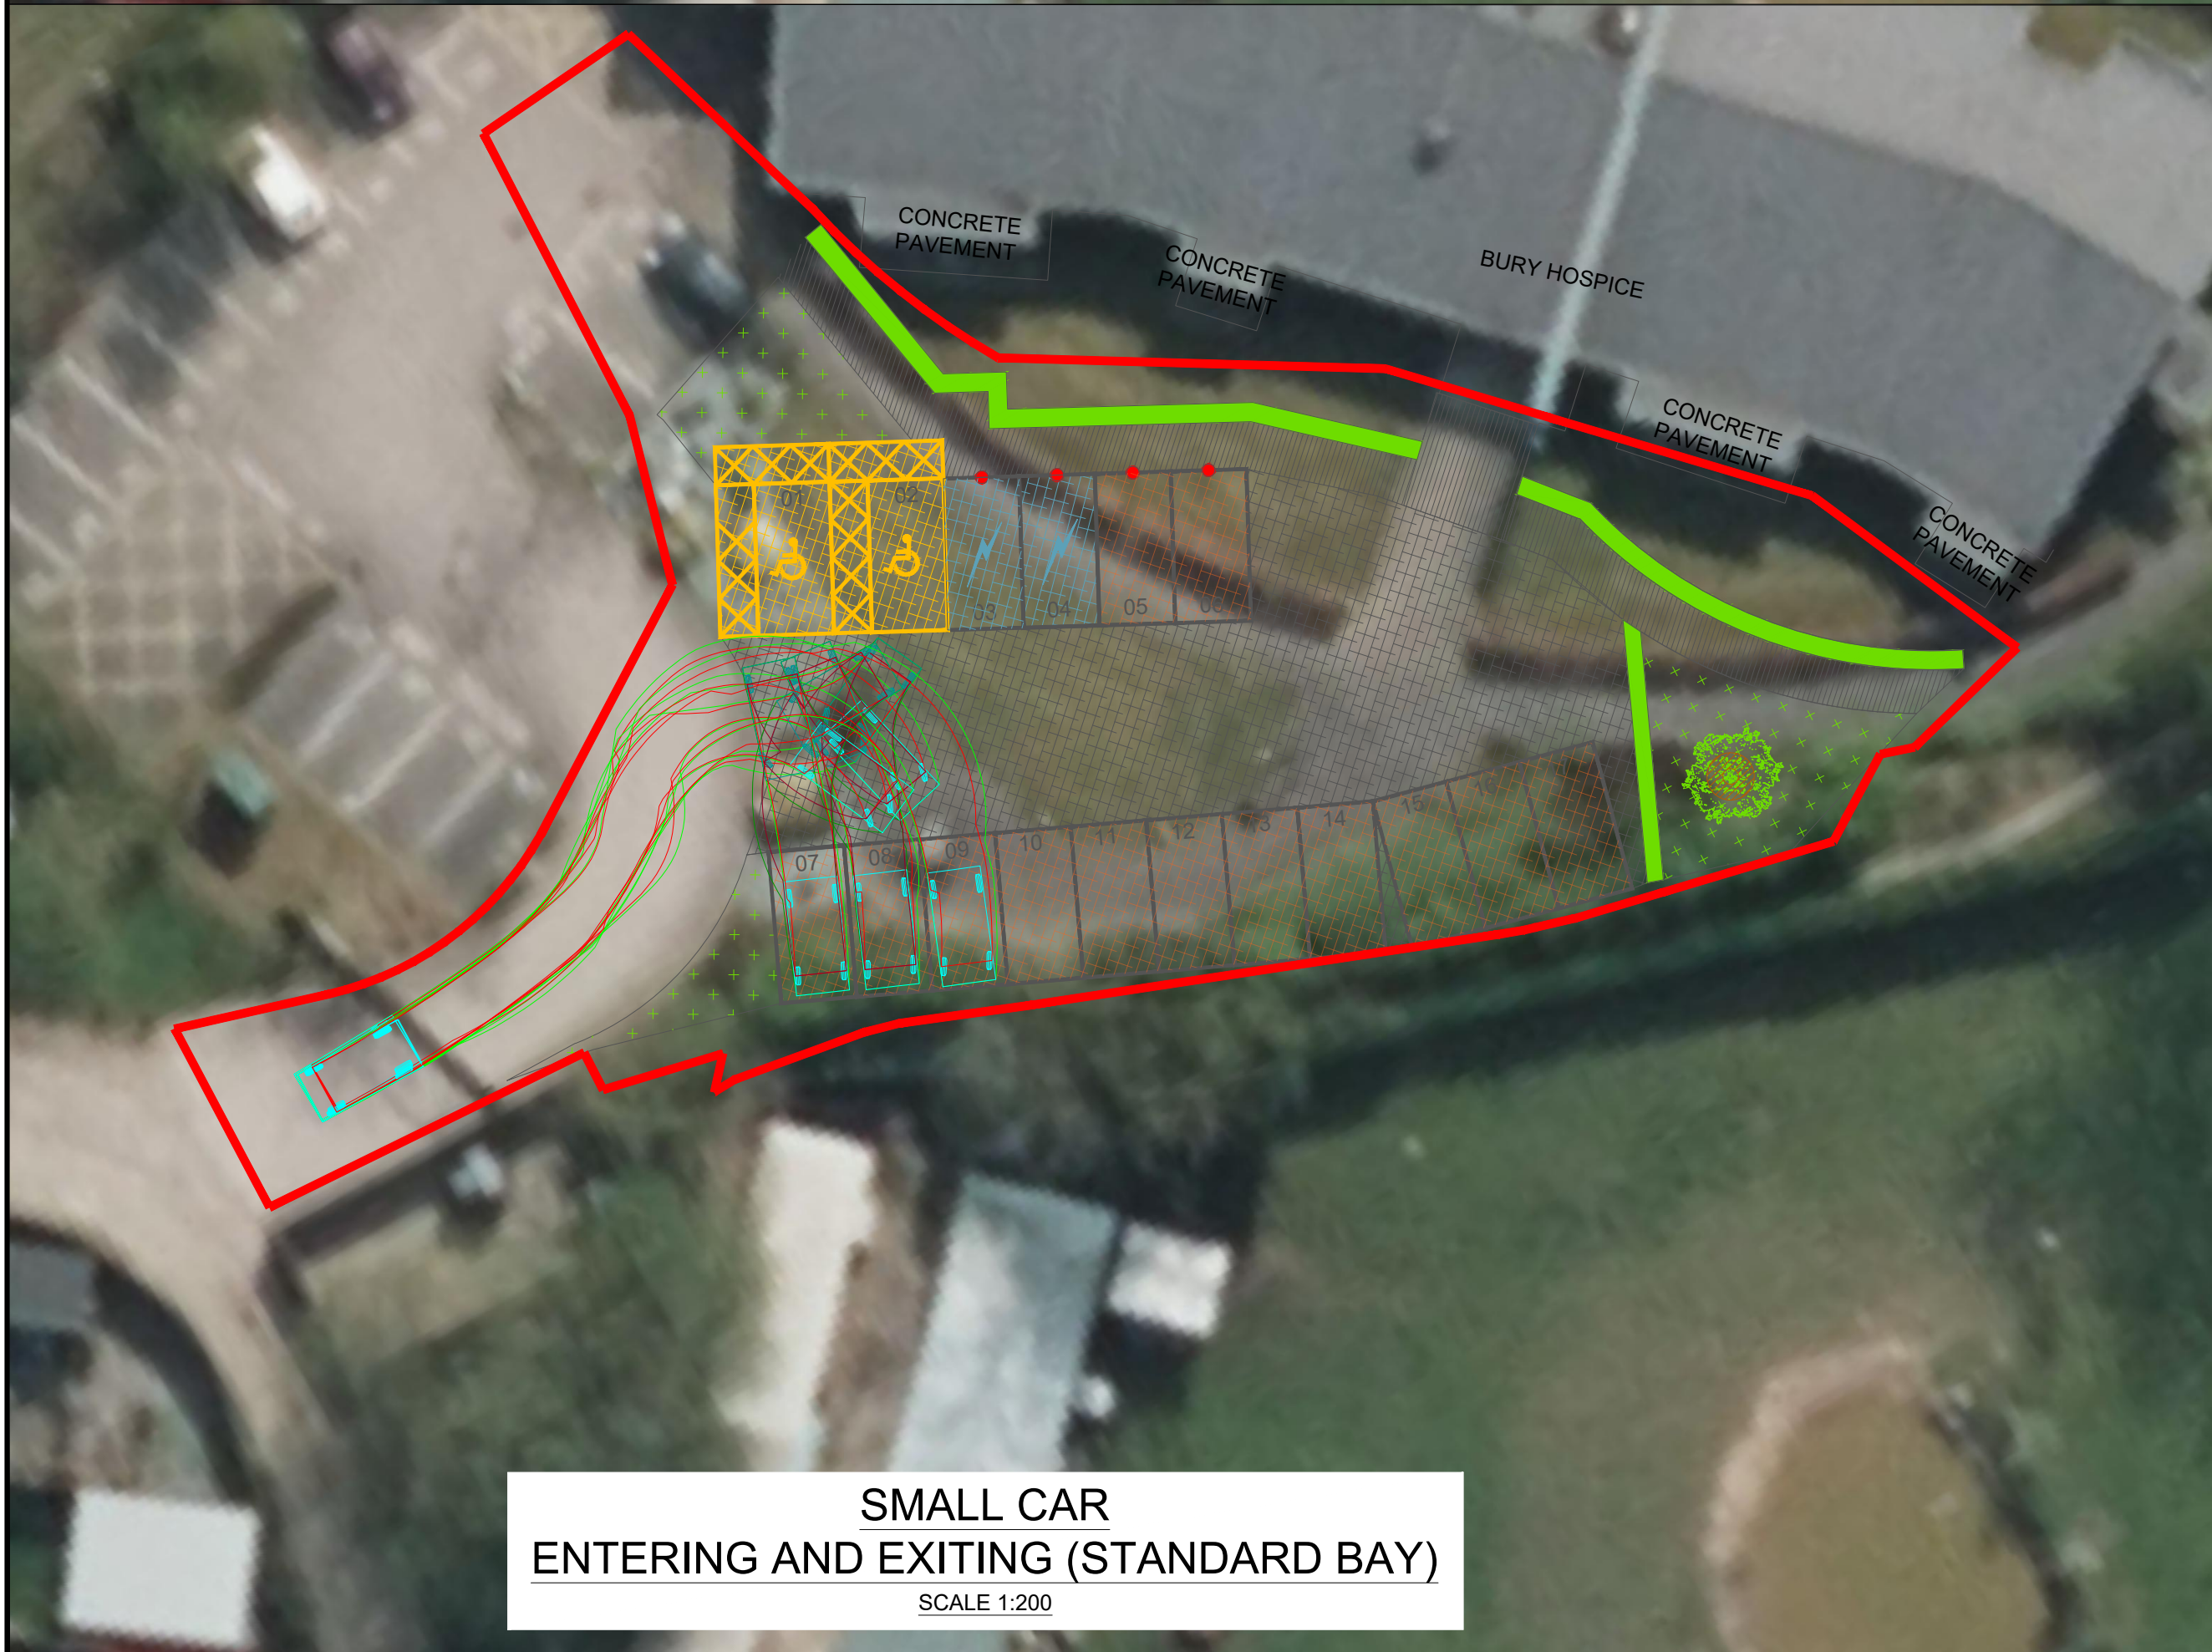

SMALL CAR
ENTERING AND EXITING (STANDARD BAY)
SCALE 1:200

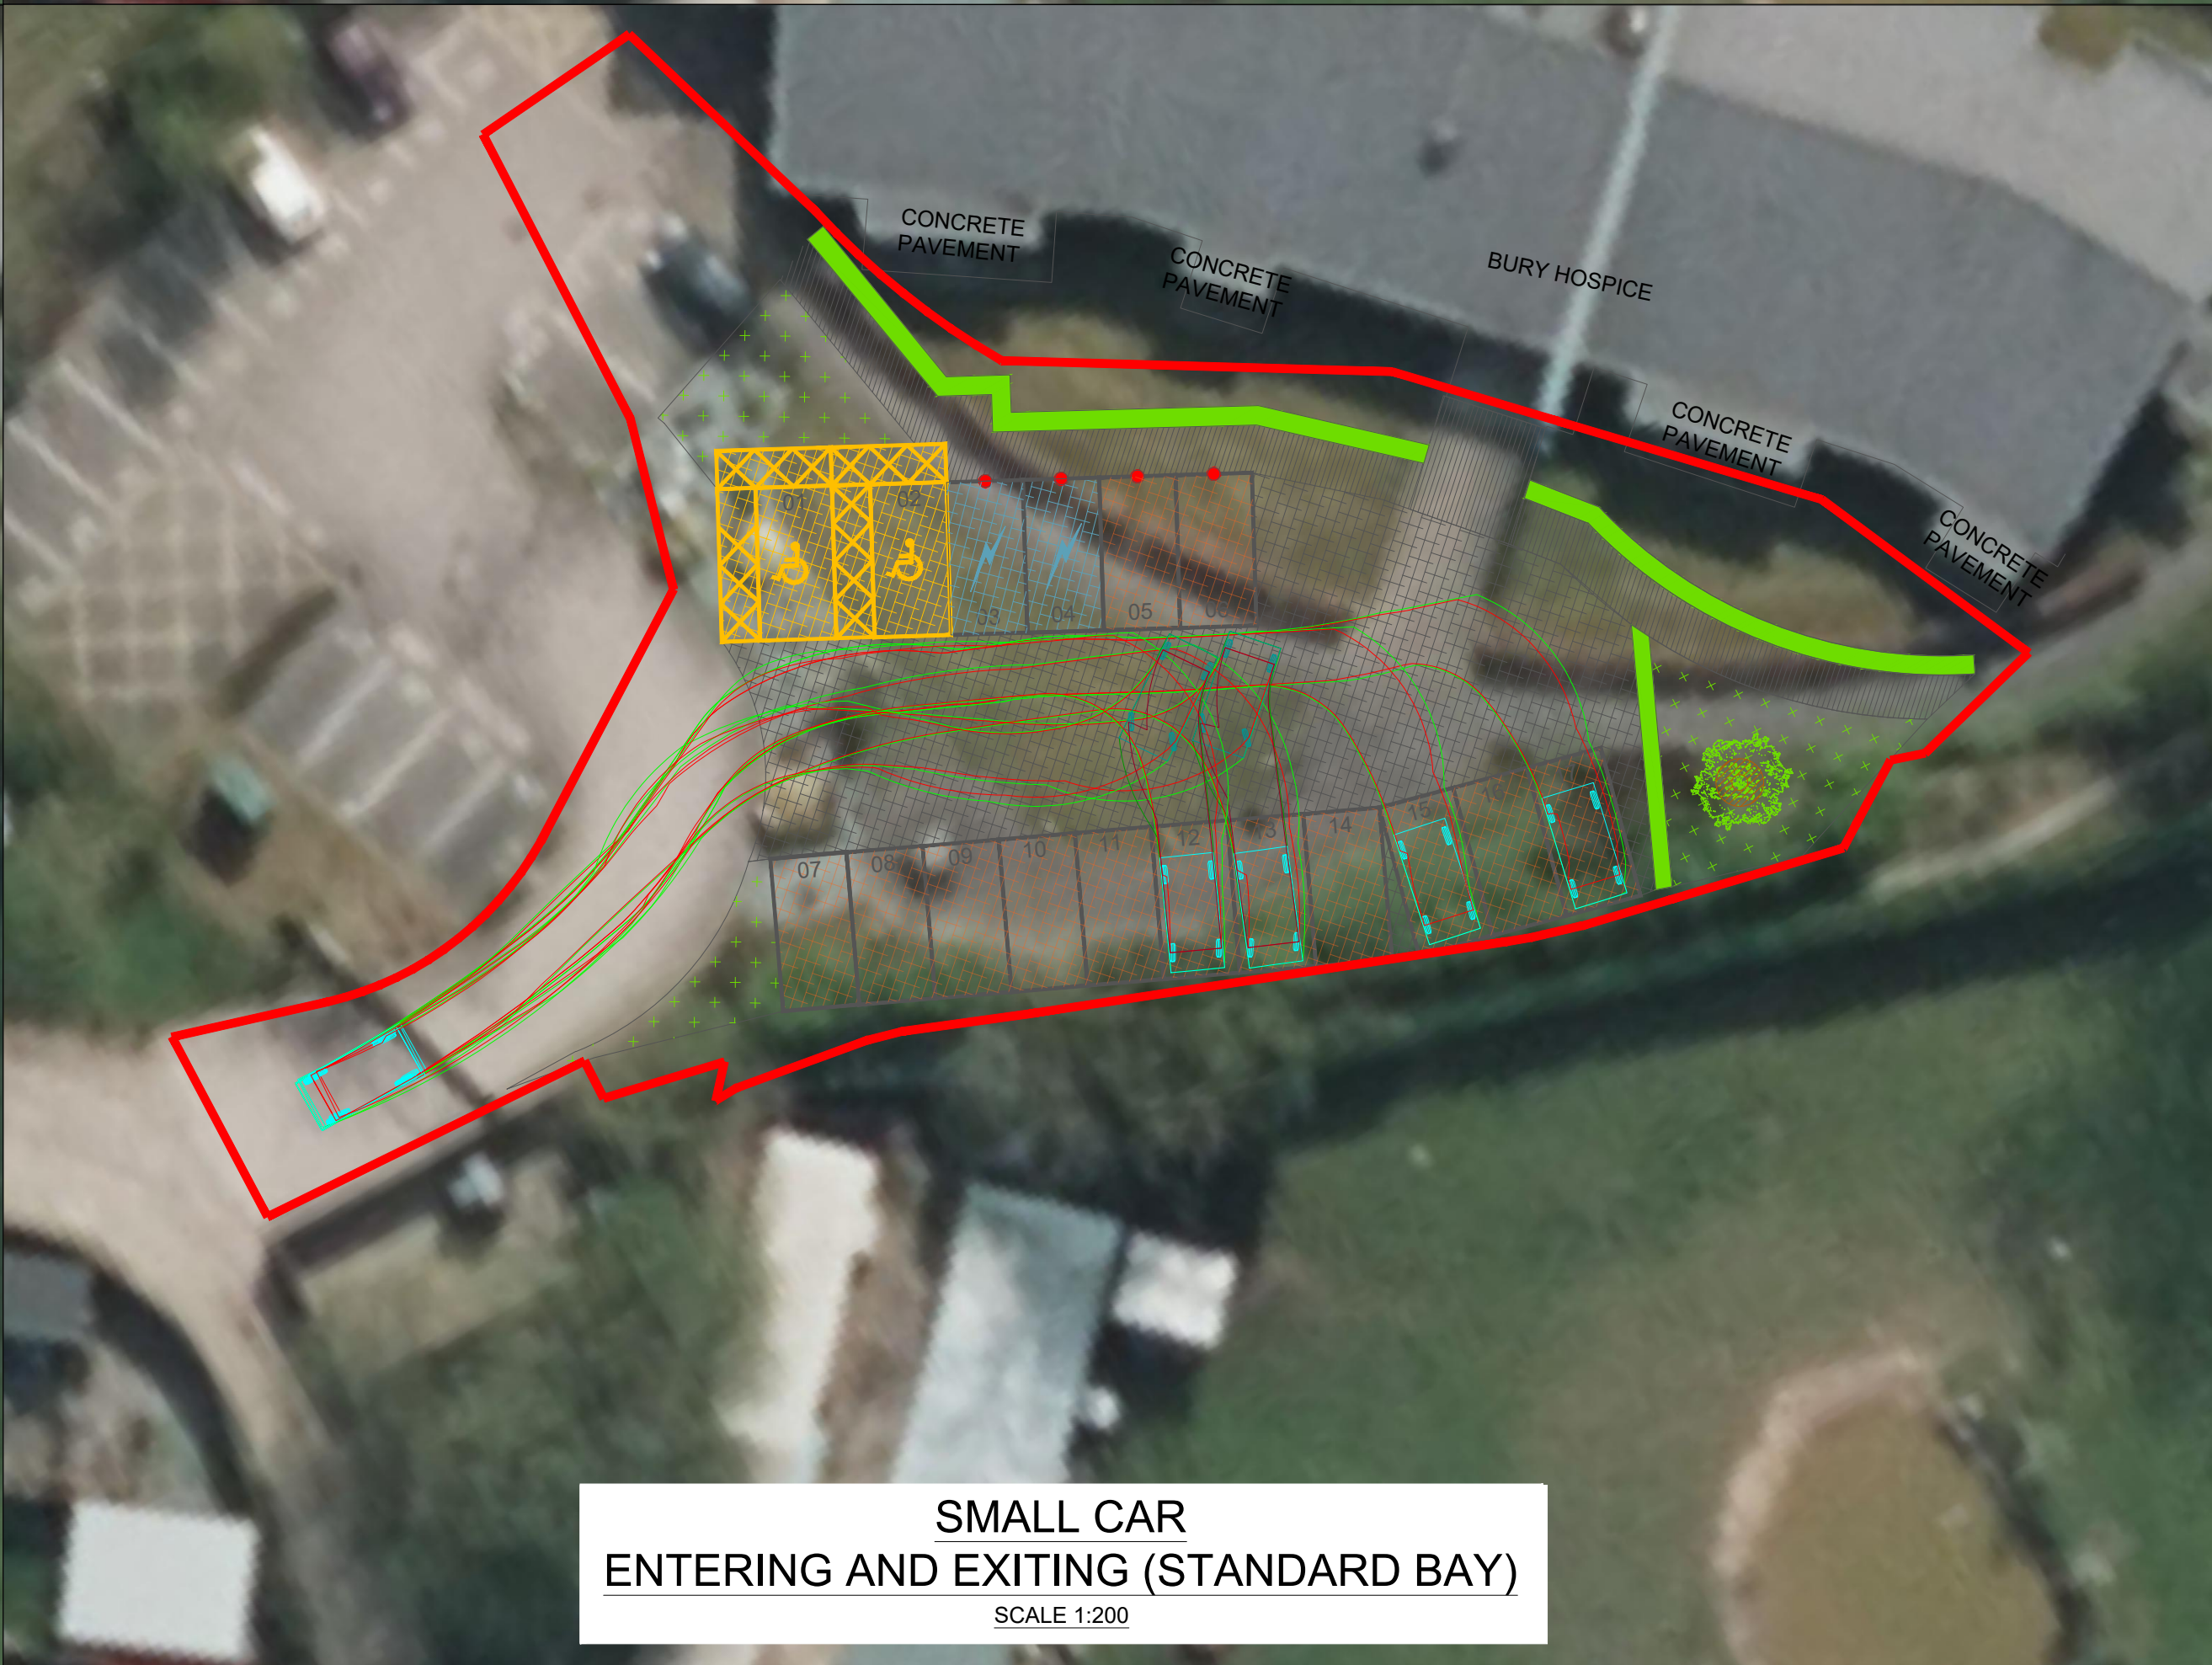

SMALL CAR
ENTERING AND EXITING (STANDARD BAY)
SCALE 1:200



AECOM

PROJECT

**BURY HOSPICE
CARPARK UPGRADE**

CLIENT

BURY HOSPICE

CONSULTANT


AECOM
1 New York Street
Manchester
M1 4HD
T: +44-161-601-1700
www.aecom.com

NOTES

1. ALL DIMENSIONS ARE IN METRES AND ALL LEVELS IN METRES ABOVE ORDNANCE DATUM UNLESS NOTED OTHERWISE.
2. THIS DRAWING IS TO BE READ IN CONJUNCTION WITH ALL OTHER SCHEME DRAWINGS AND DOCUMENTS.
3. THIS DRAWING IS TO BE USED FOR THE STATED PURPOSE OF ISSUE ONLY AND MUST NOT BE USED FOR ANY OTHER PURPOSE THAN THAT INDICATED.
4. ONLY WRITTEN DIMENSIONS SHALL BE USED. CRITICAL DIMENSIONS AND LEVELS SHALL BE VERIFIED ON SITE BY THE CONTRACTOR PRIOR TO WORK COMMENCEMENT.
5. ANY DISCREPANCIES IN DIMENSIONS OR DETAILS ON OR BETWEEN THESE DRAWINGS SHALL BE DRAWN TO THE ATTENTION OF THE PROJECT MANAGER FOR CLARIFICATION.
6. FOR PROPOSED MARKINGS REFER TO DRAWING '08240054-ACM-XX-XX-DR-CE-000003'

KEY

- PROJECT BOUNDARY
- WHEEL OF VEHICLE
- WHEEL OF VEHICLE (REVERSE)
- BODY OF VEHICLE
- BODY OF VEHICLE (REVERSE)

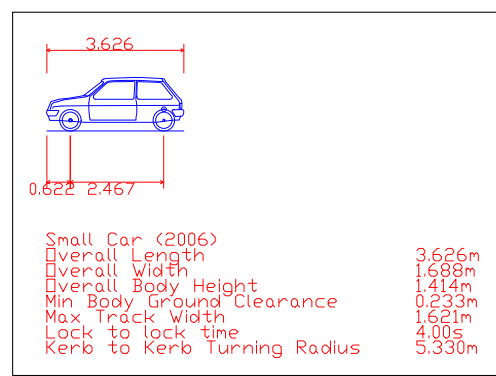

ISSUE/REVISION

P01	02/08/2023	PLANNING ISSUE	NM	JL	VB
I/R	DATE	DESCRIPTION	BY	CK	AP

SUITABILITY

S2 - Suitable for information

PROJECT NUMBER

08240054

SHEET TITLE

BURY HOSPICE
VEHICLE TRACKING
SHEET 2 OF 2

SHEET NUMBER

08240054-ACM-XX-XX-DR-CE-00008

SCALE

1:200 @ A1

REVISION

P01

Ordnance Survey © Crown Copyright 2023.
All rights reserved.
Licence number 0100031673

THIRD PARTY INFORMATION
Third Party Information

ISSUED BY
BING MAPS

REFERENCE
BACKGROUND IMAGE


DATE RECEIVED
06/06/23

THIRD PARTY INFORMATION

ISSUED BY

REFERENCE

DATE RECEIVED

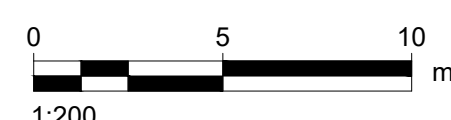

This drawing has been prepared for the use of AECOM's client. It may not be used, modified, reproduced or relied upon by third parties, except as agreed by AECOM or as required by law. AECOM accepts no responsibility, and denies any liability whatsoever, to any party that uses or relies on this drawing without AECOM's express written consent. Do not scale this document. All measurements must be obtained from the stated dimensions.