





4. Front - Proposed
1 : 100

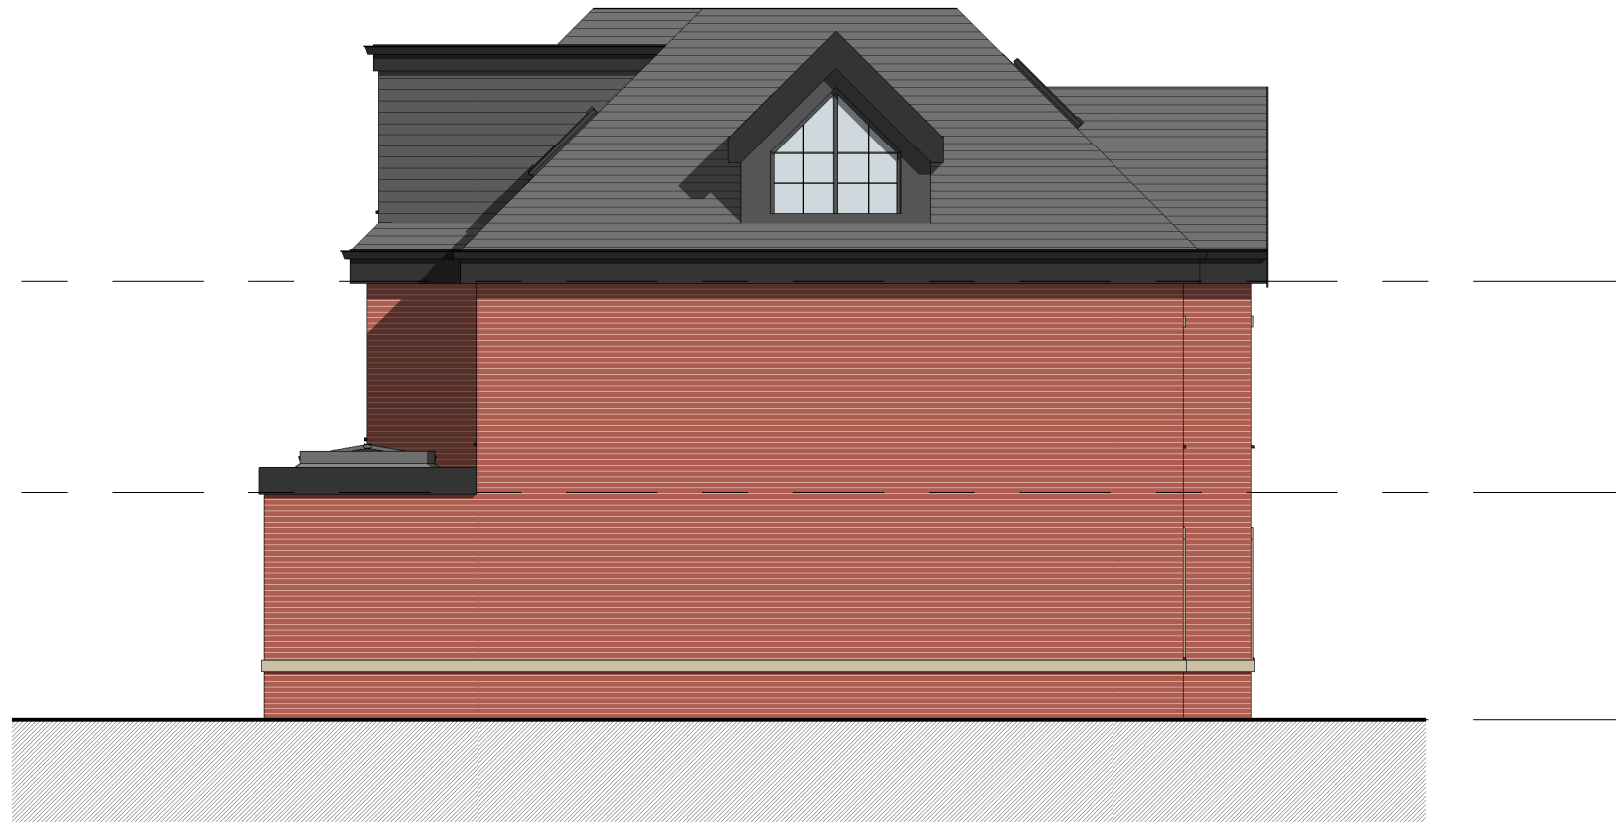


5. Left Side - Proposed
1 : 100




6. Rear - Proposed
1 : 100

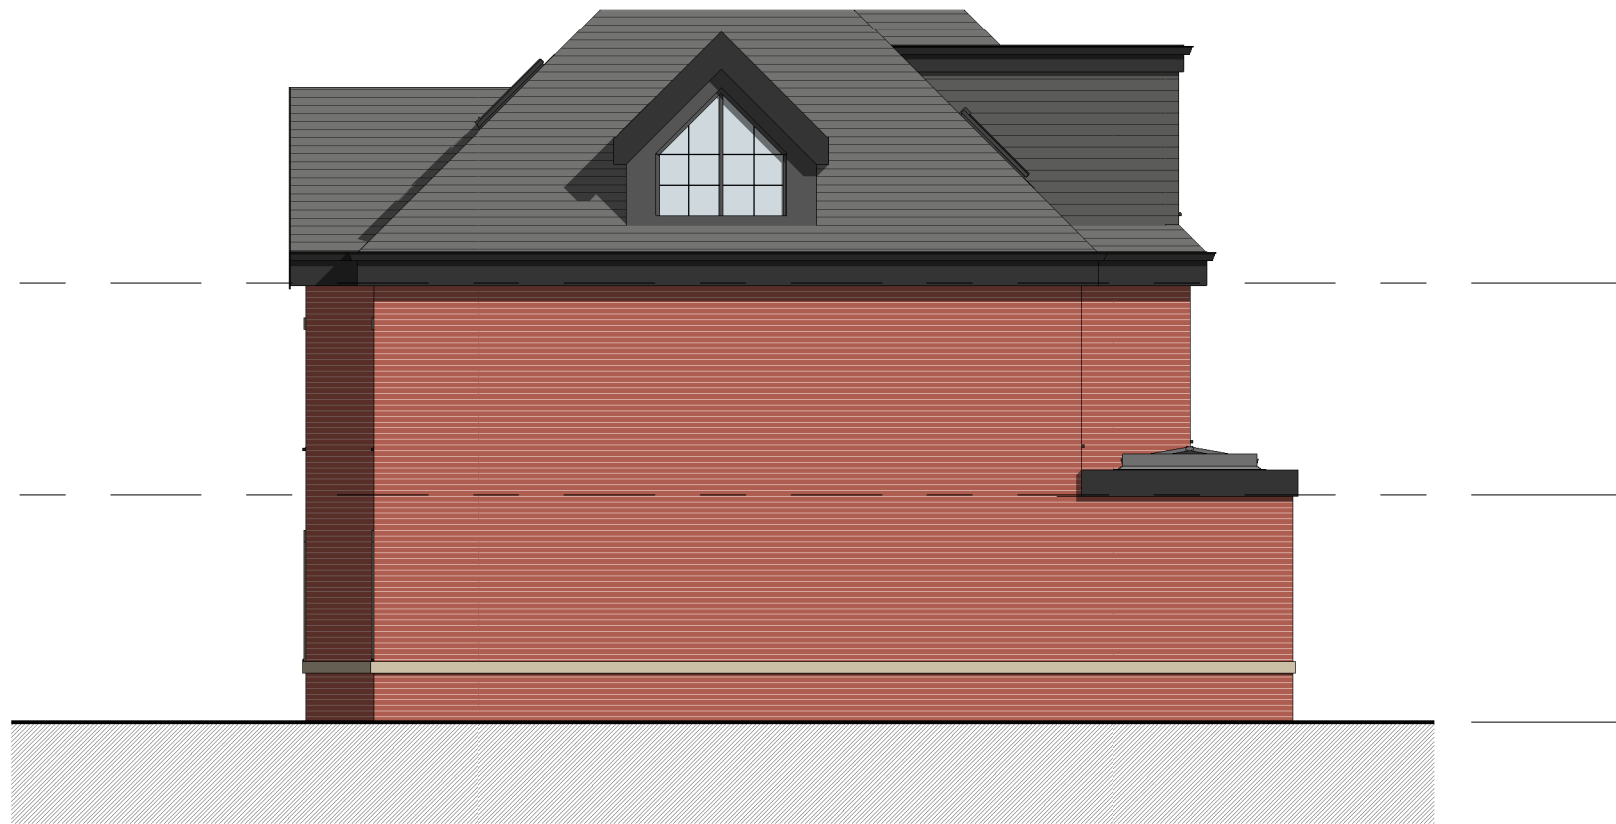


7. Right Side - Proposed
1 : 100

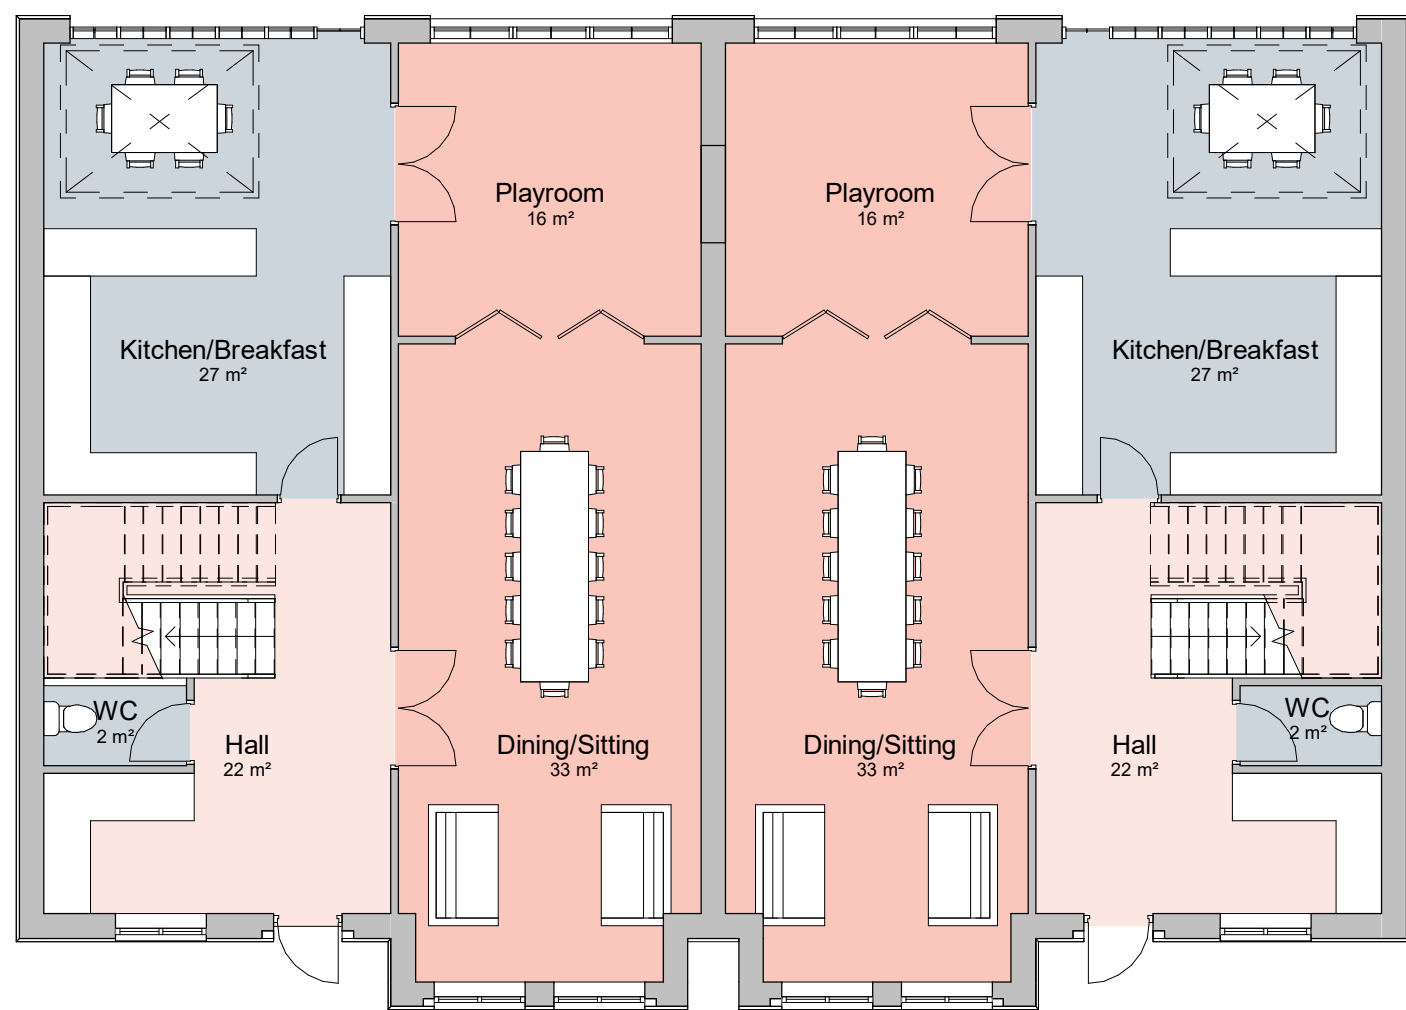


1. Level 0 - GA Proposed
1 : 100

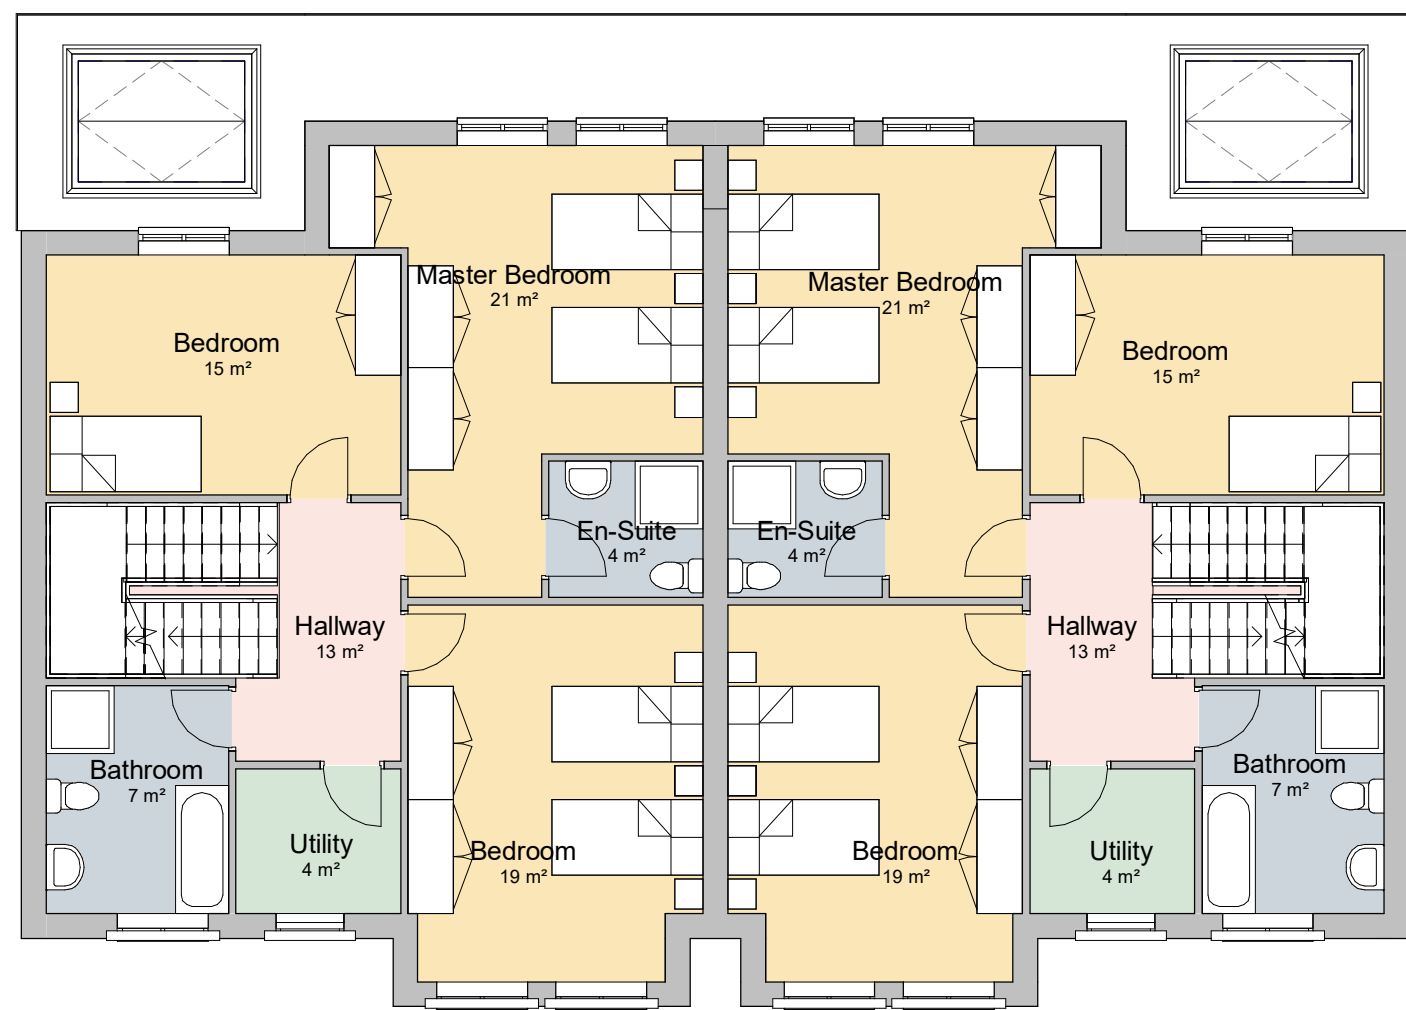

2. Level 1 - GA Proposed
1 : 100

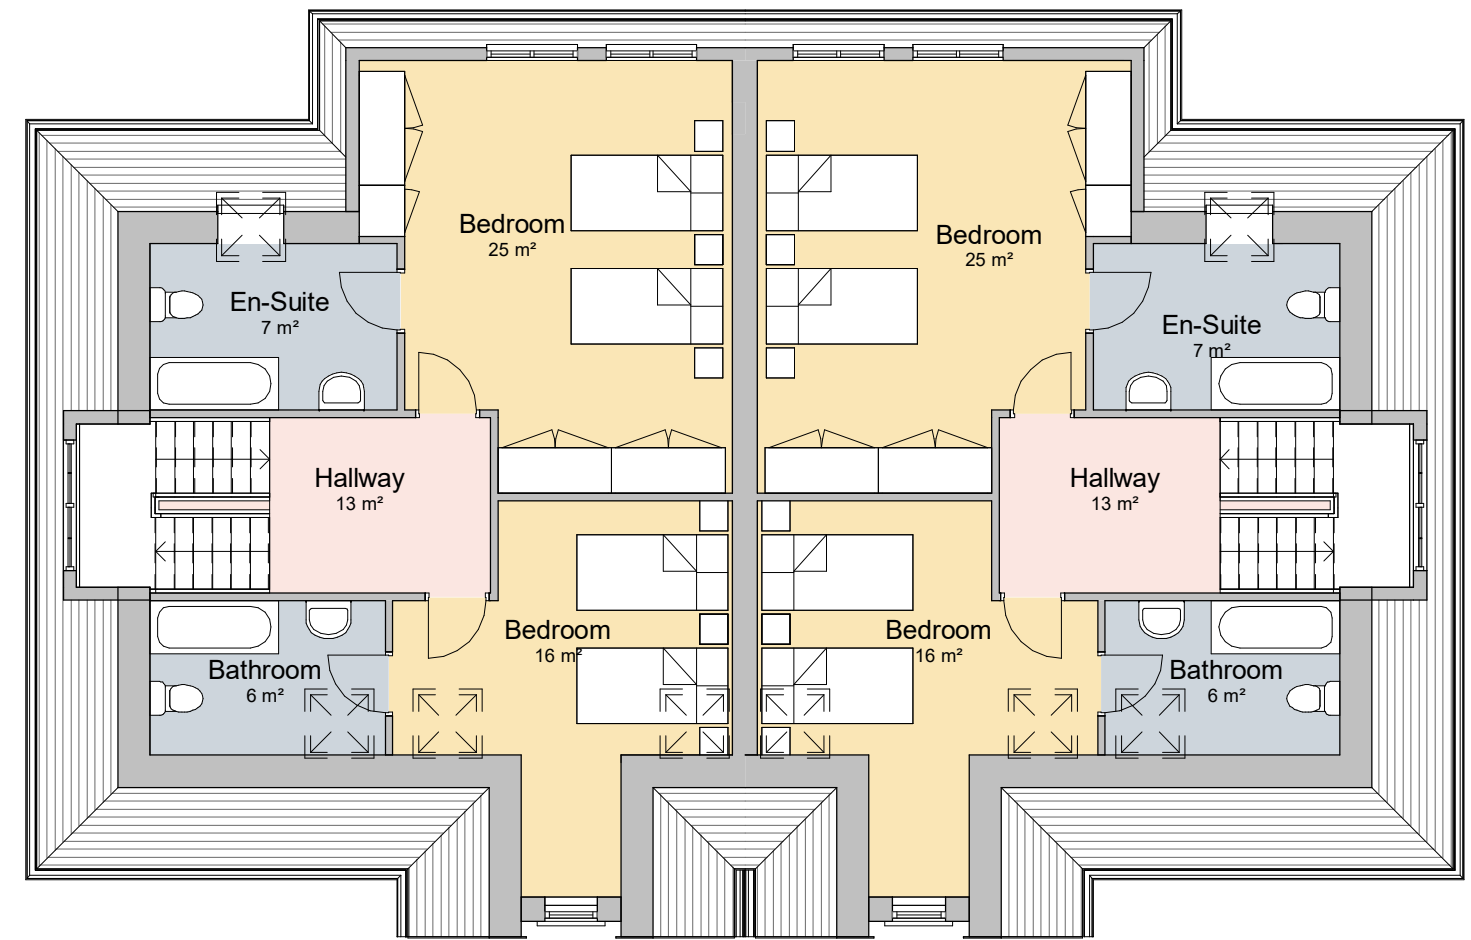

3. Level 2 - GA Proposed
1 : 100

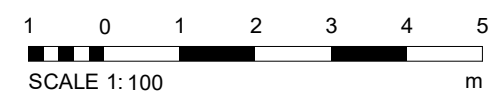

PROJECT	SCALE & A1	DATE	BY	DATE
72 Park Road - Semis	1 : 100	20 JUL 2022	SP	
CLIENT	STATUS	PROJECT NO.	DRAWING NO.	REV.
Mr S. Reichman	PLANNING	DA22012.3.	001.	
TITLE	NOTES			
Proposed GA Plans and Elevations	DISCLAIMER: ALL RIGHTS RESERVED. THIS DRAWING MUST NOT BE REPRODUCED WITHOUT WRITTEN CONSENT. ALL OWNERSHIP AND INTELLECTUAL RIGHTS ARE RESERVED AND WILL REMAIN THE PROPERTY OF DEB TAL ARCHITECTURE. ANY COPIES OR REPRODUCTIONS OF THIS DRAWING ARE TO BE MADE IN ACCORDANCE WITH THE CURRENT STATUTORY REGULATION. ALL DIMENSIONS ON THIS DRAWING ARE IN MILLIMETRES UNLESS OTHERWISE STATED.			

