




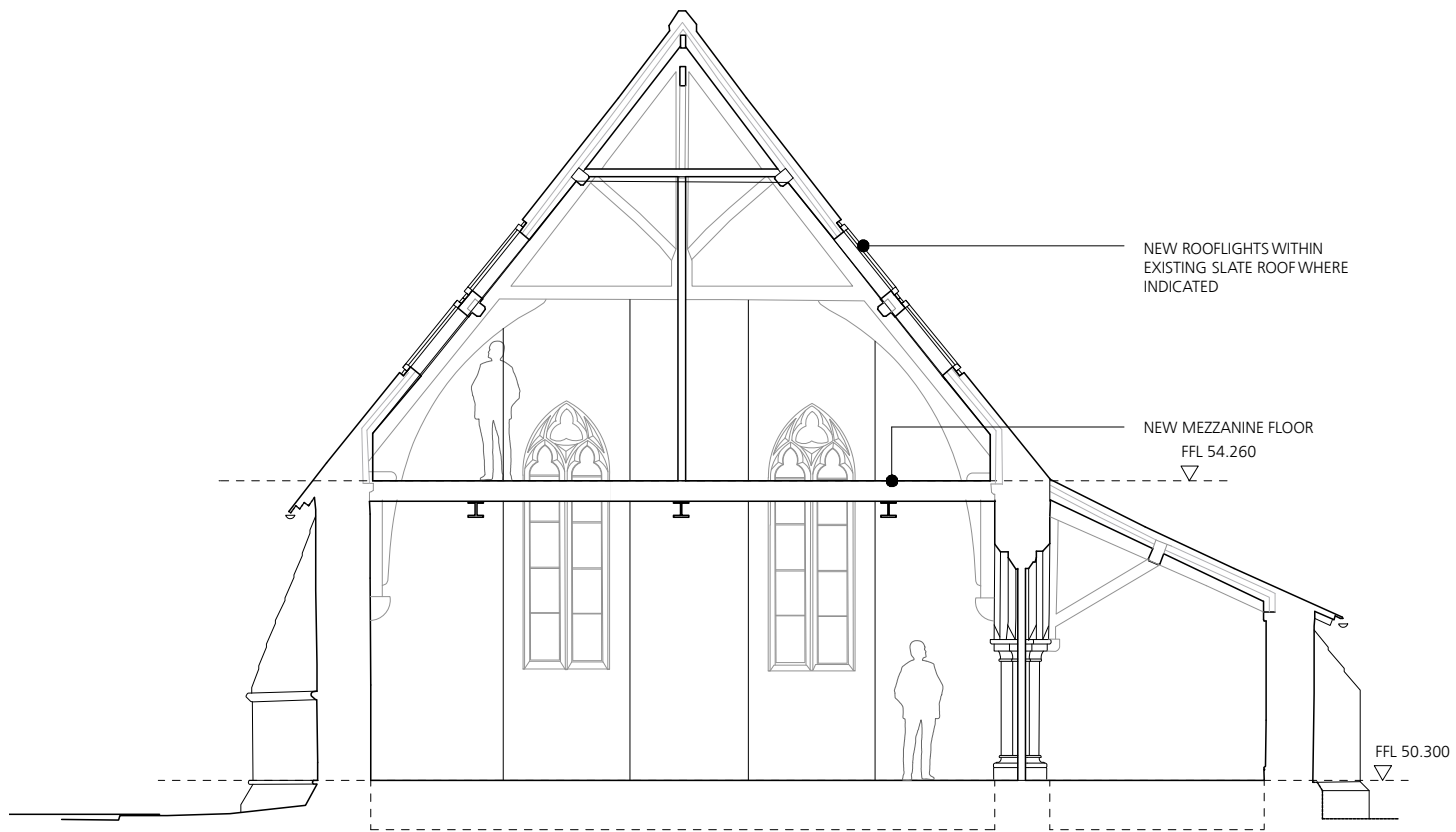


SECTION A-A

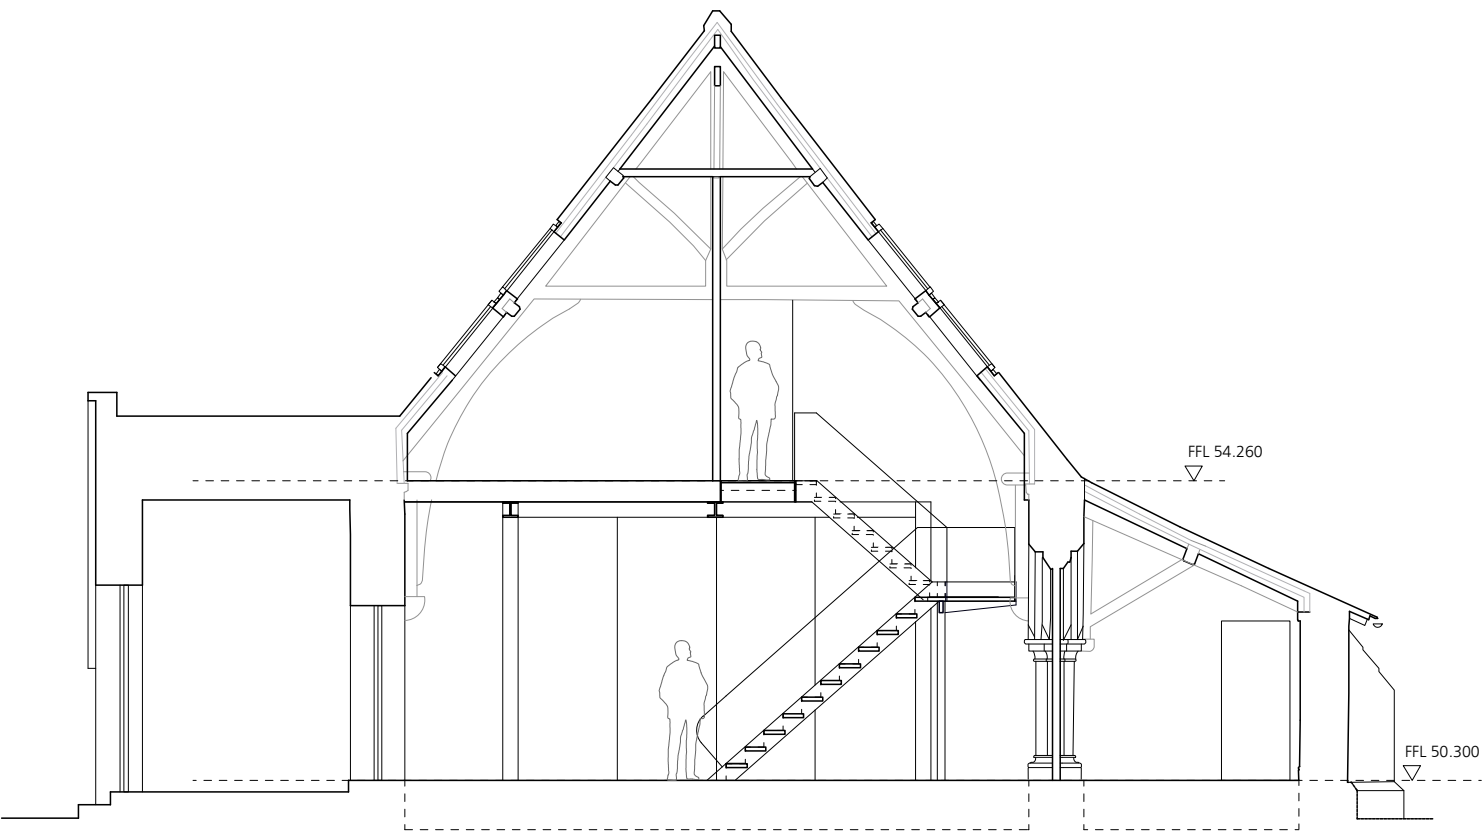

SECTION B-B

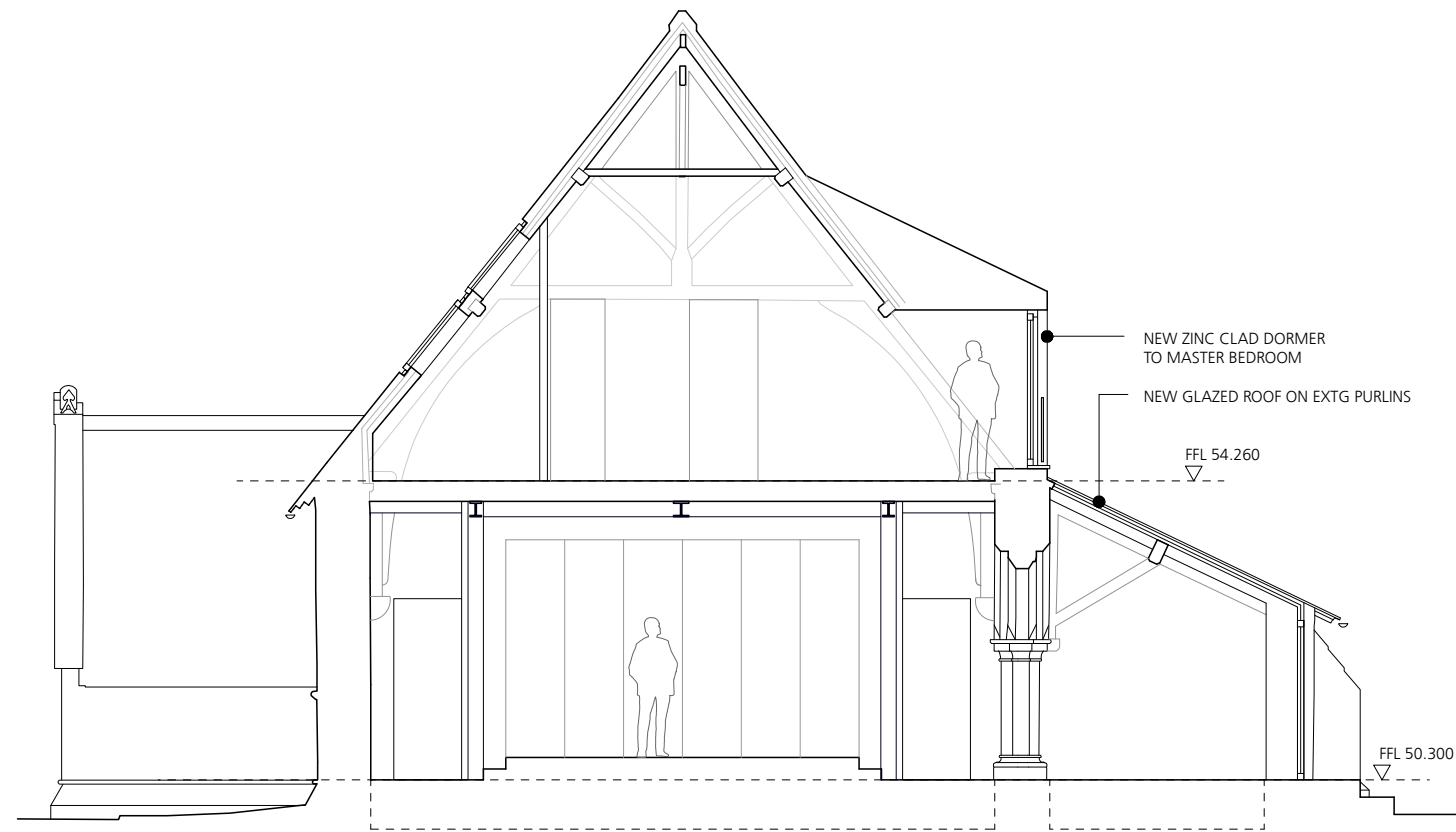

SECTION C-C

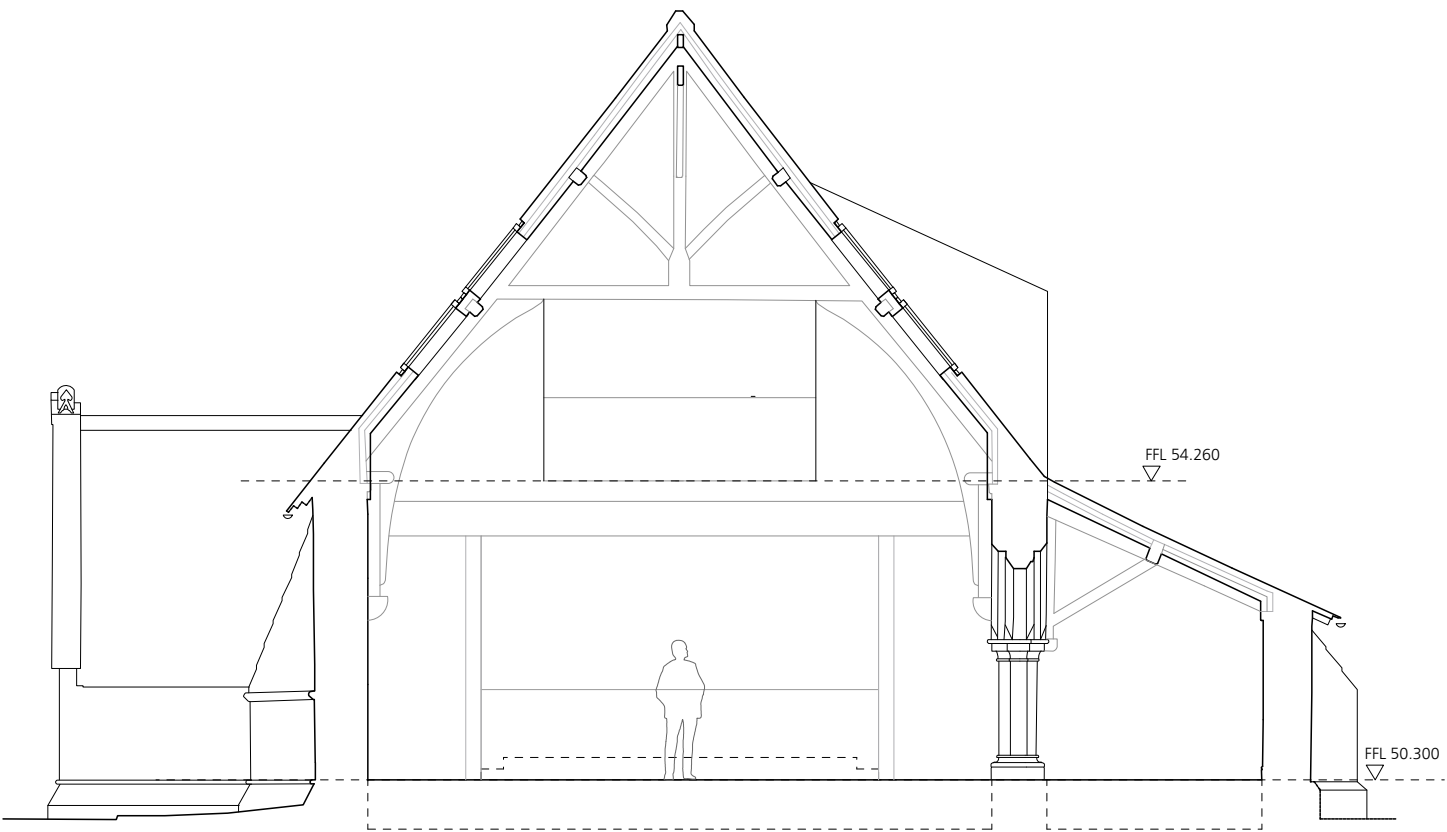

SECTION D-D

Rev E - 05/23 - Internal layout updated
 Rev D - 04/22 - Rooflights and dormer amended
 Rev C - 03/22 - Rooflights amended, roof glazing added
 Rev B - 02/22 - People added for scale
 Rev A - 01/22 - Dormer omitted to Bed 2, dormer to Bed 1 enlarged



Jonathan Davidson Architects

Architecture & Industrial Design
 47 Hilton Street
 MANCHESTER
 M1 2EF
 t: 0161 711 0835
 e: inbox@j davidsonarchitects.com
 w: www.j davidsonarchitects.com

Client Mr D Apenteng
 Project **St John in the Wilderness**
 Whalley Rd, Shuttleworth
 Scale 1:100 @ A3
 Date Sept 2021

Document **Planning Drawing**
Proposed Sections
 Status For information

Doc Ref	367	PD	0012	E
---------	------------	-----------	-------------	----------