


Neighbouring Propoerties shown indicatively and derived from site observations and publicly available informatio. Dimensions and levels are approximate

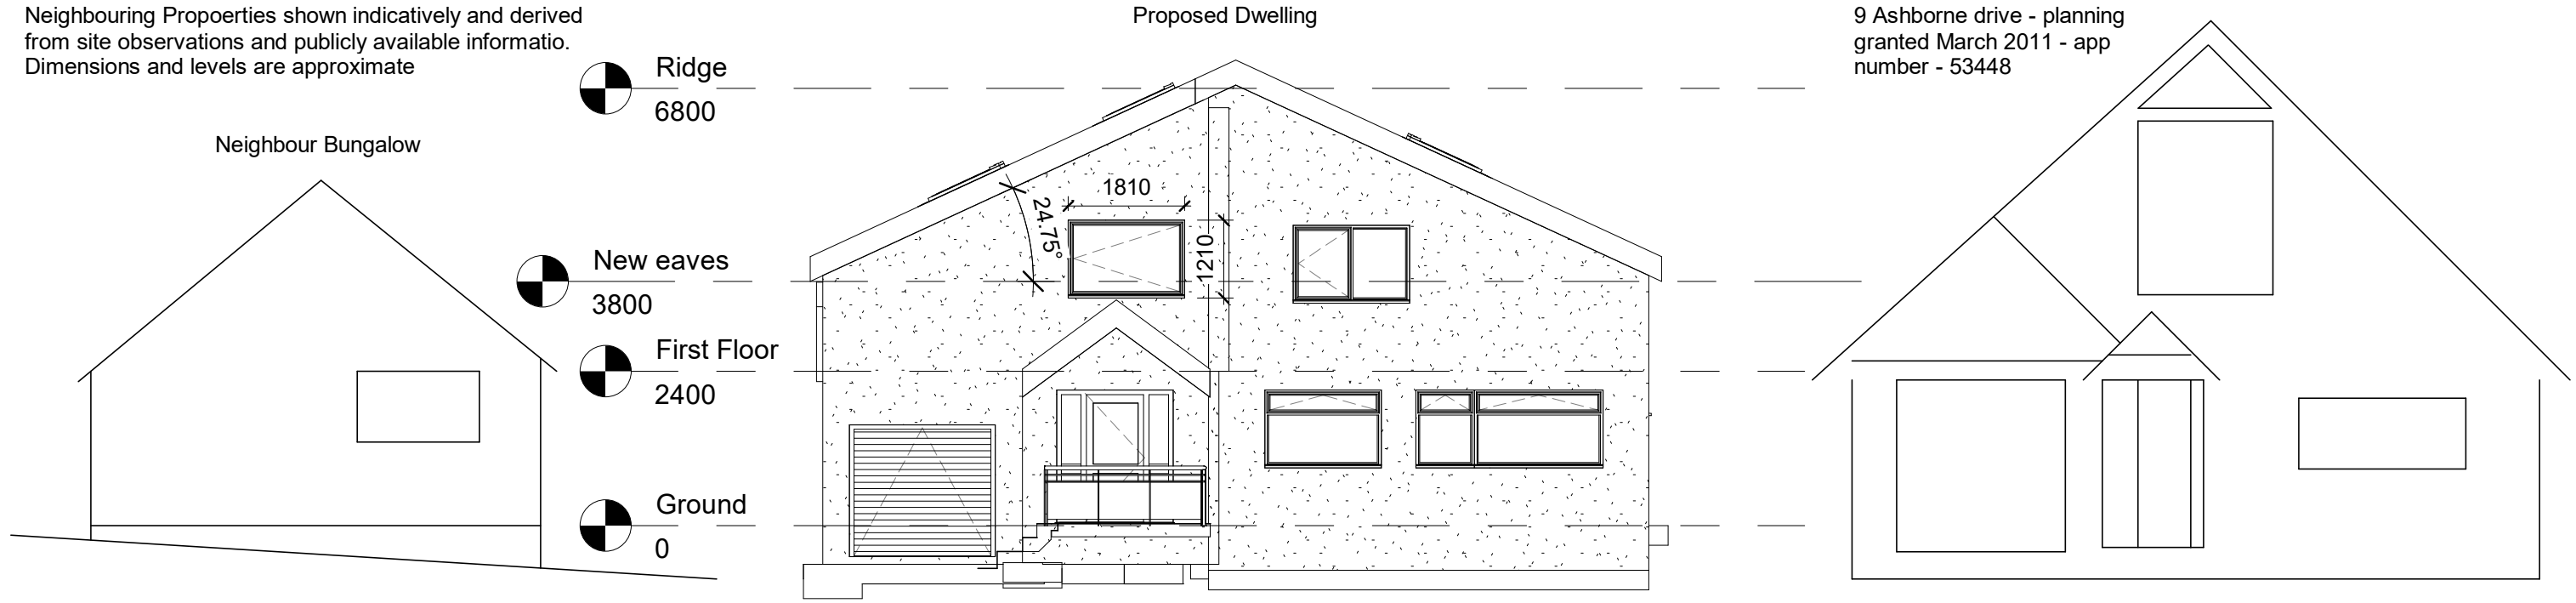

1

Front - Dependent 1

1 : 100



Street Visual

RLM

Development Plans

For free quote tel: 07512 478401

AUTODESK

www.autodesk.com/revit

Rlmdevelopmentplans@yahoo.com

PROJECT

Extension & Roof Raise

SHEET

Prop Elev Street Scene

CLIENT

11 Ashborne Drive

Date	Project number	Scale (@ A3)
Issue Date	Project Number	1 : 100
Drawn by	DRAWING NUMBER	REV
Author	B105	
Checked by		
Checker		