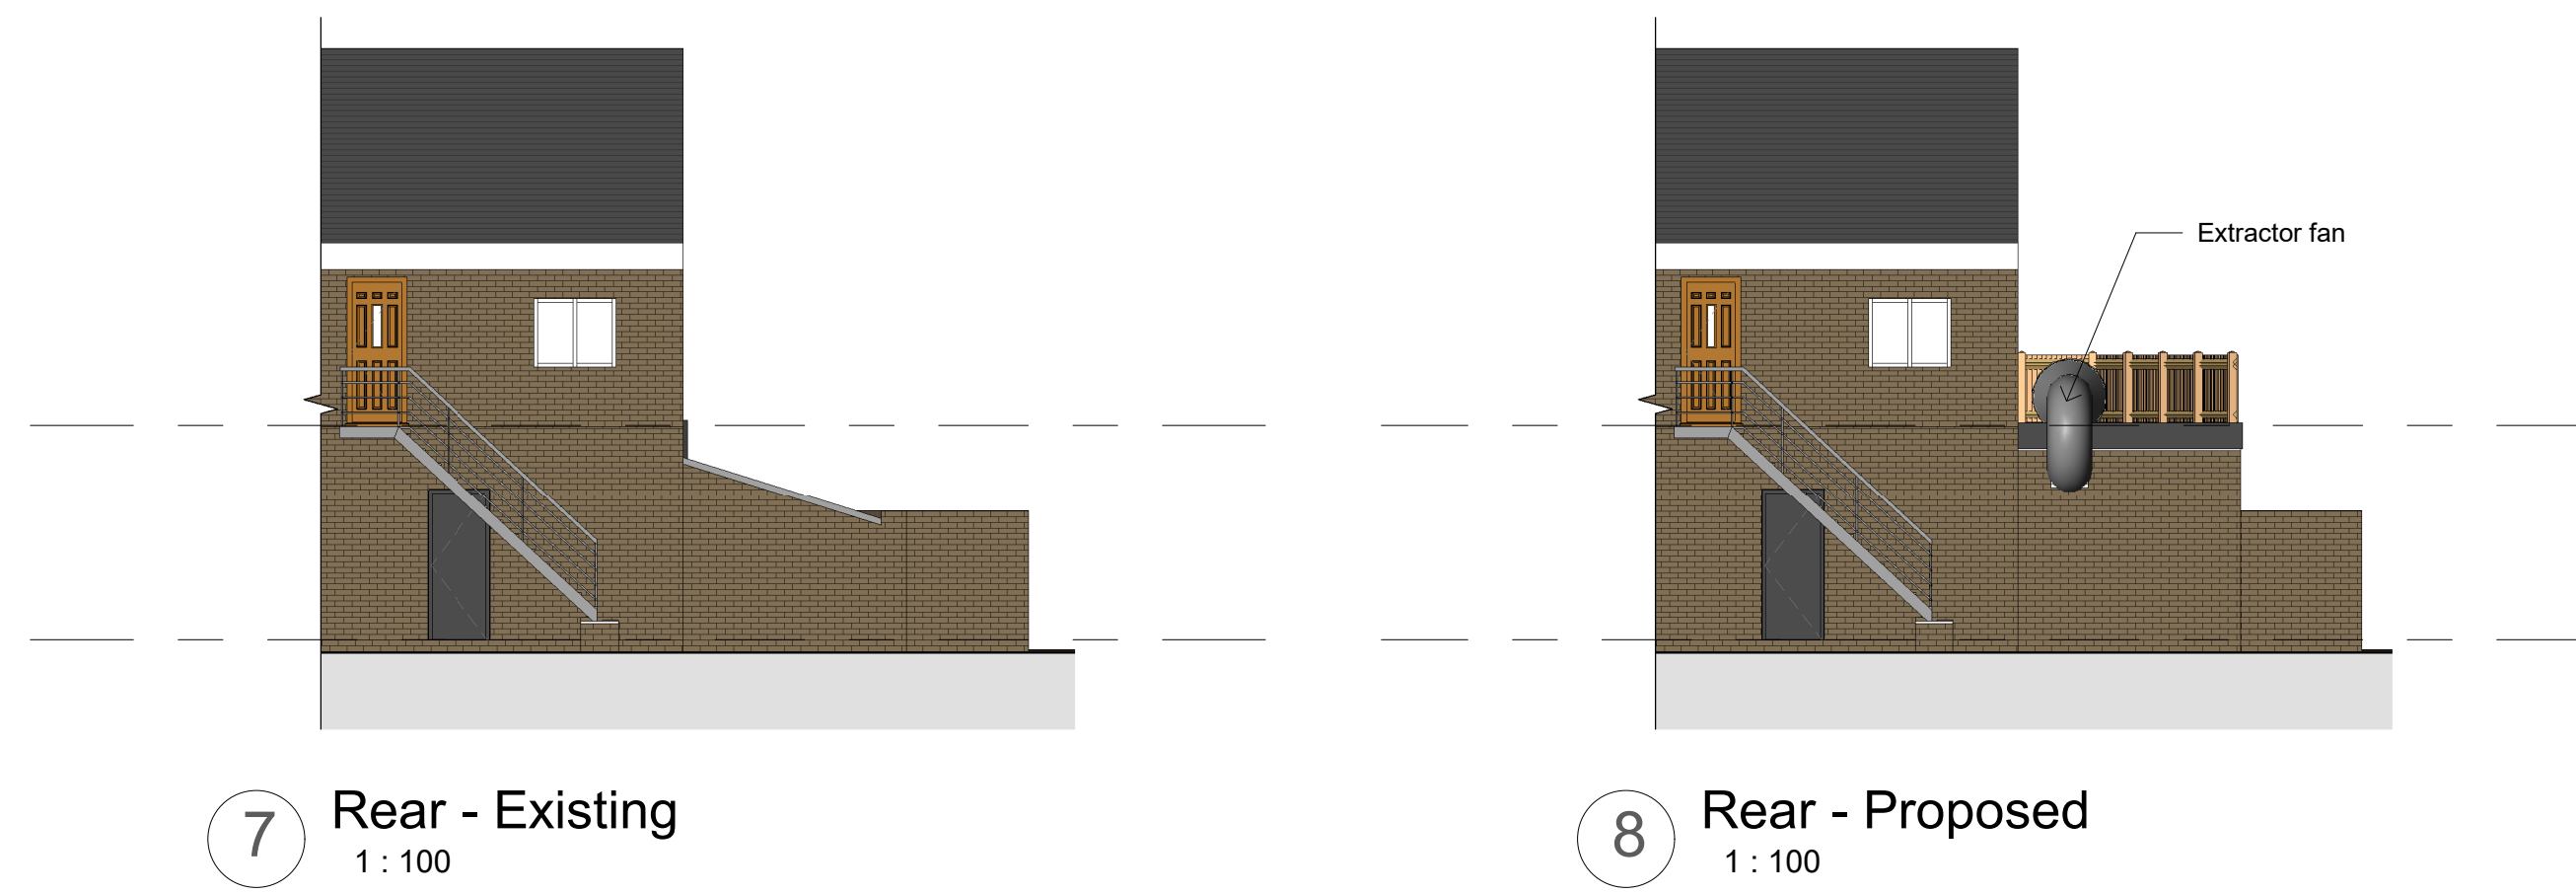
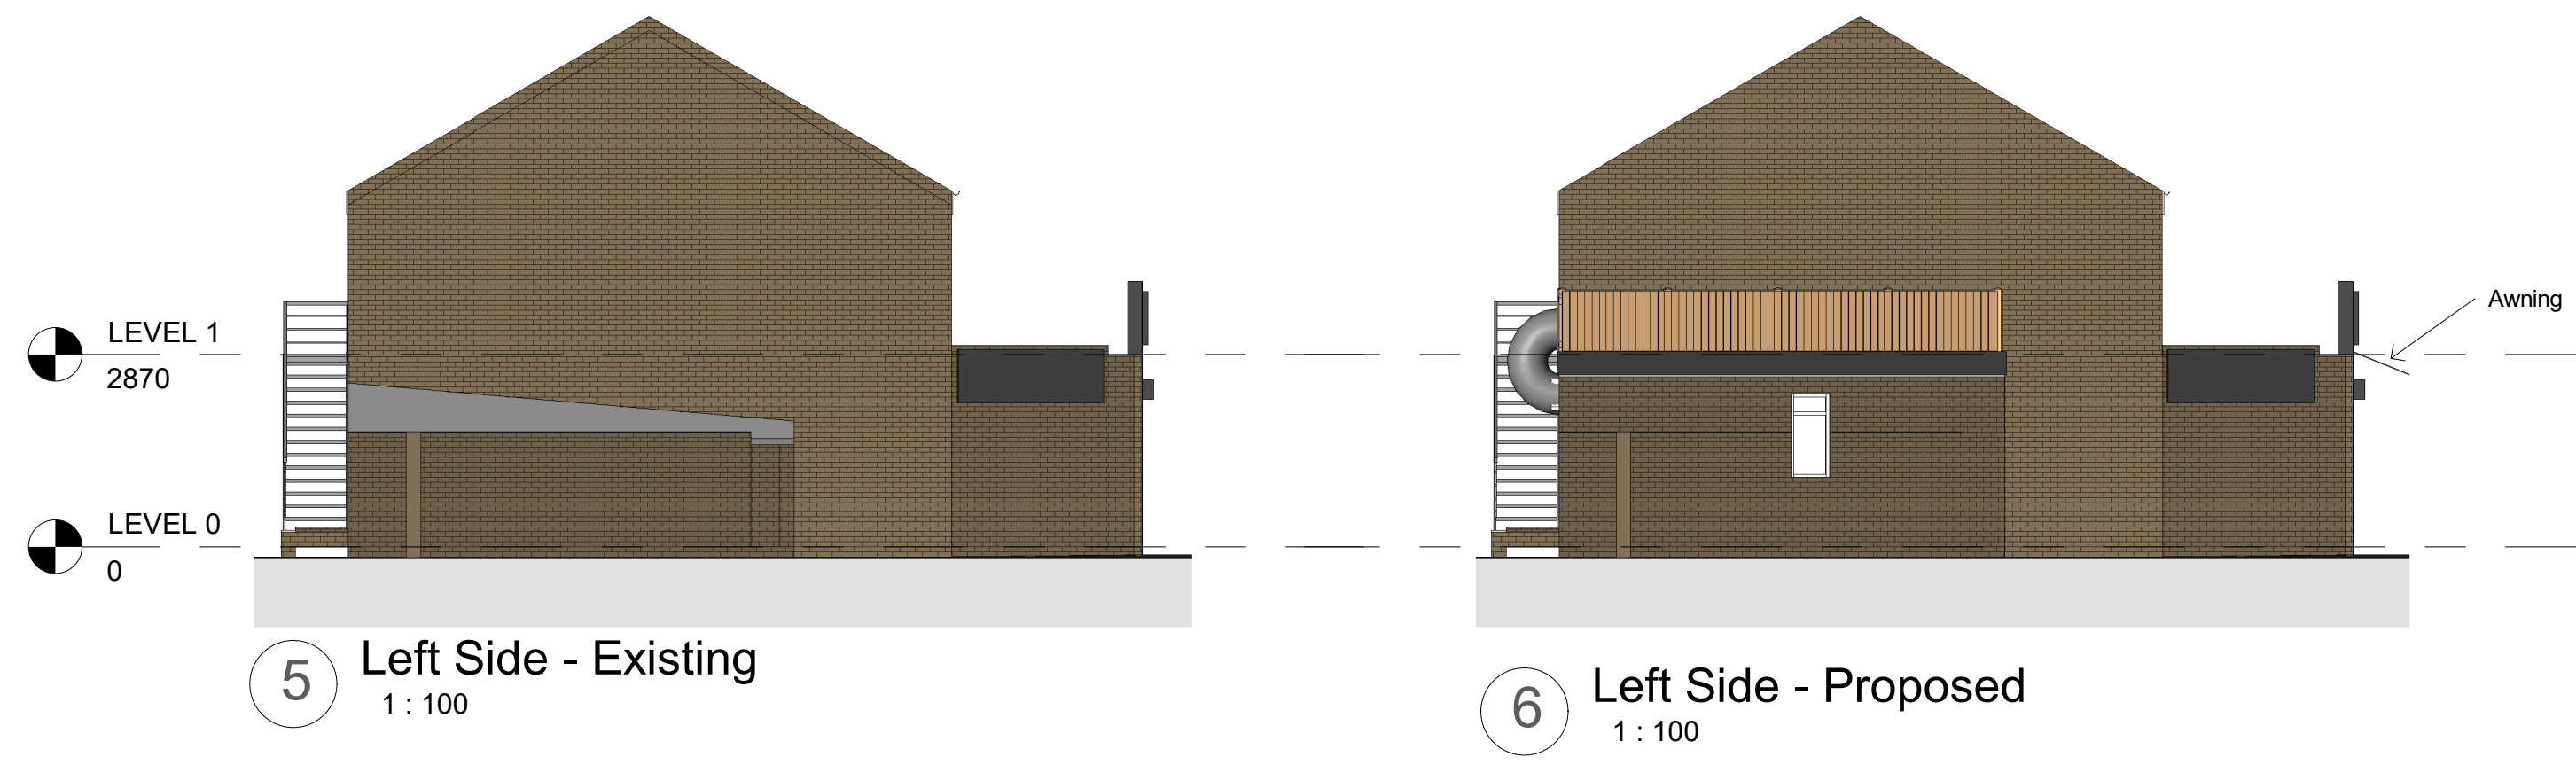
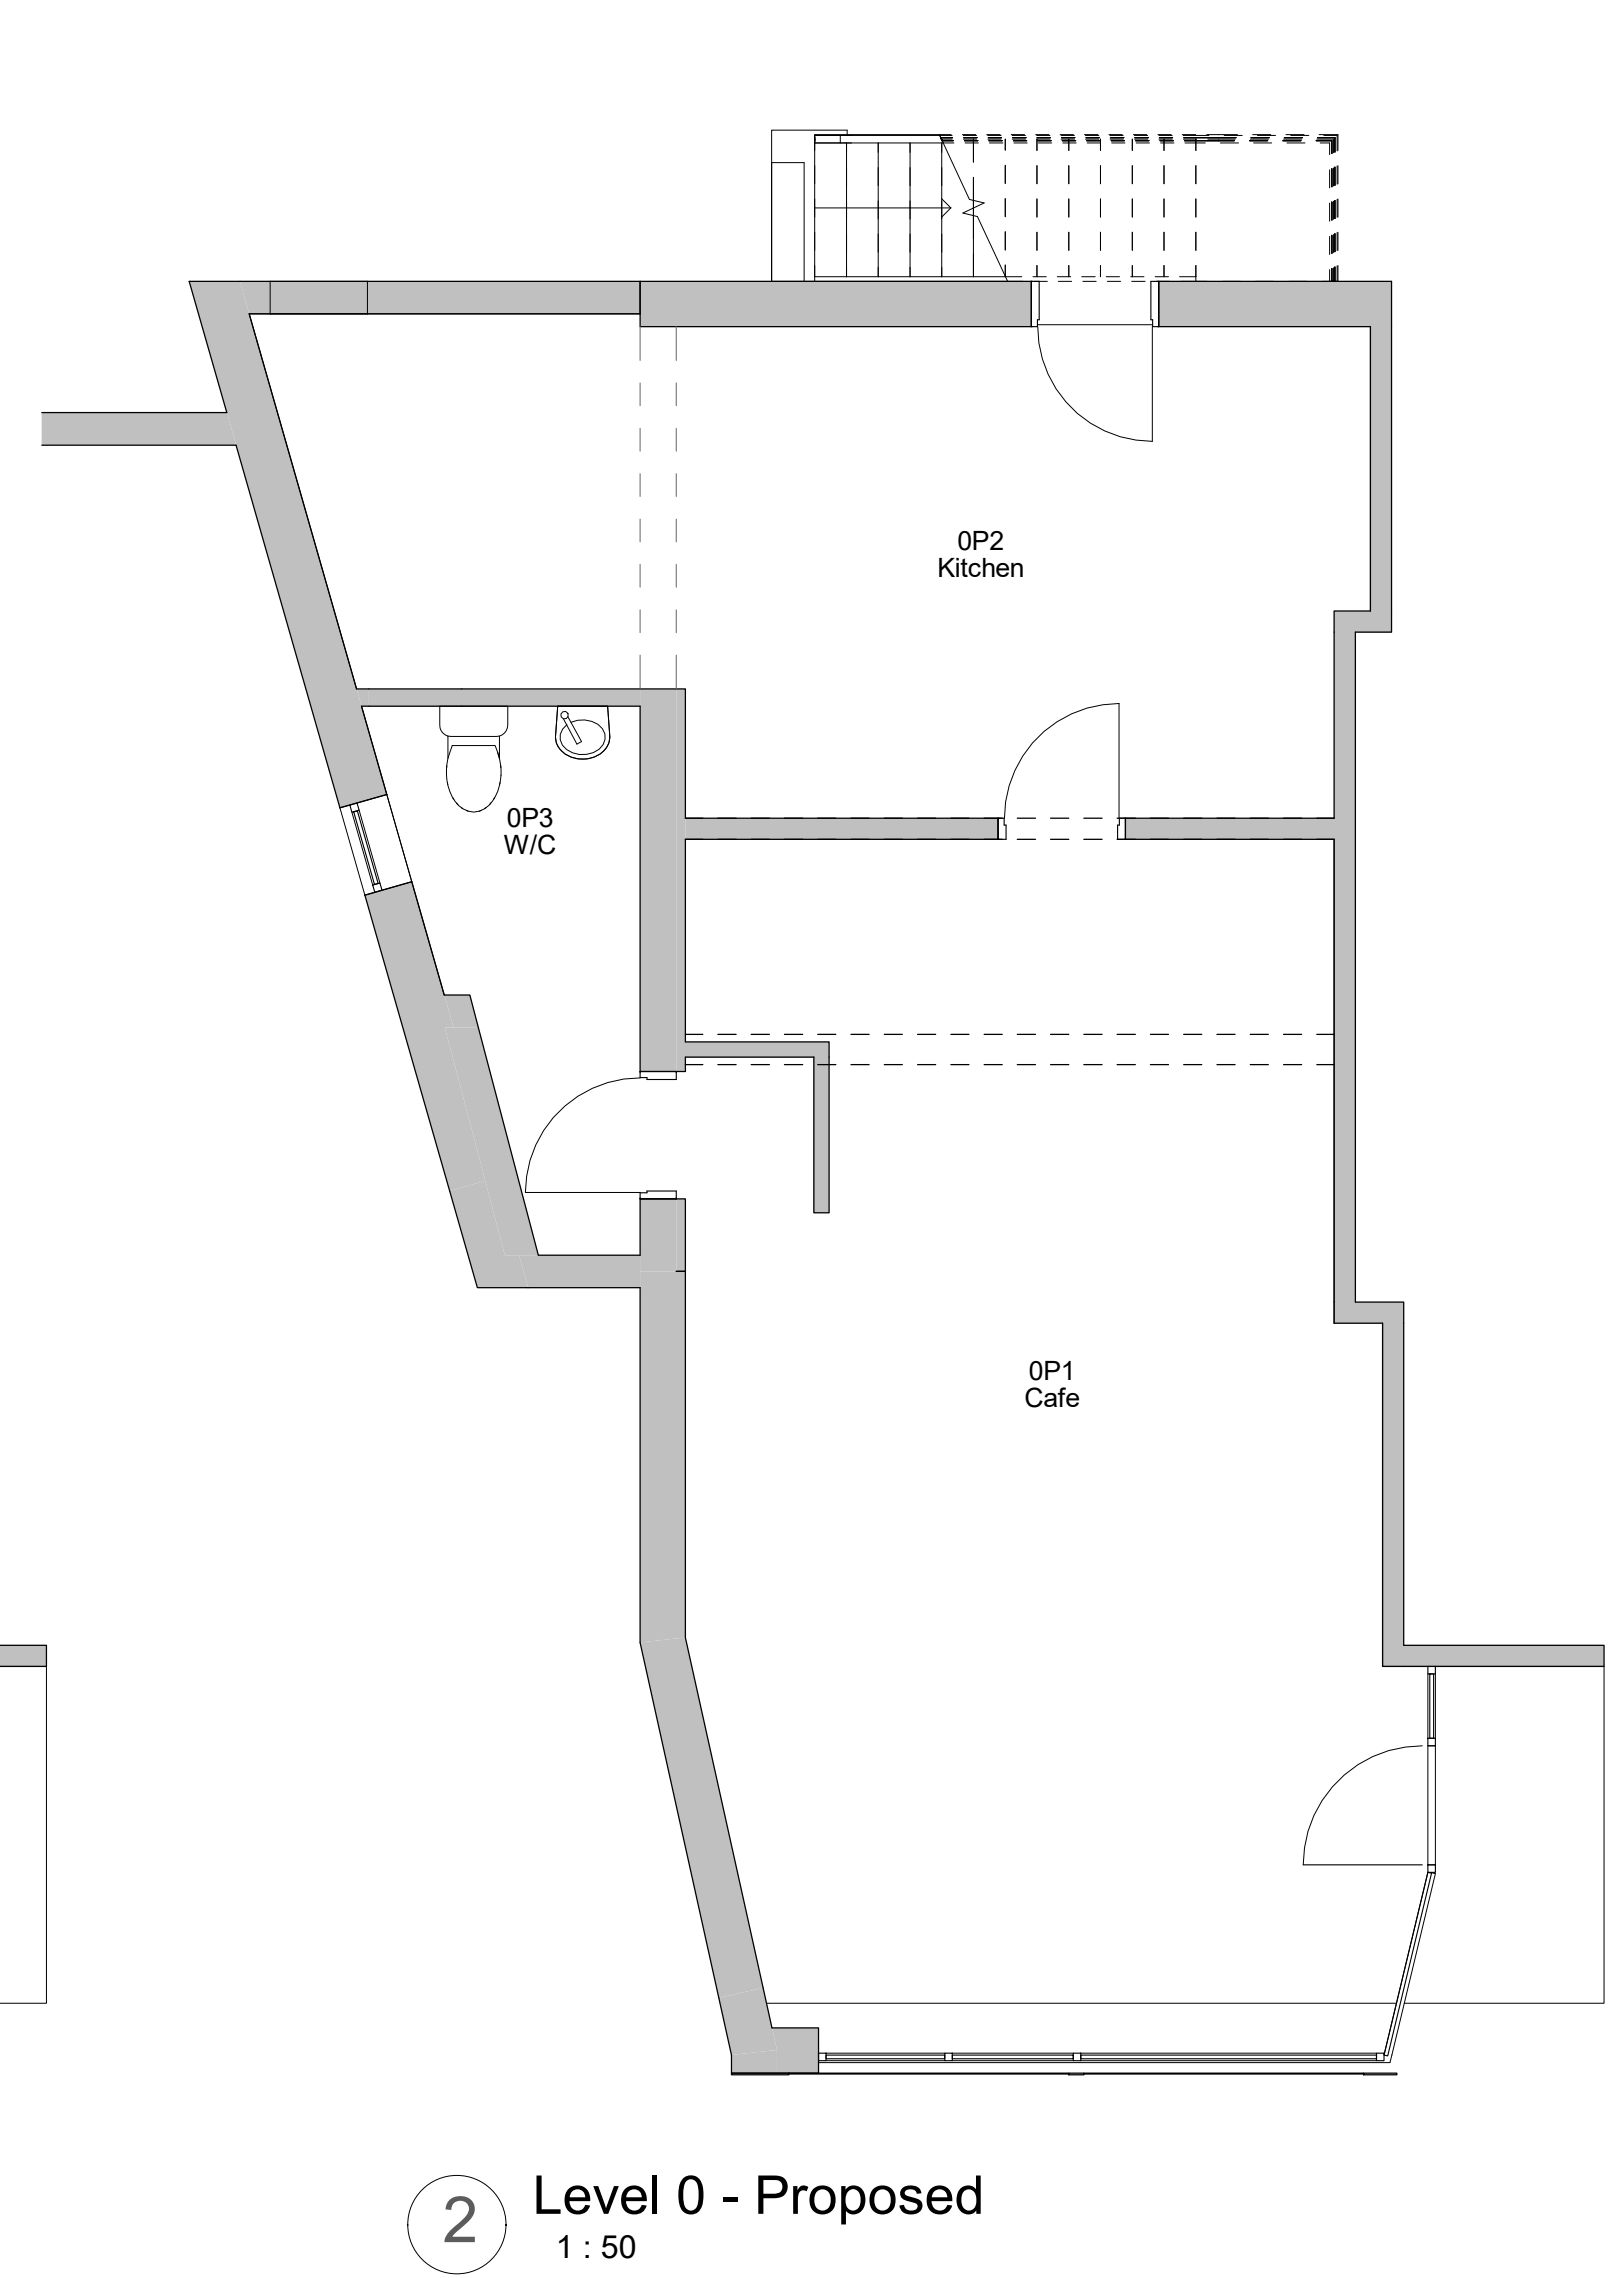
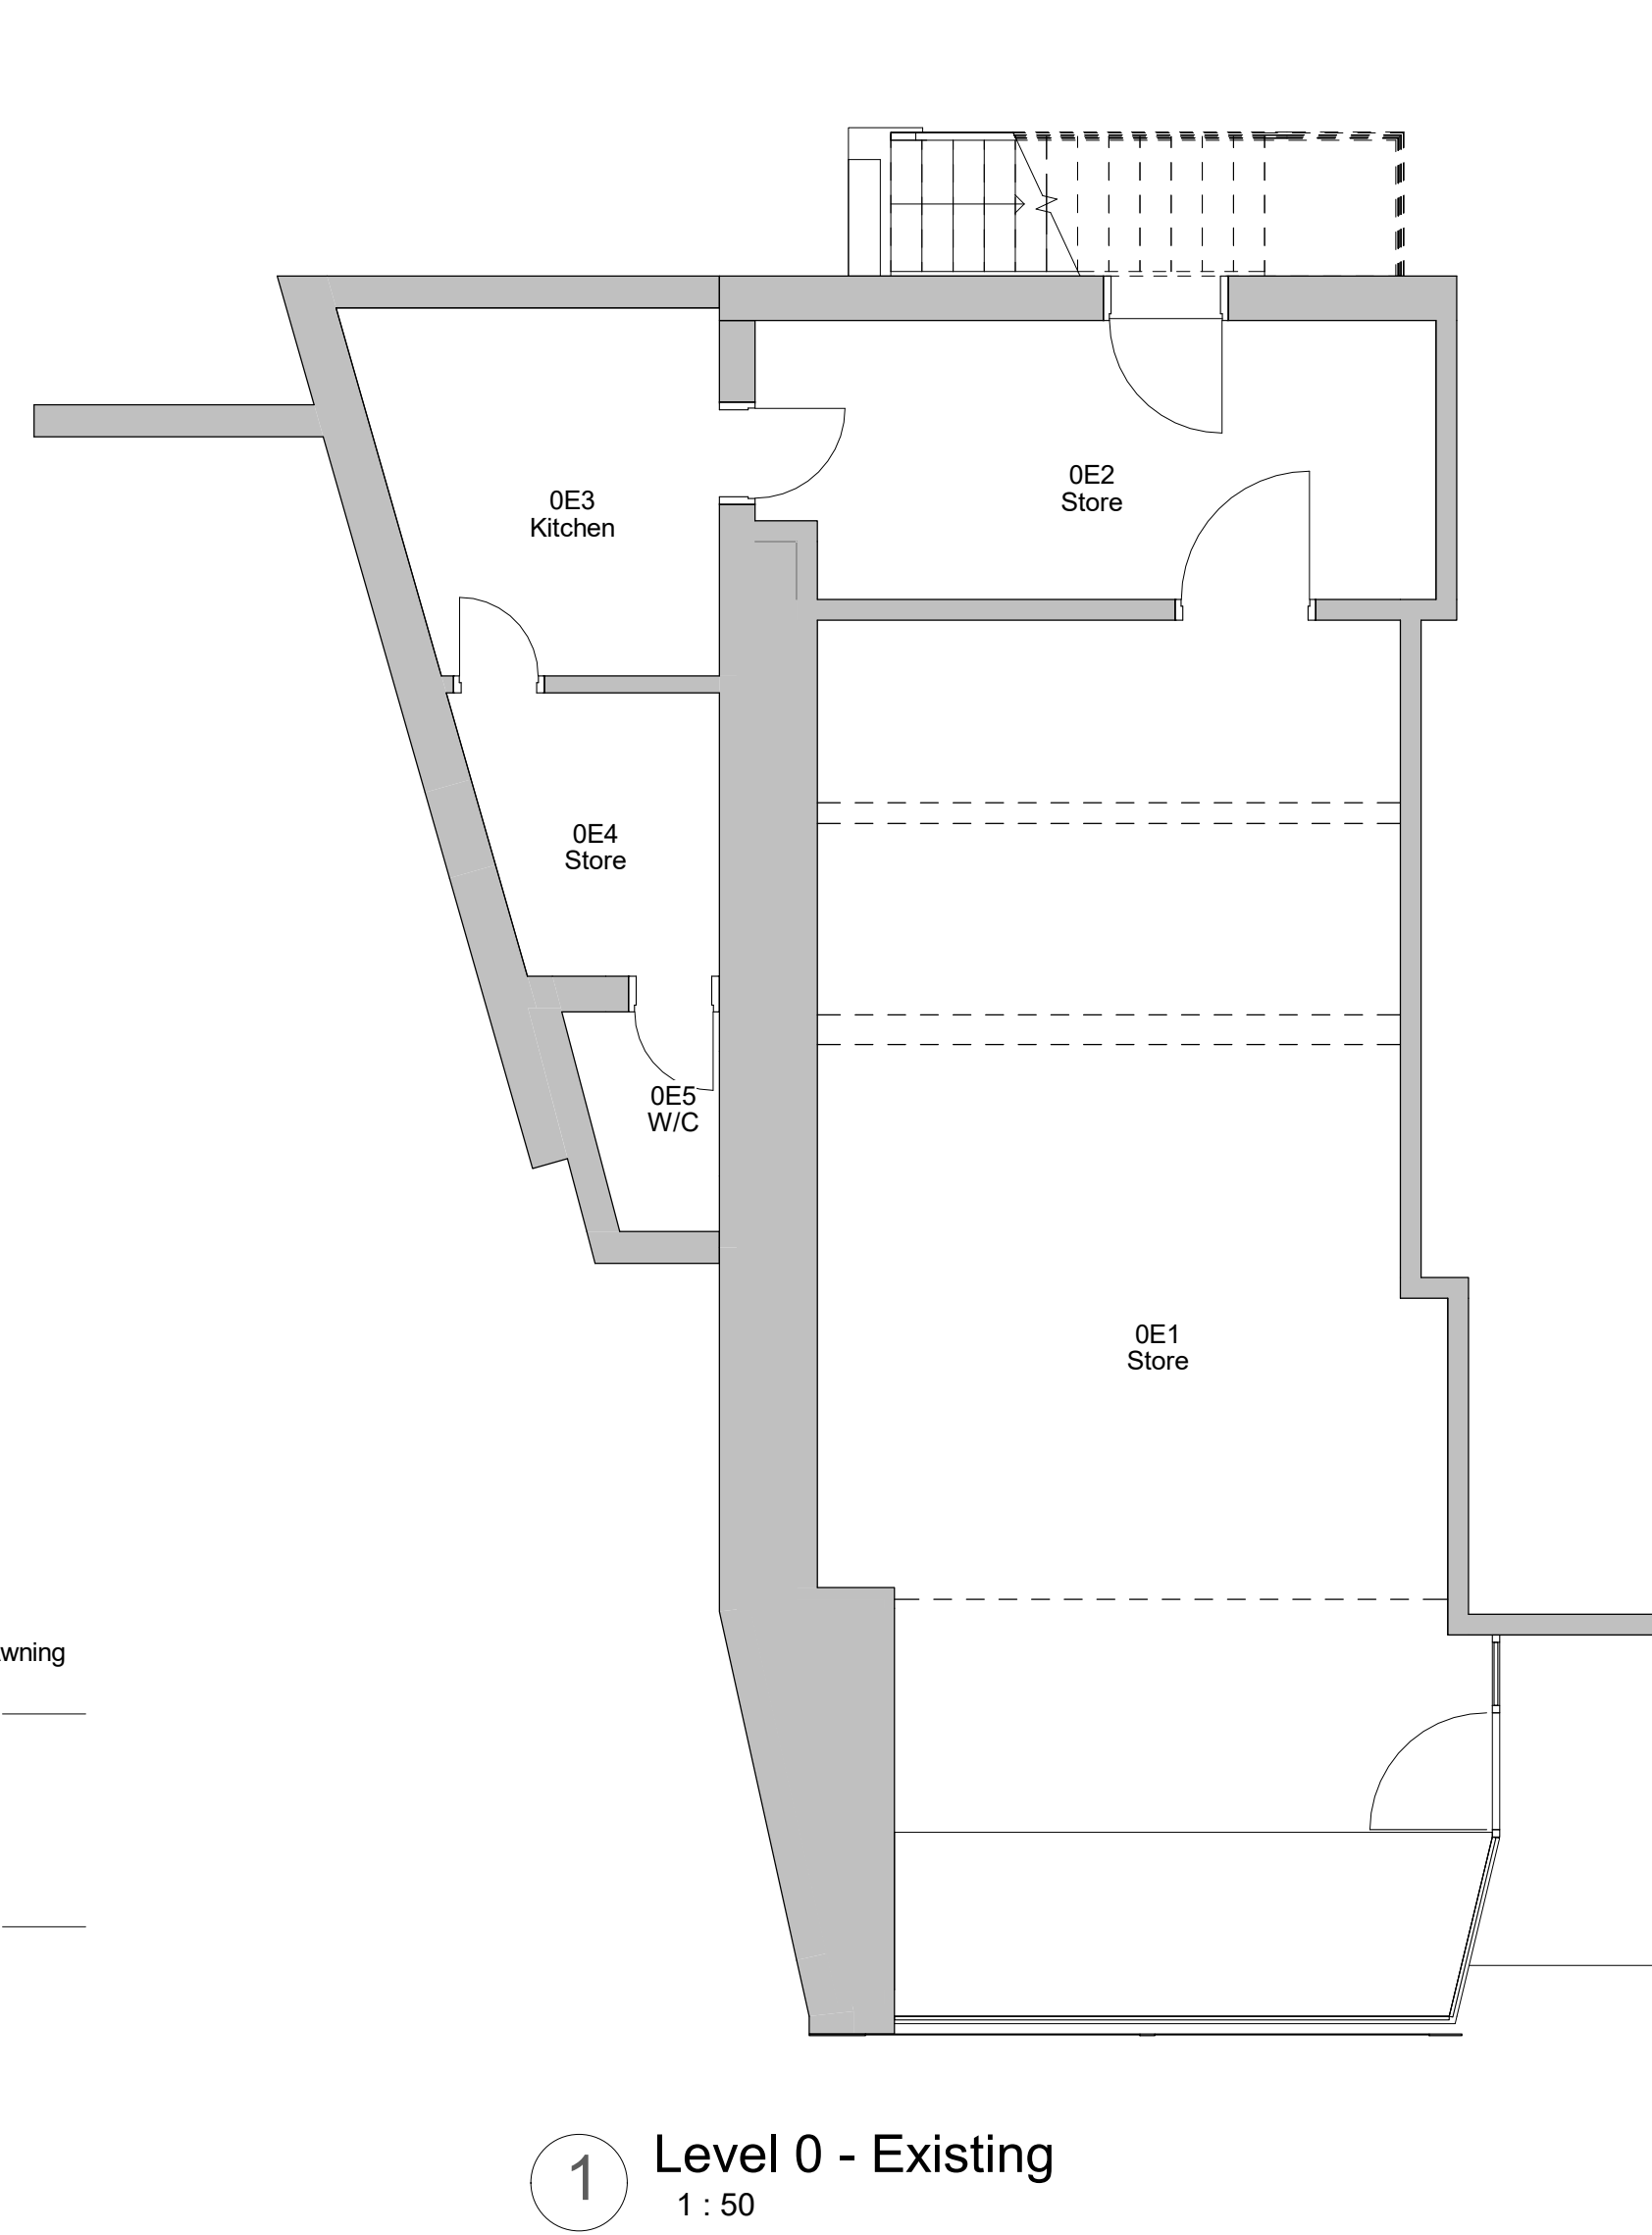
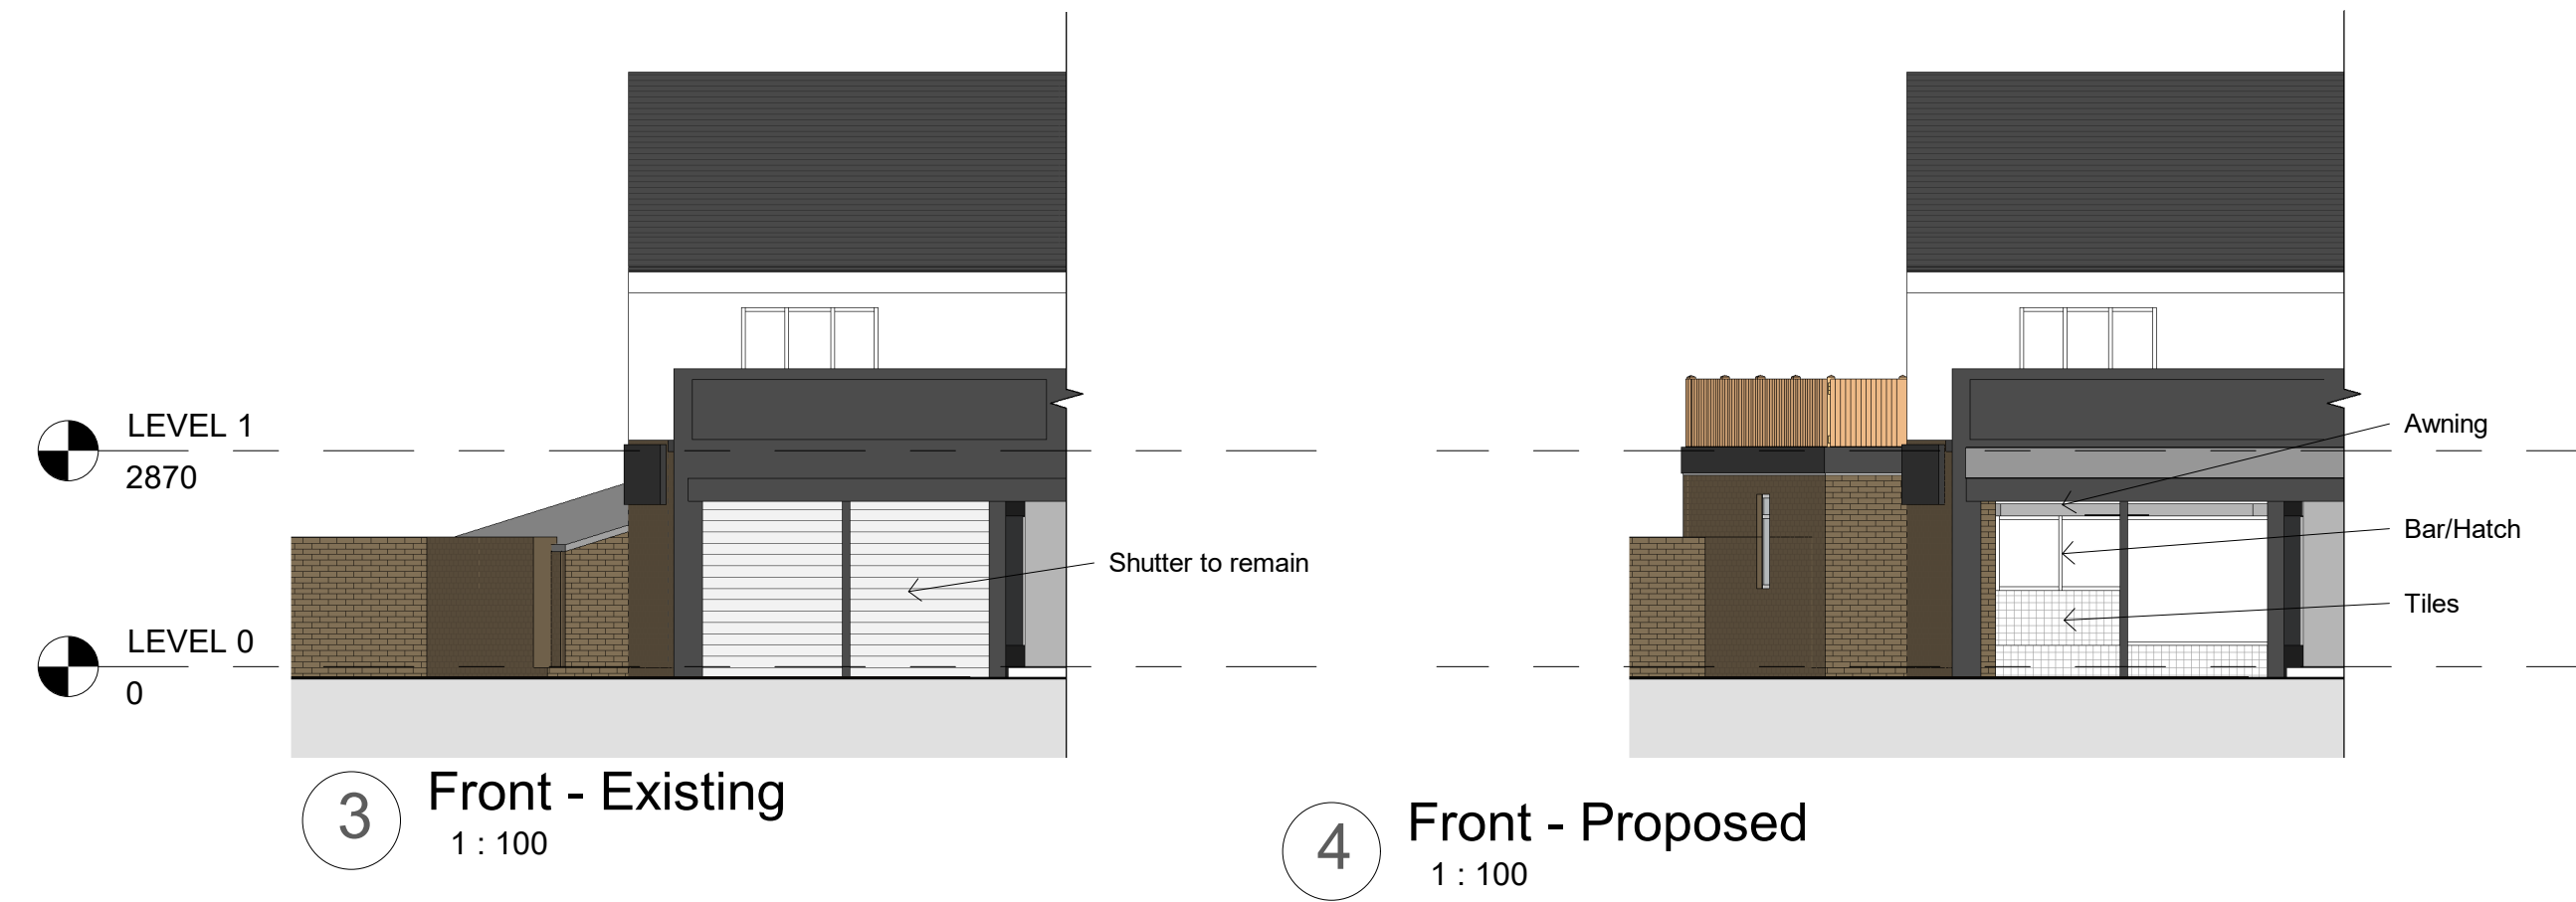


2	Revised Design	10/11/2021
1	Flue	17/09/2021
No.	Description	Date
PROJECT		
425 Bury New Road		
TITLE		
Existing & Proposed Plans and Elevations		
CLIENT		
San San		
STATUS		
DESIGN		
DRAWN BY	DATE	SCALE (@ A1)
TP	02/06/2021	As indicated
PROJECT NUMBER	DRAWING NUMBER	REV
GSS21043.1	002	2
GOLD SKETCH		
S T U D I O S		
www.goldsketch.co.uk info@goldsketch.co.uk 0161 792 9595		
NOTES		
© COPYRIGHT. ALL RIGHTS RESERVED. NOT BE REPRODUCED WITHOUT WRITTEN CONSENT. DRAWING TO BE USED FOR THE SITE ONLY. ALL DIMENSIONS AND LEVELS ARE TO BE ACCORDING TO THE CURRENT LEGISLATION AND LATEST CODES OF PRACTICE AND BRITISH STANDARDS. ALL DIMENSIONS ON THIS DRAWING ARE IN METERS UNLESS OTHERWISE STATED.		