



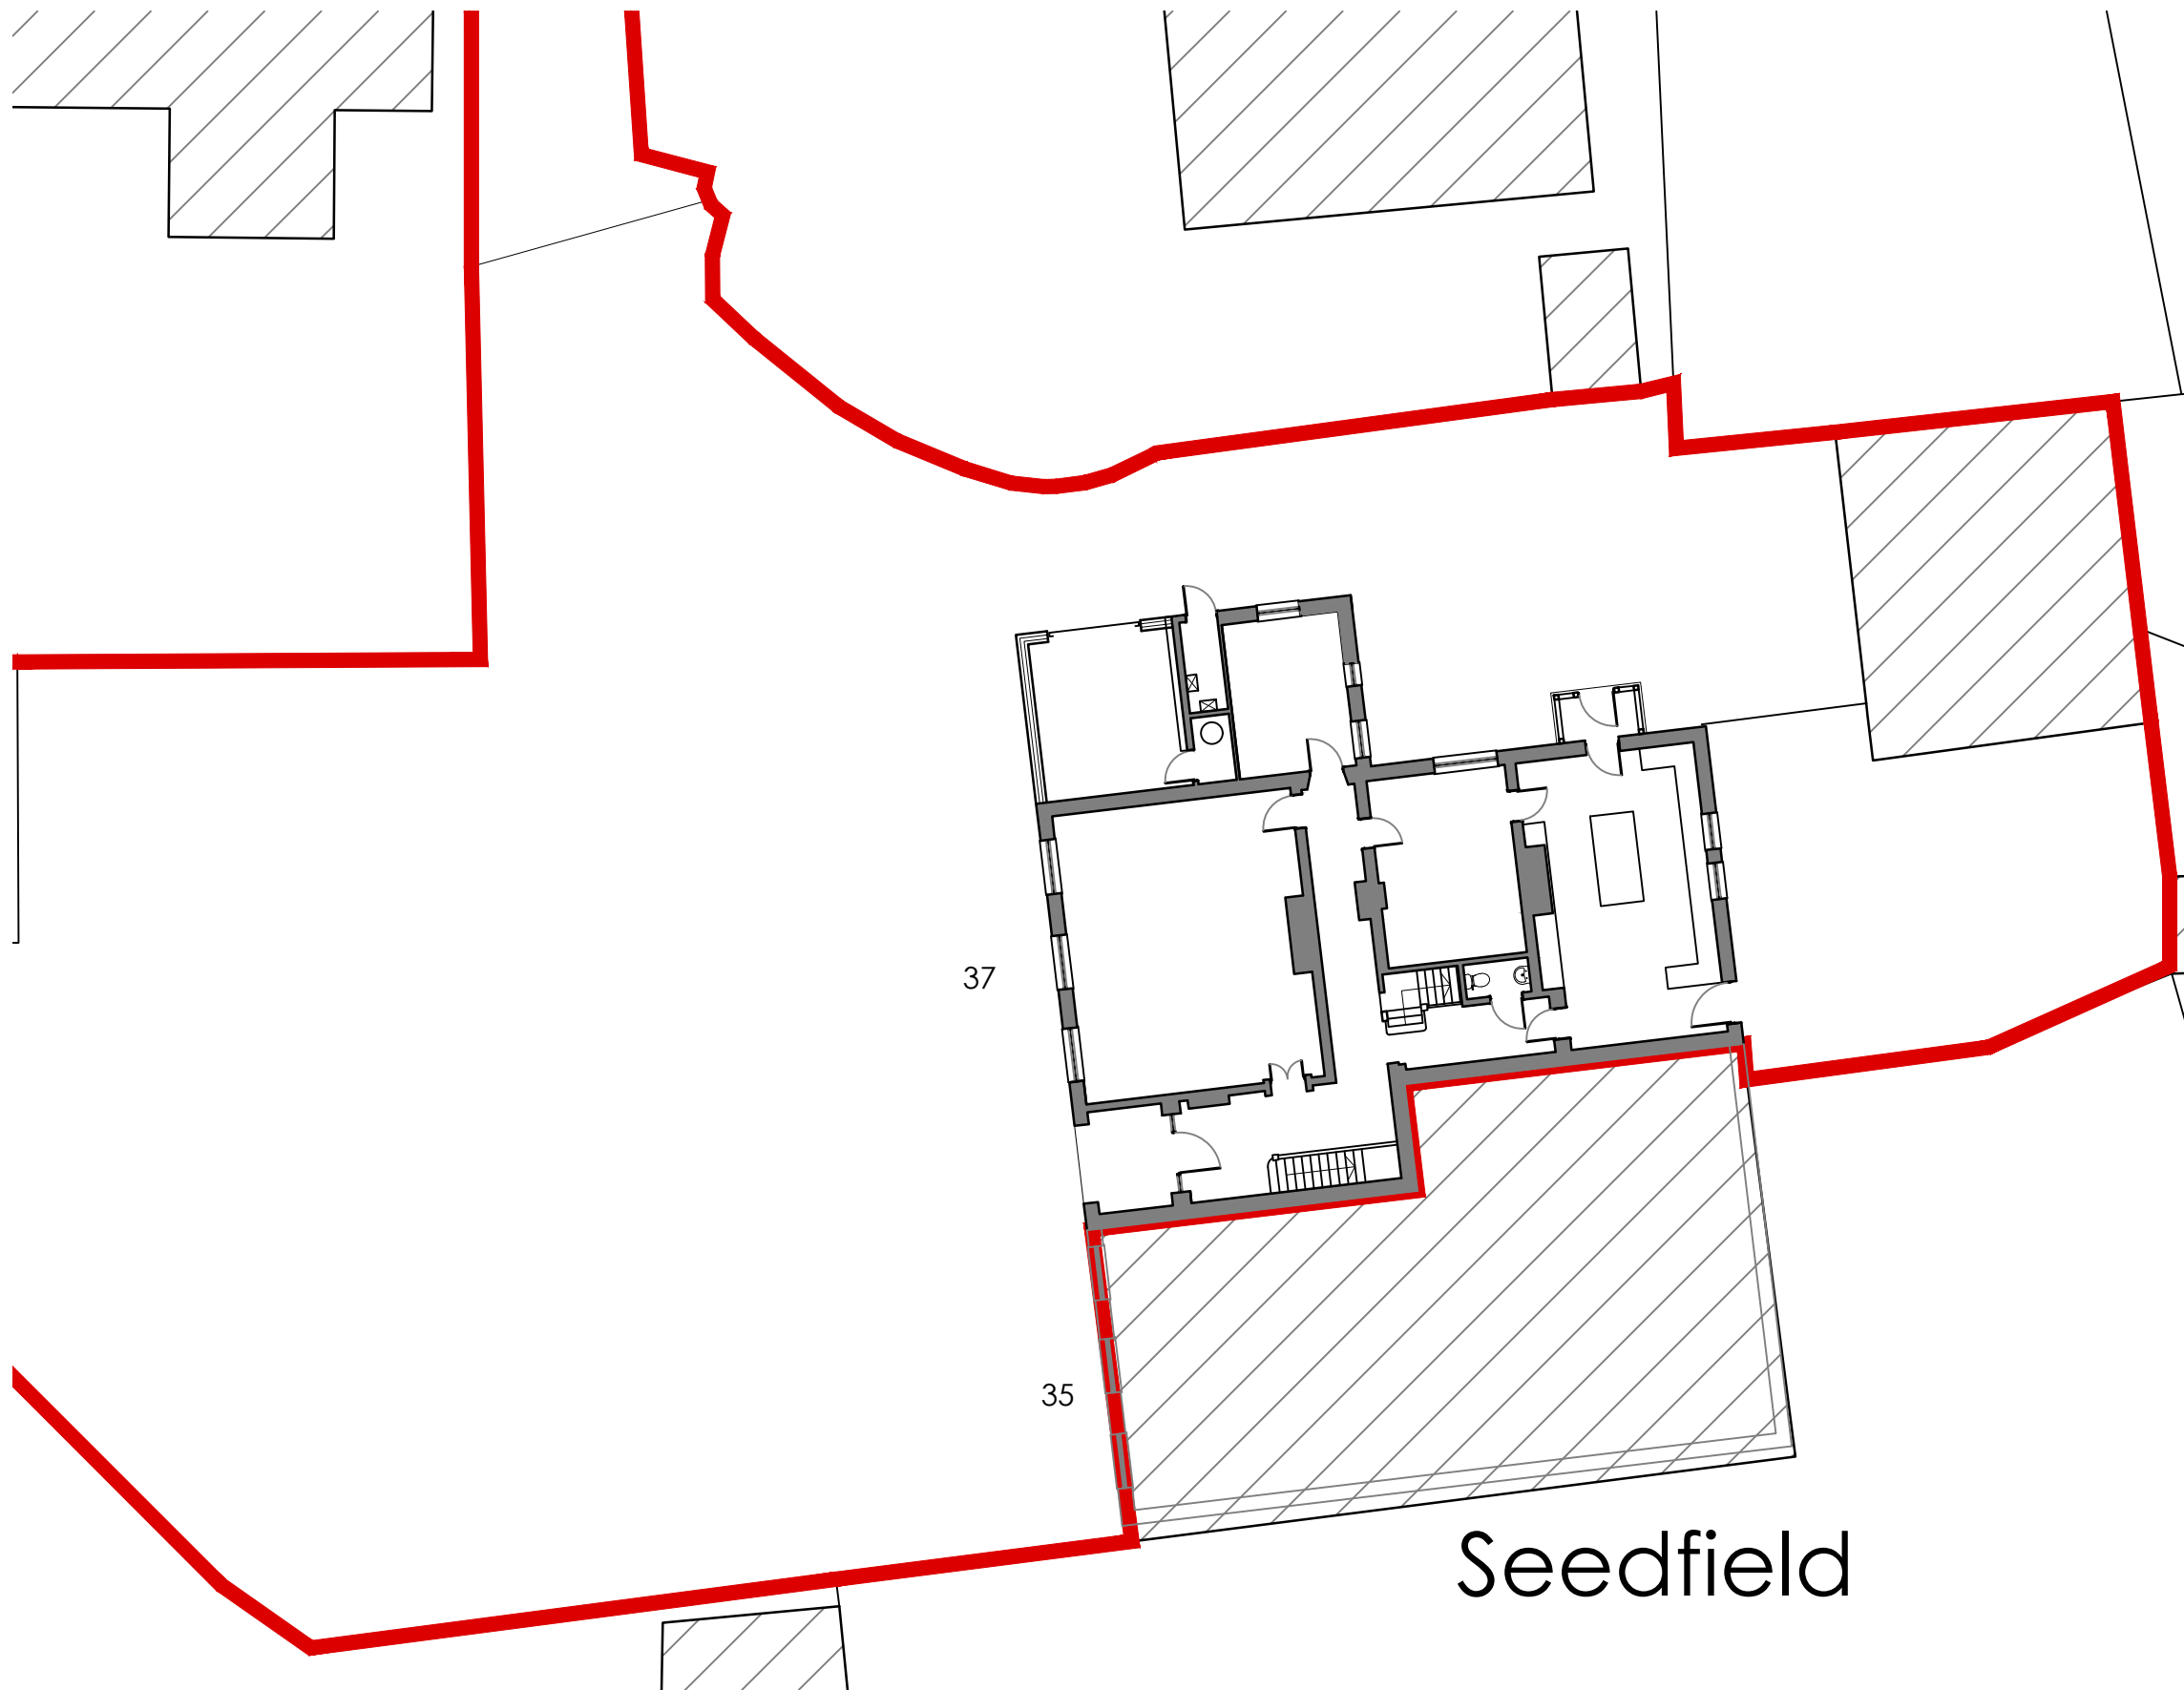

Proposed Block Plan
Scale: 1:200

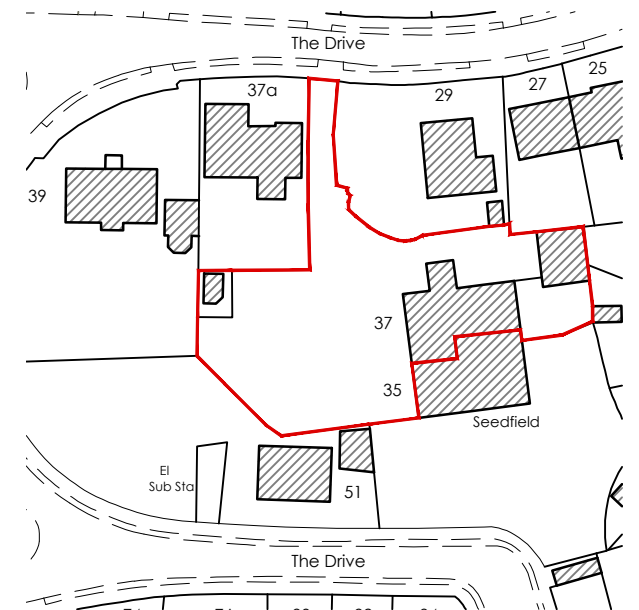

Site Location Plan
Scale: 1:1250

Key

Site Boundary

REV	Notes	Date	By
CRISP architecture Email: studio@crisparchitecture.co.uk Chartered Institute of Architectural Technologists Chartered Practice			
Project:		37 The Drive, Moorside Birtle, Bury, BL9 5DG	
Drawing Title: Proposed Block Plan			
Project No: 2104		File Identifier:2104_72_07	
Drawing No: 72_07		Revision:	
Drawn By: SMH		Checked By:SMH	
Scale: 1:200 @ A3		Date: 26/09/2022	
Purpose of Issue: FEASIBILITY			
Drawing Status: PLANNING			