


Notes: This drawing is the copyright Paddock Johnson Partnership Limited and may not be used without their prior written consent.
Written dimensions to be taken in preference to scaled dimensions.
Due to the inaccuracies of scanning, scanned images should not be scaled.

REV: DATE: DESCRIPTION: BY:

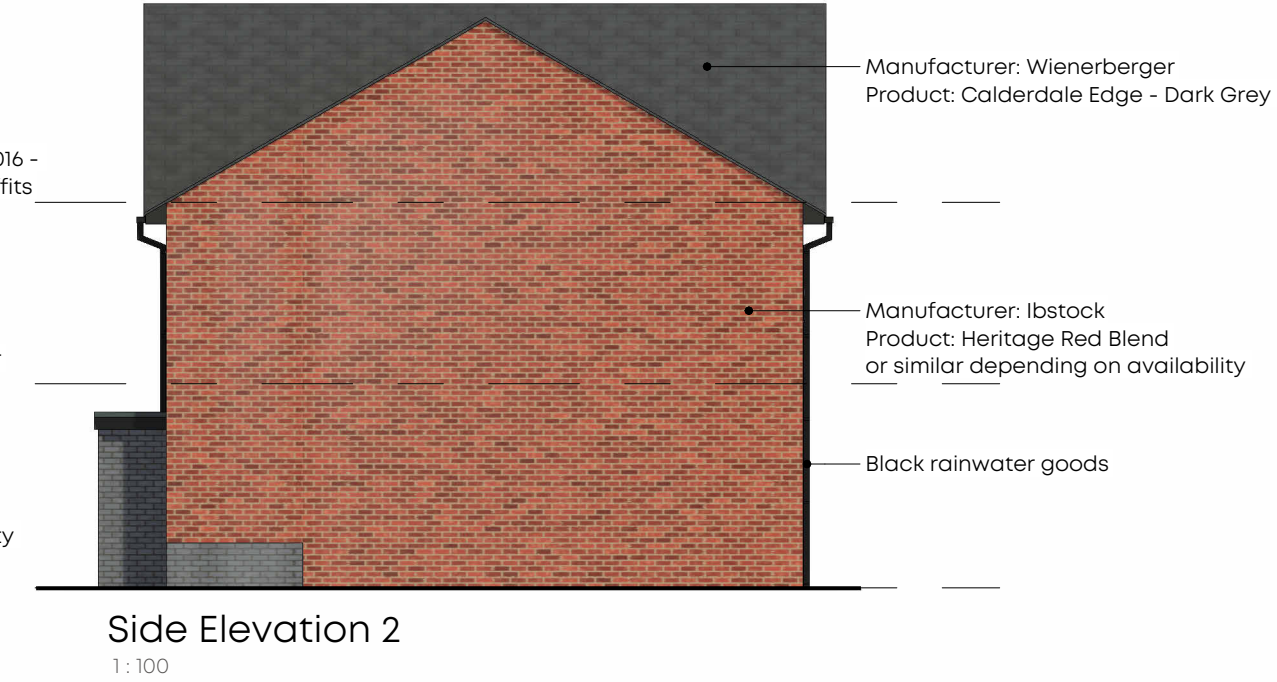

CLIENT:
Onward

PROJECT:
New Residential Development
Victoria Avenue, Wheatfield, Bury

DRAWING TITLE:
House Type A4 - 3B5P Houses - Elevations

DRAWING NUMBER:
21059-PJA-A4-ZZ-DR-A-2105

SCALE: 1 : 100@A3

DATE: 11.3.22

STATUS:
PRELIMINARY

BY: PO

CHECKED: SH

PADDOCK
JOHNSON

Studio 2, The Lyceum,
Bath Street, Port Sunlight,
Merseyside, CH62 4UJ
0151 643 1234
admin@paddockjohnson.com
www.paddockjohnson.com
Paddock Johnson Partnership
Limited. Registered in England
and Wales. No. 06684275