





ELEVATION C

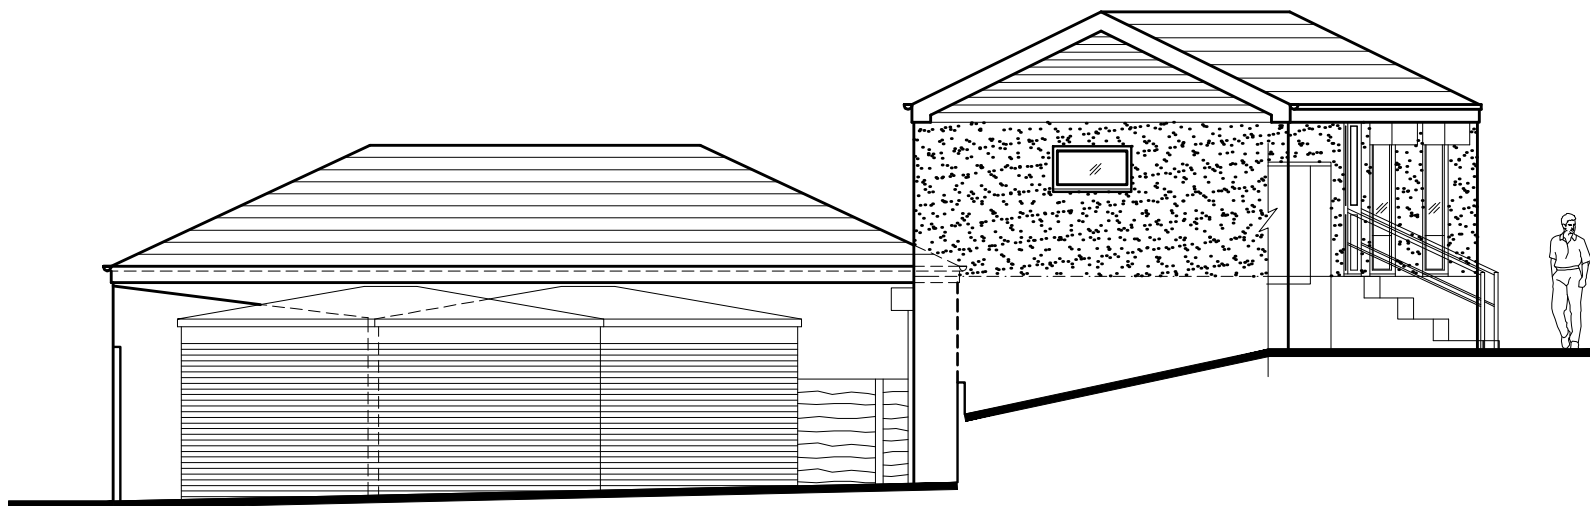

ELEVATION D

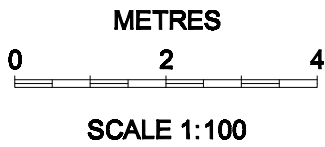

PLANNING

REV	DESCRIPTION	DATE

**BURY GOLF CLUB
UNSWORTH HALL
BLACKFORD BRIDGE
MANCHESTER ROAD
BURY BL9 9TJ**

PROPOSED SWING ROOM
BURY GOLF CLUB
UNSWORTH HALL
BLACKFORD BRIDGE
BURY BL9 9TJ

EXISTING ELEVATIONS C & D

DRAWN S. HINDLEY Feb '22

SCALE 1:100 SHEET 5 A2