
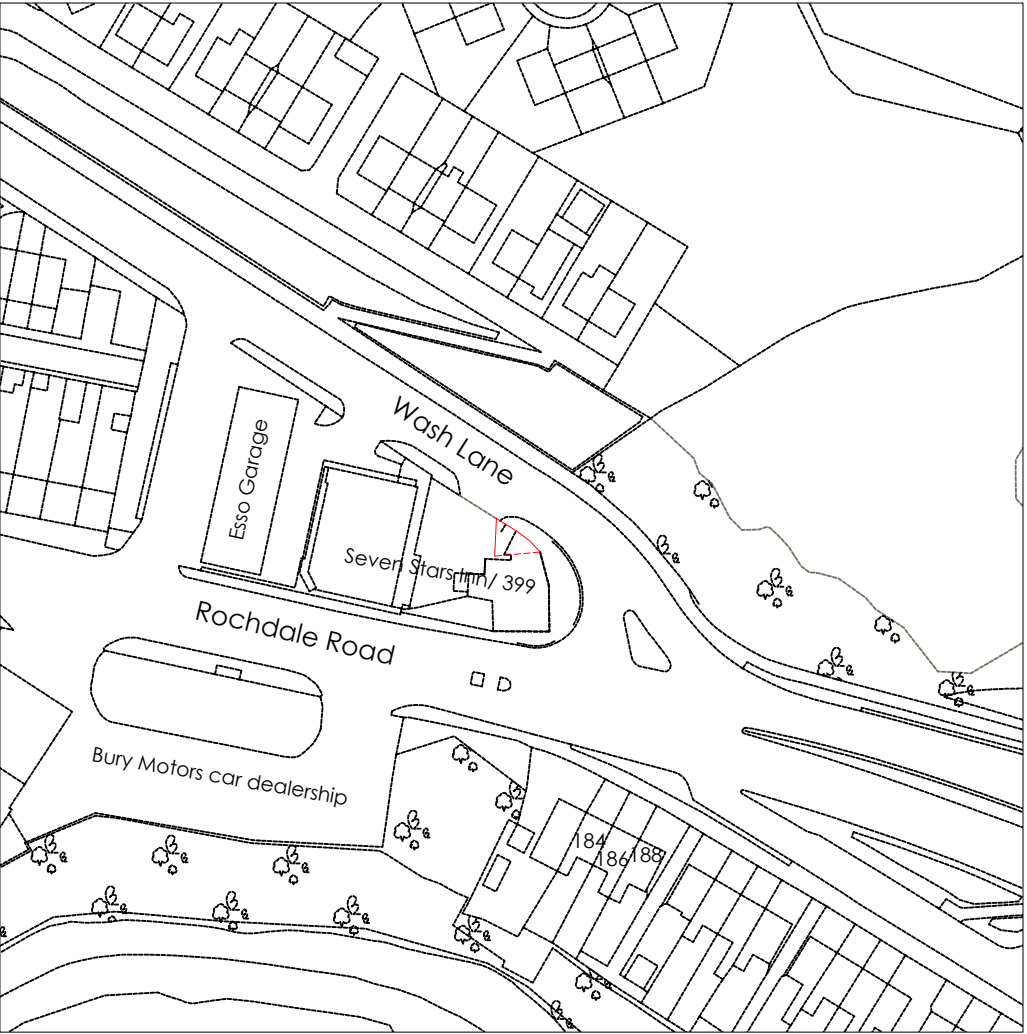


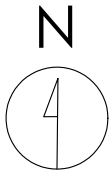

Crown copyright and database rights (2021) OS (100063368)

Title
Site Location Plan

Address
The Seven Stars Hotel, 399 Rochdale Road, Bury, BL9 7DB

Client



Job No. 19826
Issued 15/12/21

Scale
1:1250 @ A3


Key
1. Site Boundary

All information is to be checked on site for accuracy and fit. Only drawings with WD status with the most recent revision are to be used for construction.

0 20m 40m 100m

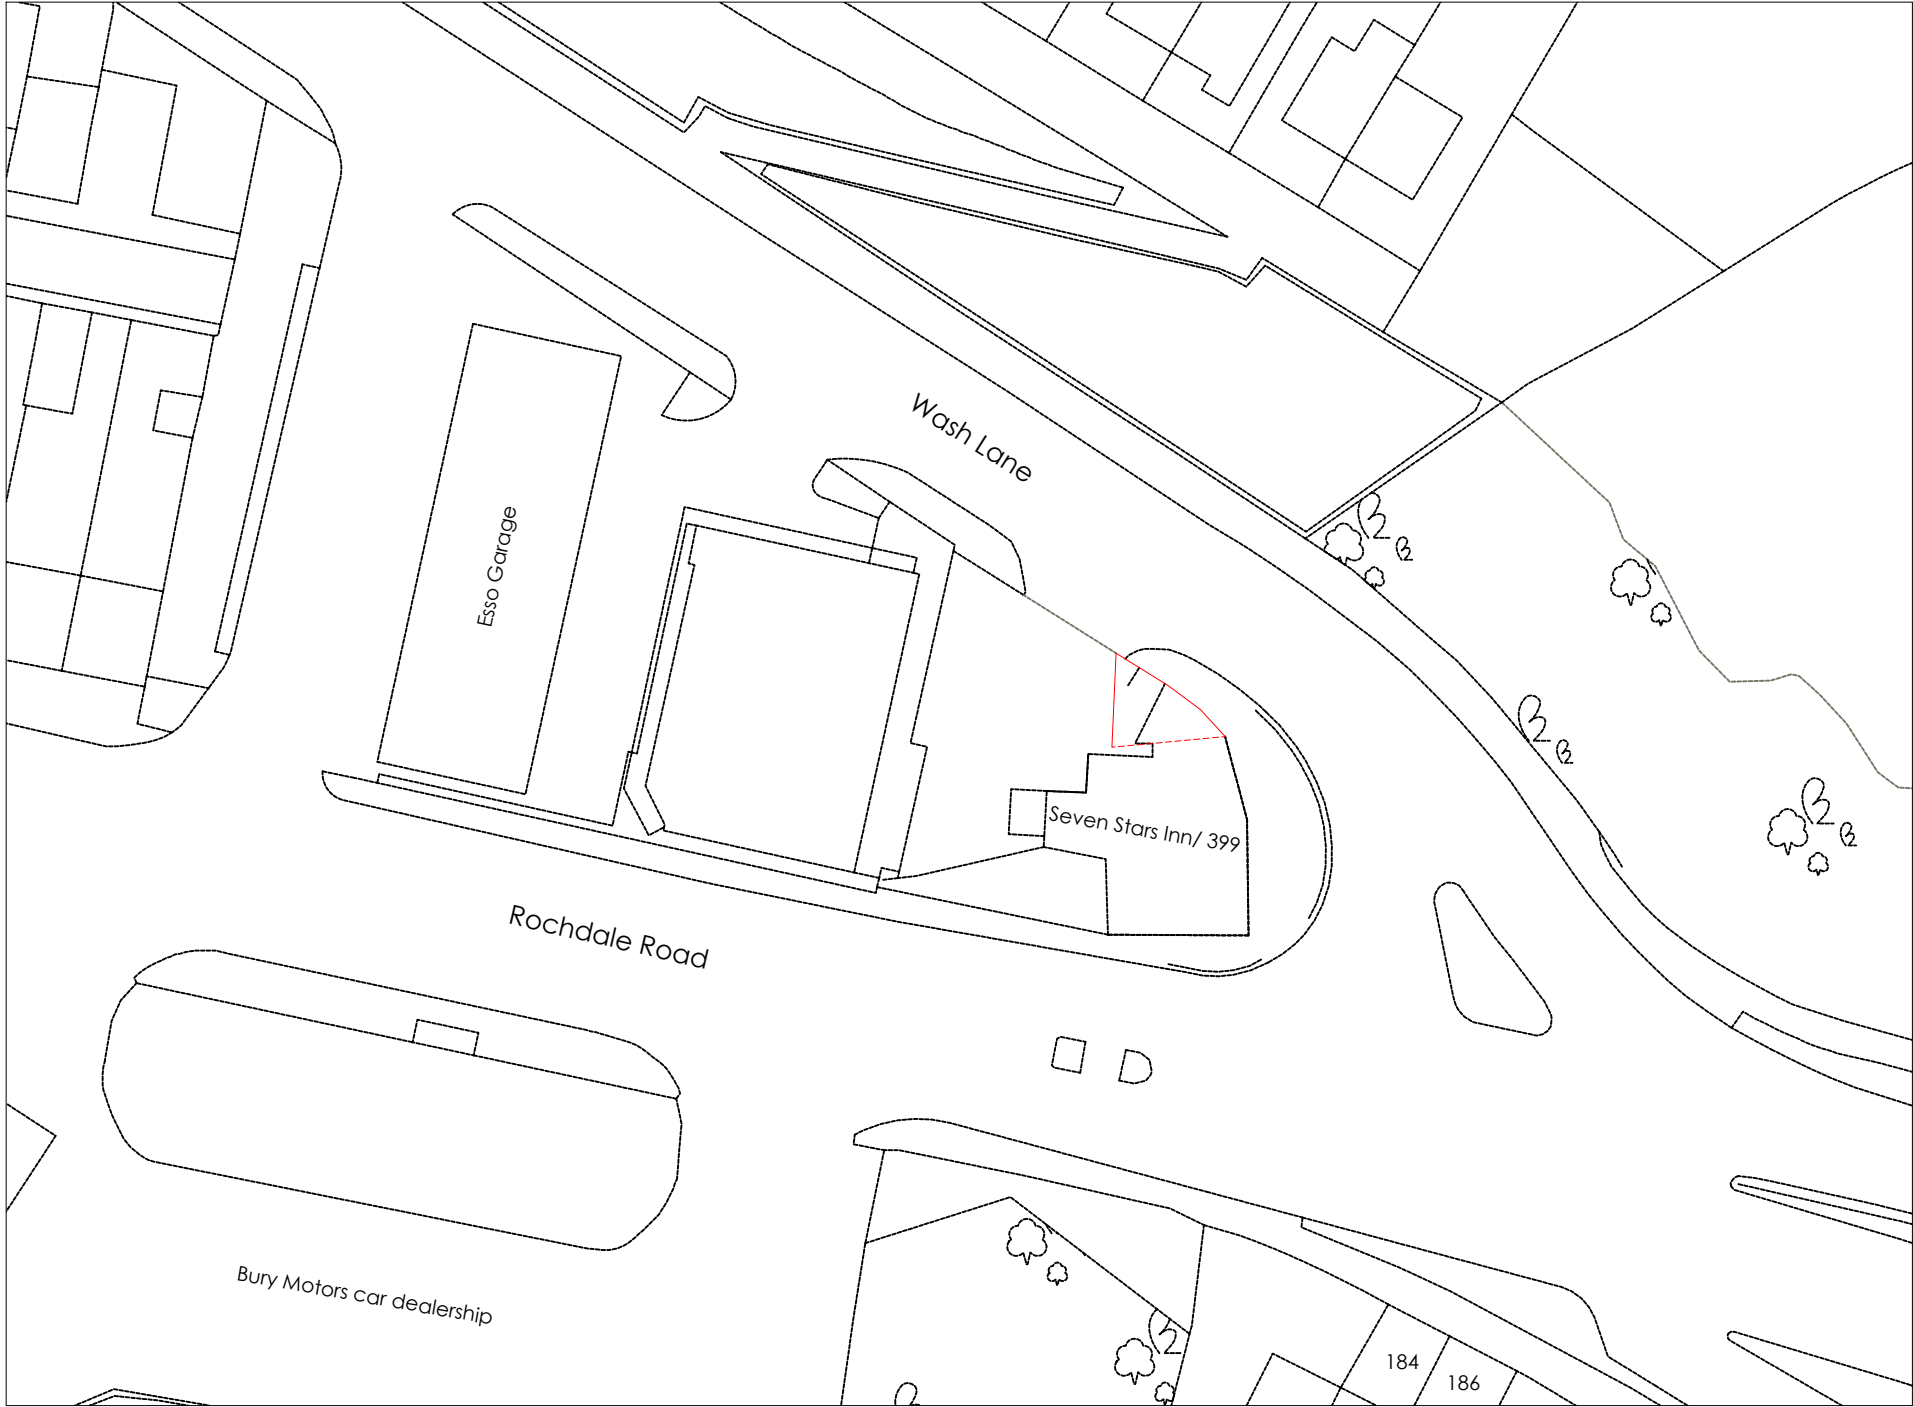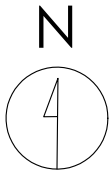

Crown copyright and database rights (2021) OS (100063368)

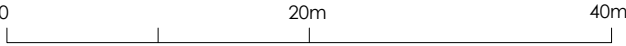

Title
Existing Site Plan

Address
The Seven Stars Hotel, 399 Rochdale Road, Bury, BL9 7DB



Client

Job No. 19826
Issued 15/12/21


Scale
1:500 @ A3

Key
1. Site Boundary

All information is to be checked on site for accuracy and fit. Only drawings with WD status with the most recent revision are to be used for construction.

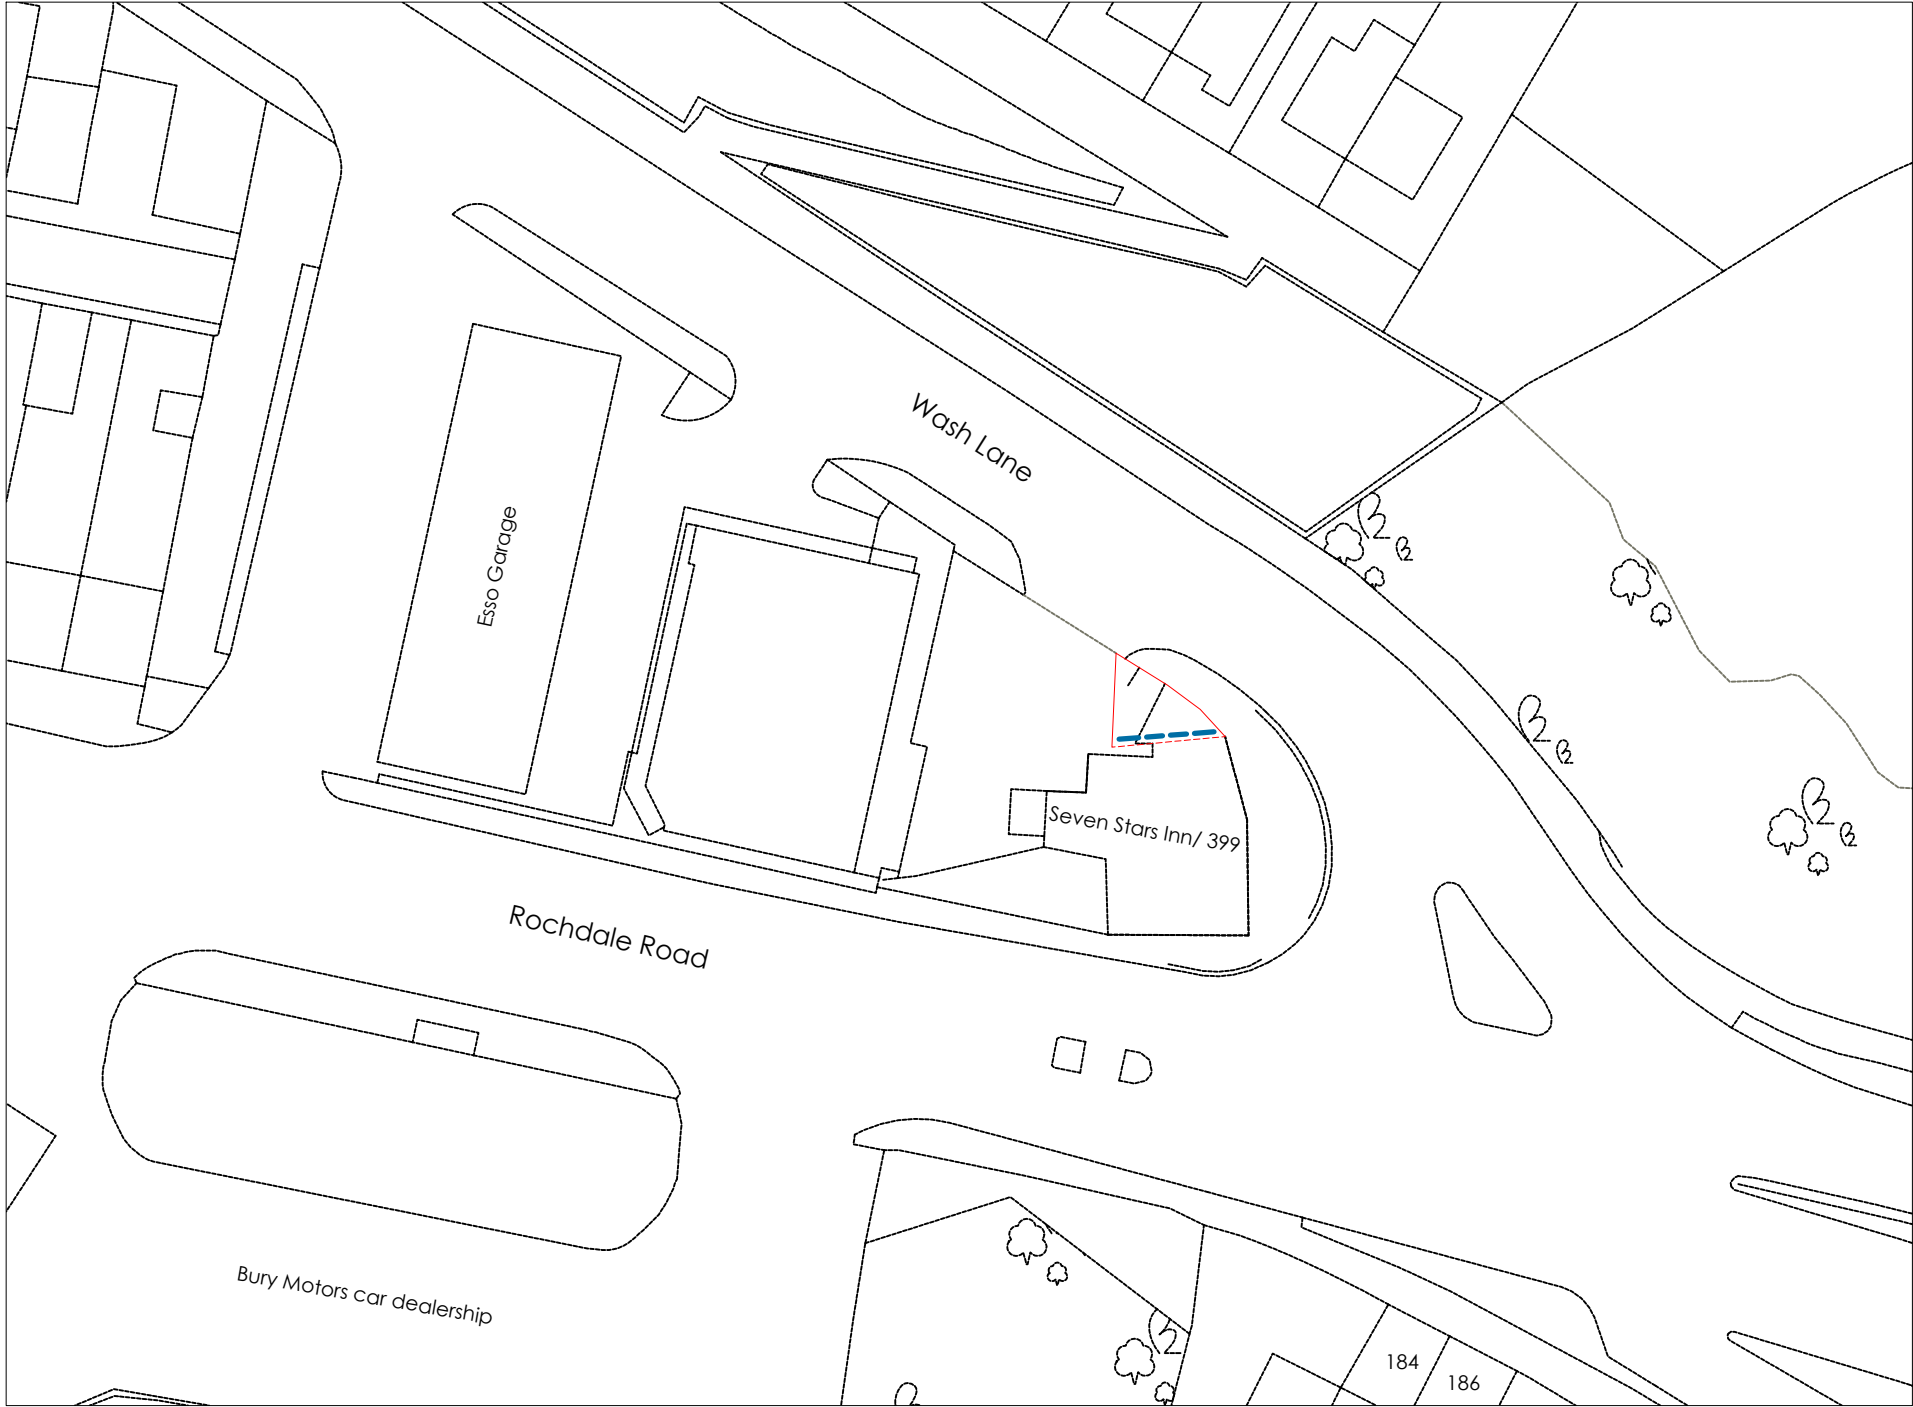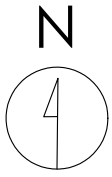

Crown copyright and database rights (2021) OS (100063368)

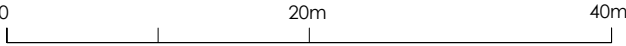

Title
Proposed Site Plan

Address
The Seven Stars Hotel, 399 Rochdale Road, Bury, BL9 7DB

Client


Job No. 19826
Issued 15/12/21

Scale
1:500 @ A3

Key

1.	Site Boundary
2.	Proposed Media Screen

All information is to be checked on site for accuracy and fit. Only drawings with WD status with the most recent revision are to be used for construction.

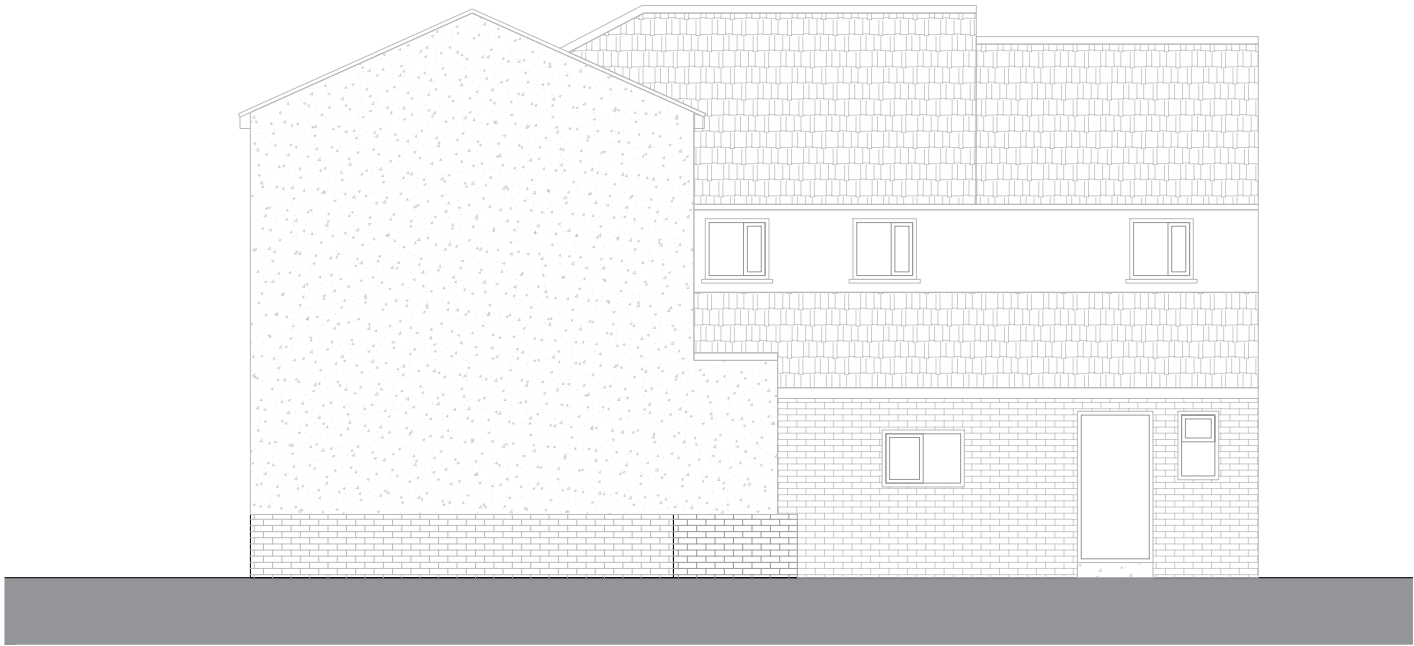


Front




Side

Existing

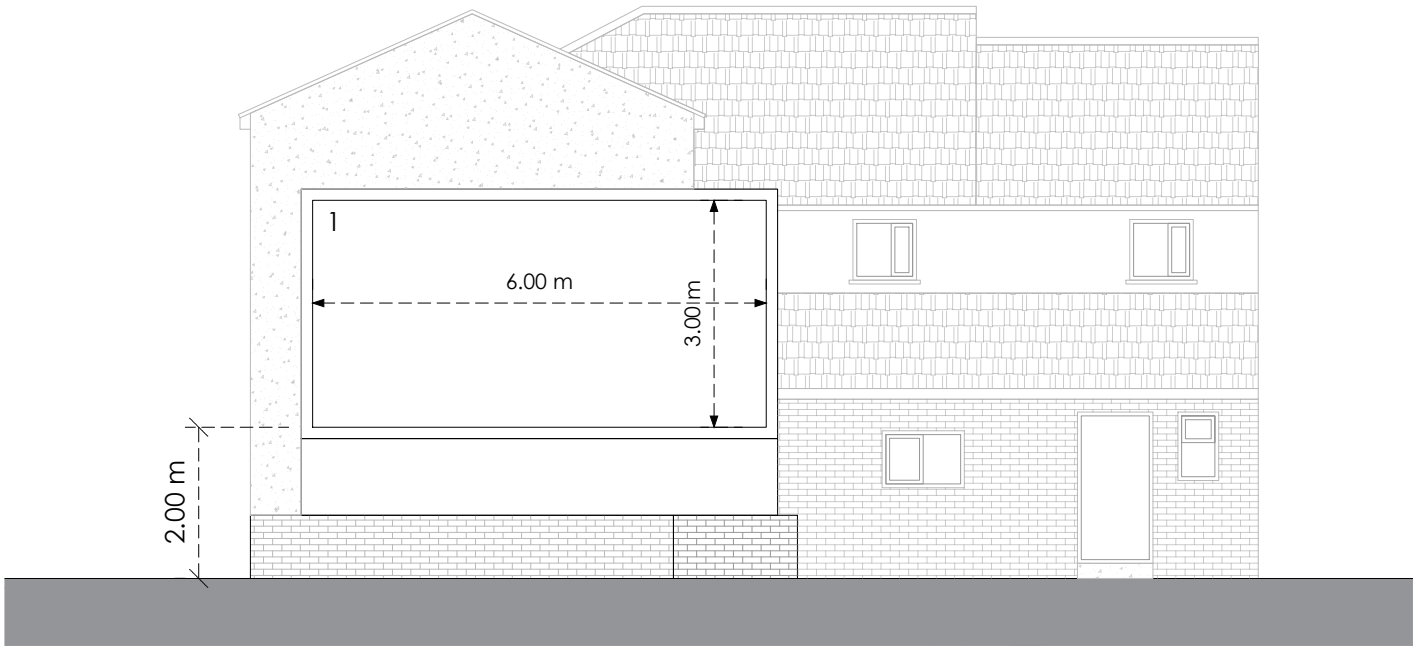

Front

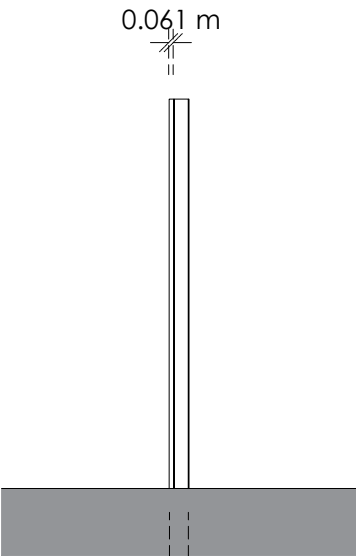

Side

Proposed

0 4m 8m

Title
Existing and Proposed Elevations

Address
The Seven Stars Hotel, 399 Rochdale
Road, Bury, BL9 7DB

Client

Job No.
19826

Issued
15/12/21

Scale
1:100 @ A3

Key
1. Proposed Media Screen

All information is to be checked on
site for accuracy and fit. Only
drawings with WD status with the
most recent revision are to be used
for construction.