
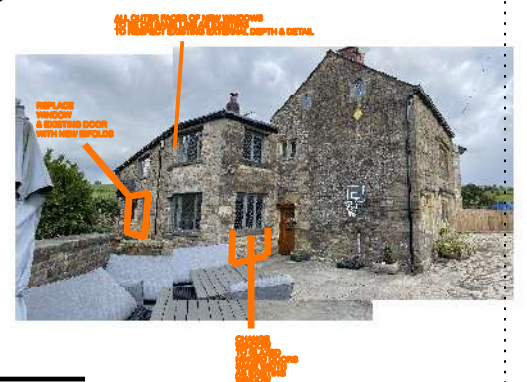


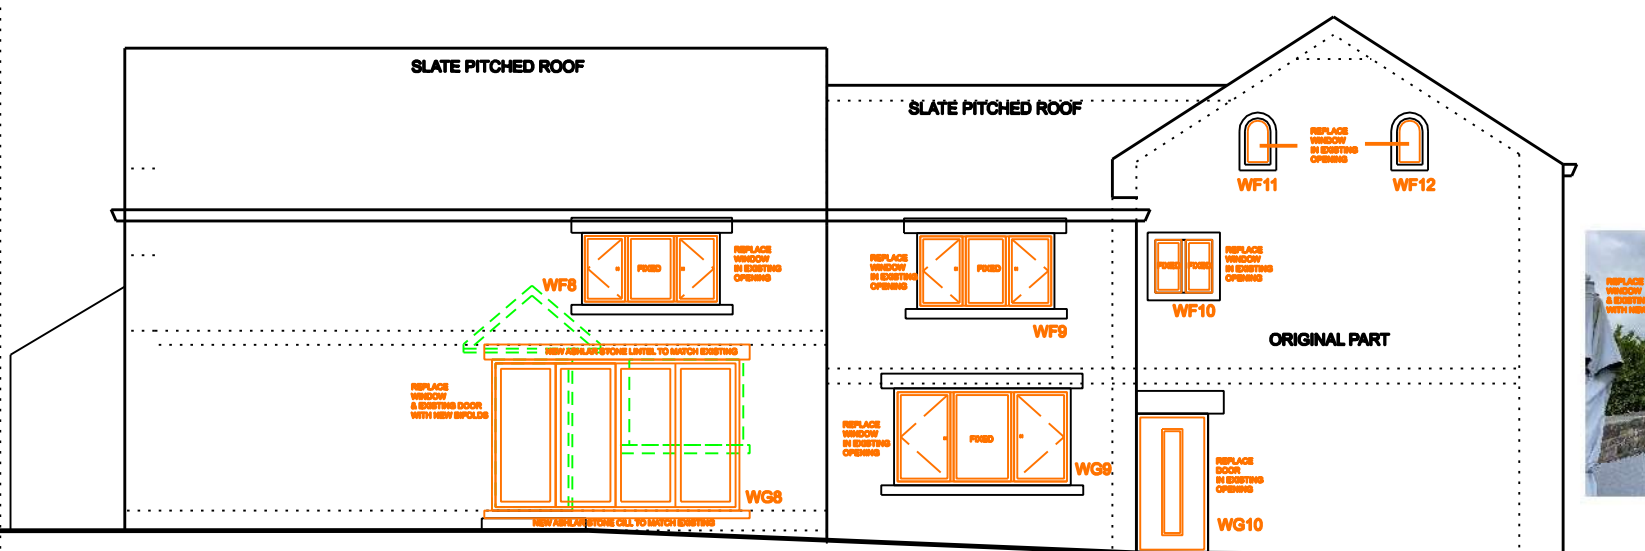

4. PROPOSED ELEVATIONS