
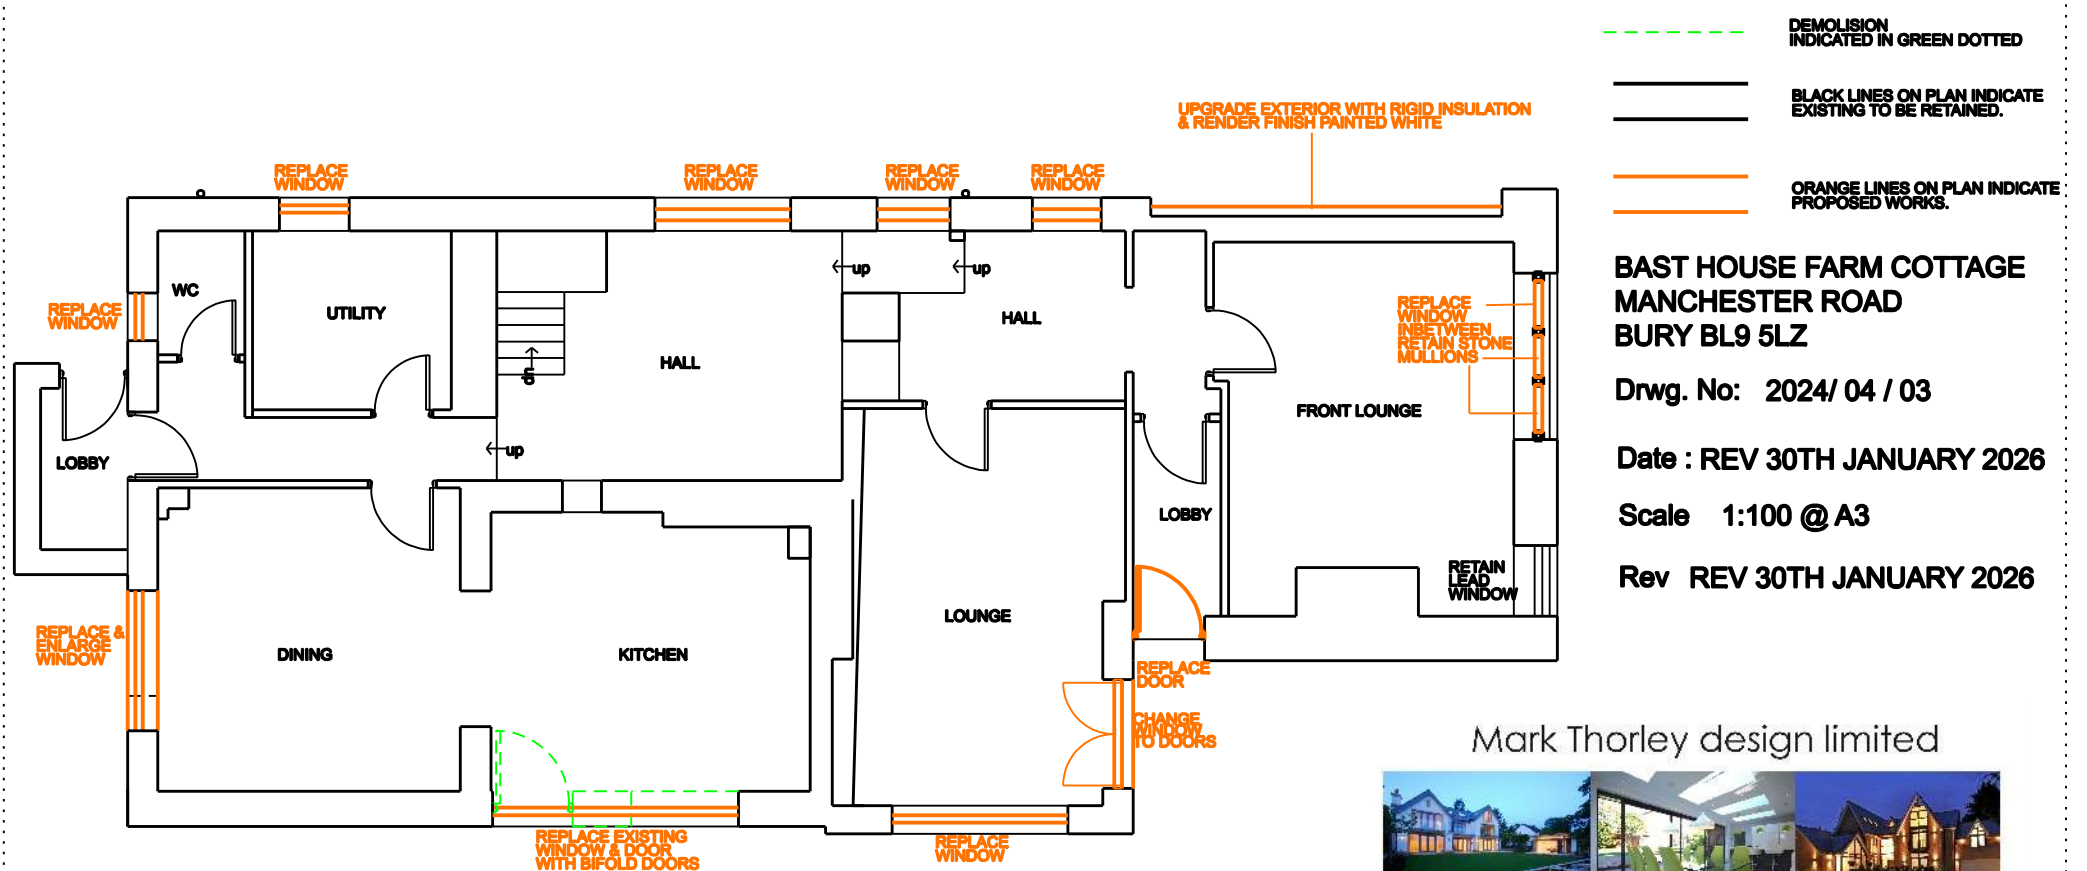


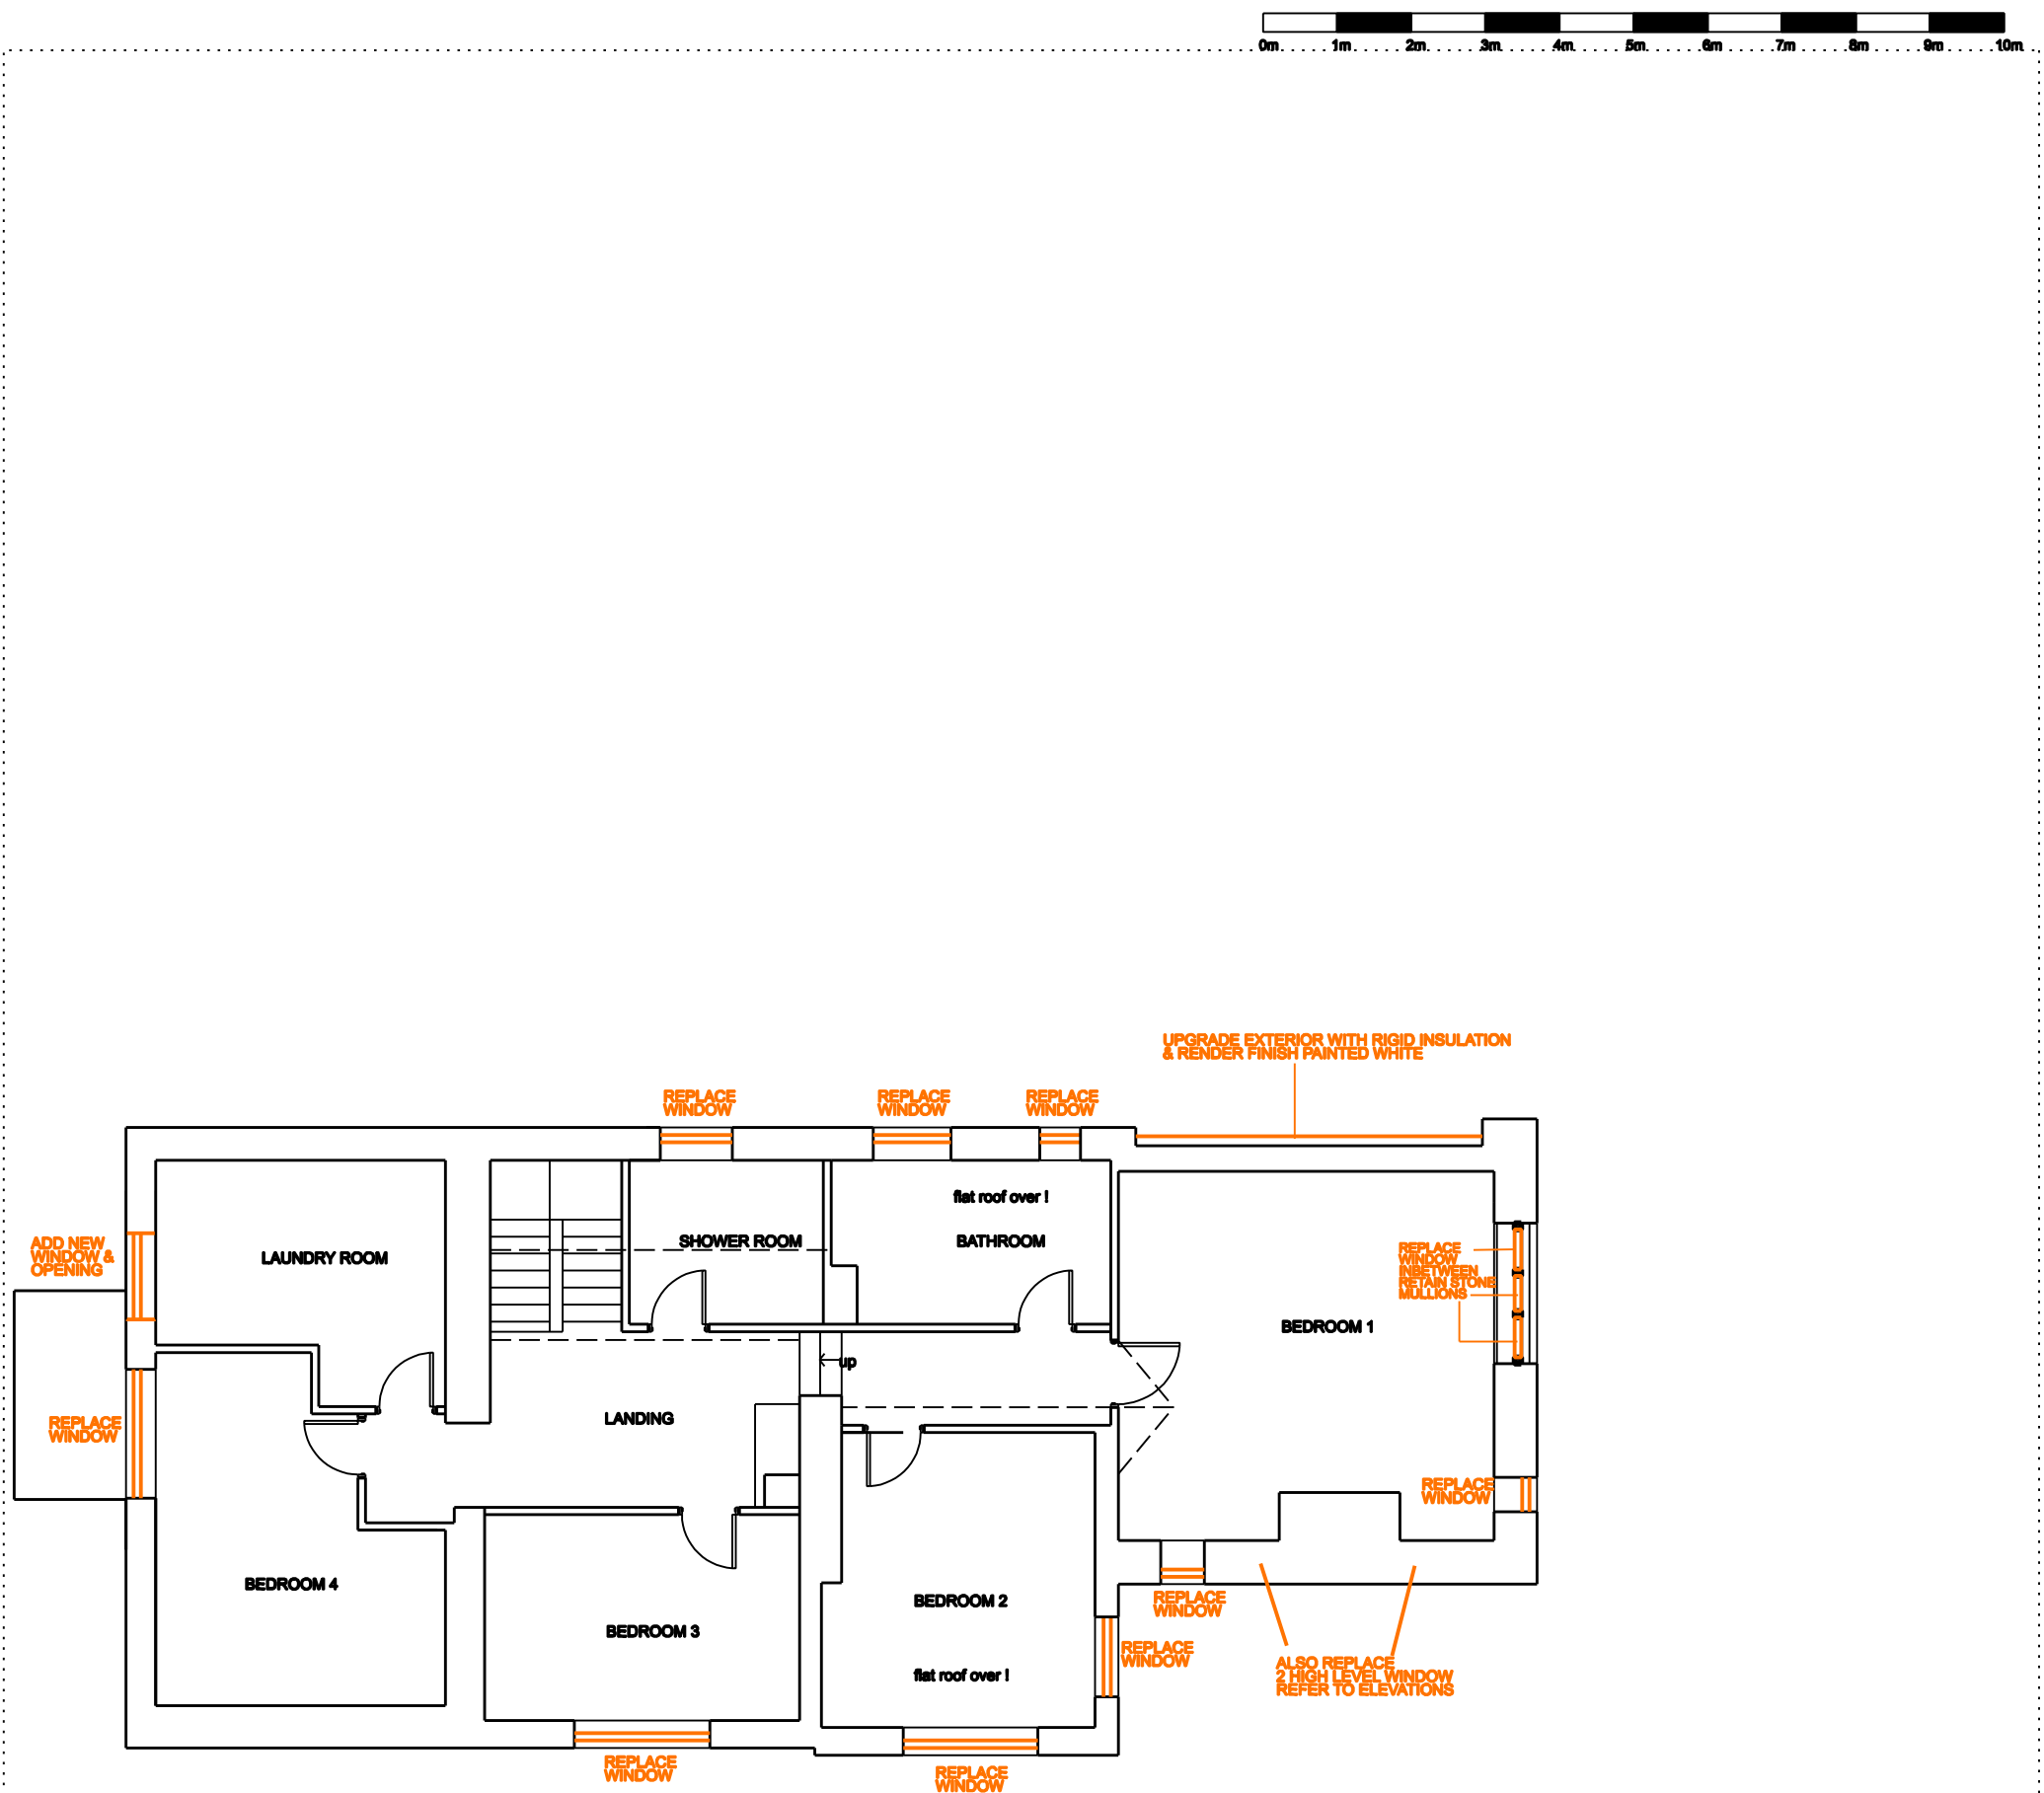

PROPOSED FIRST FLOOR PLAN

PROPOSED GROUND FLOOR PLAN

3 PROPOSED PLANS

Mark Thorley design limited



Mark Thorley MCIAT, MSAI, MFPWS

Chartered Architectural Technologist, Party wall surveyor & Architectural illustrator...

Mobile : 07986 453541
email : mark@mark-thorley.com
website www.markthorleydesign.com