



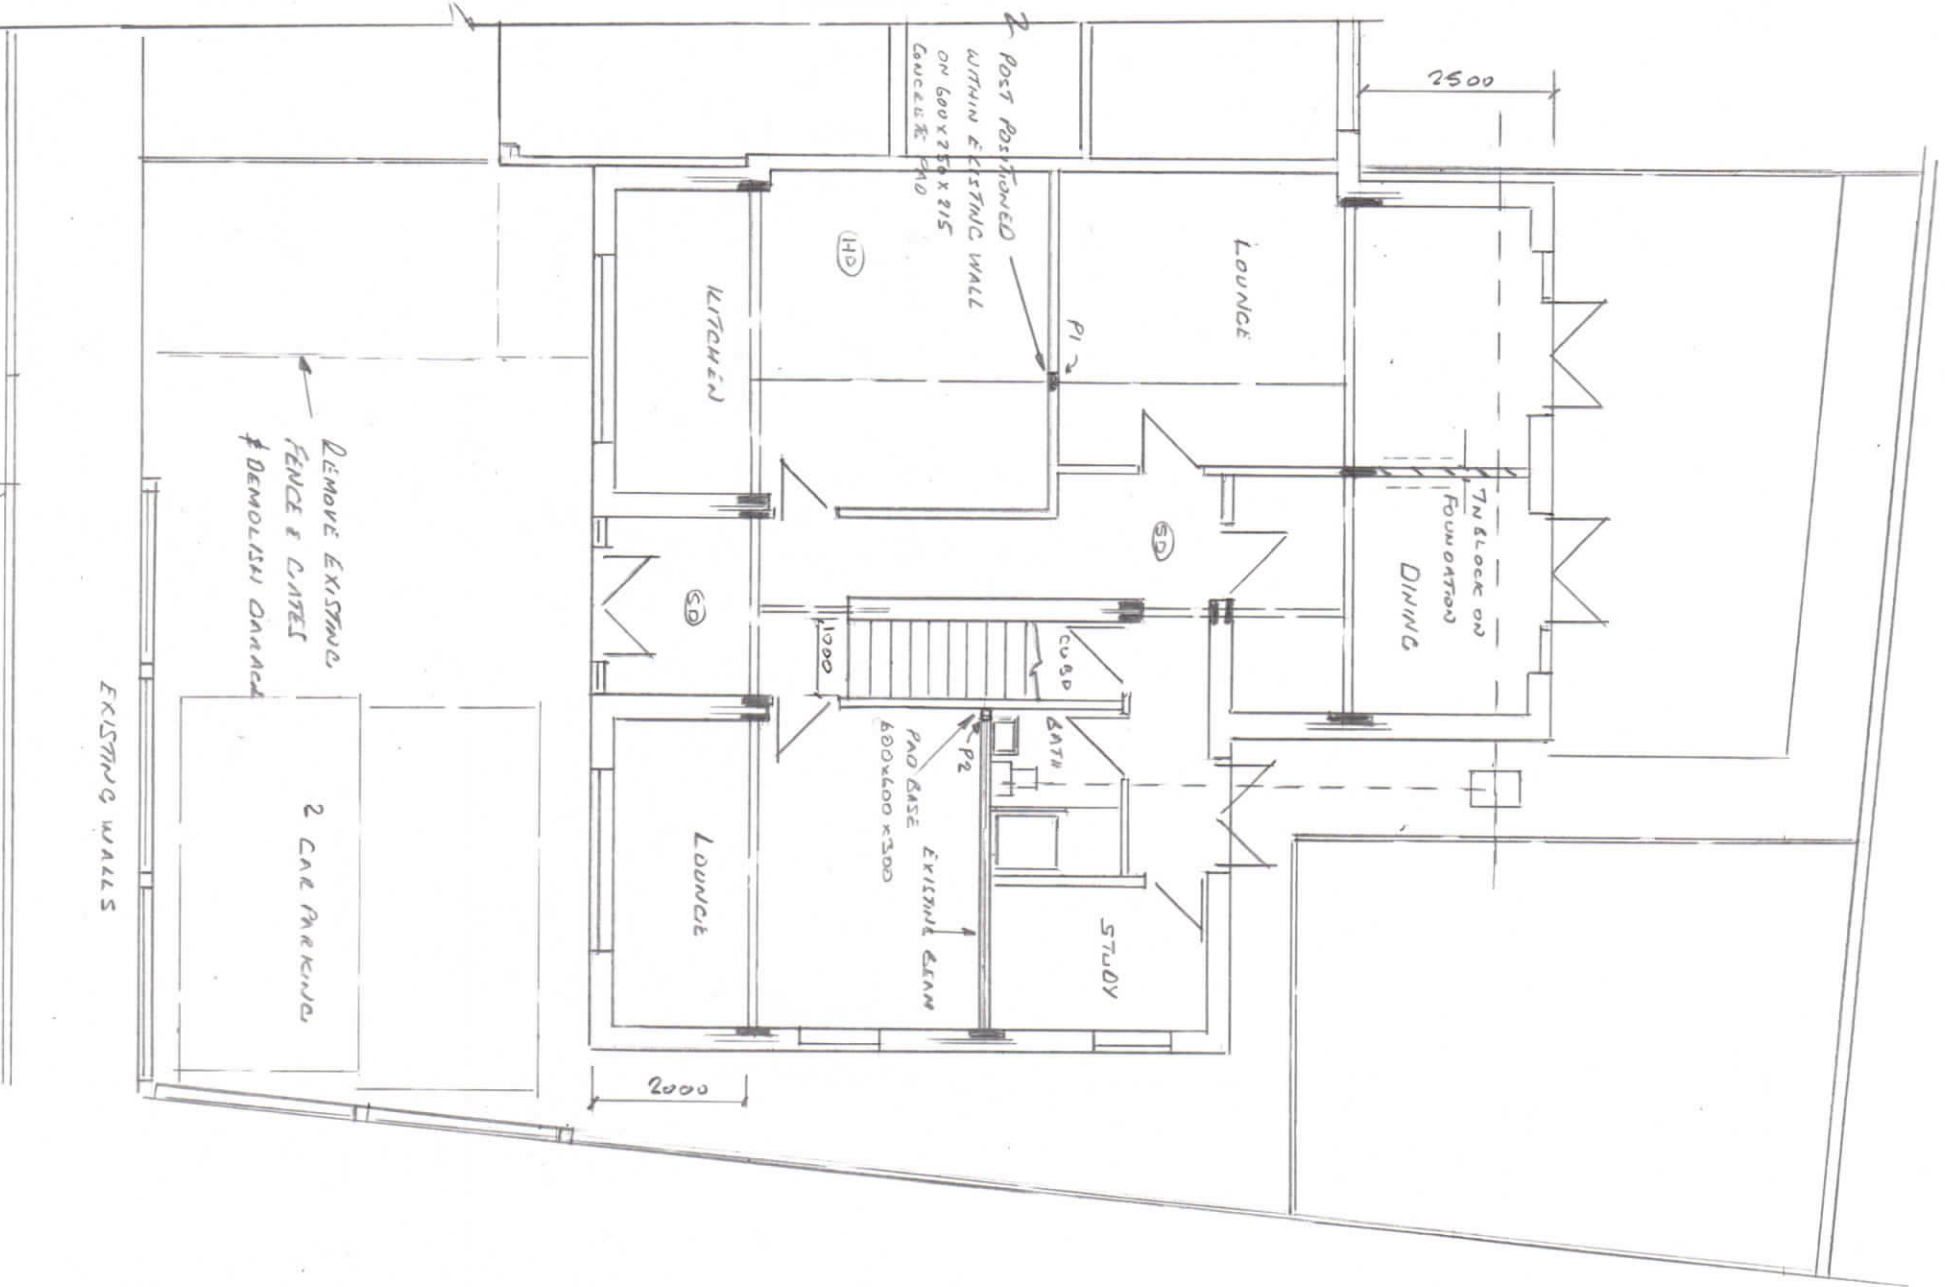

PROPOSED GROUND FLOOR

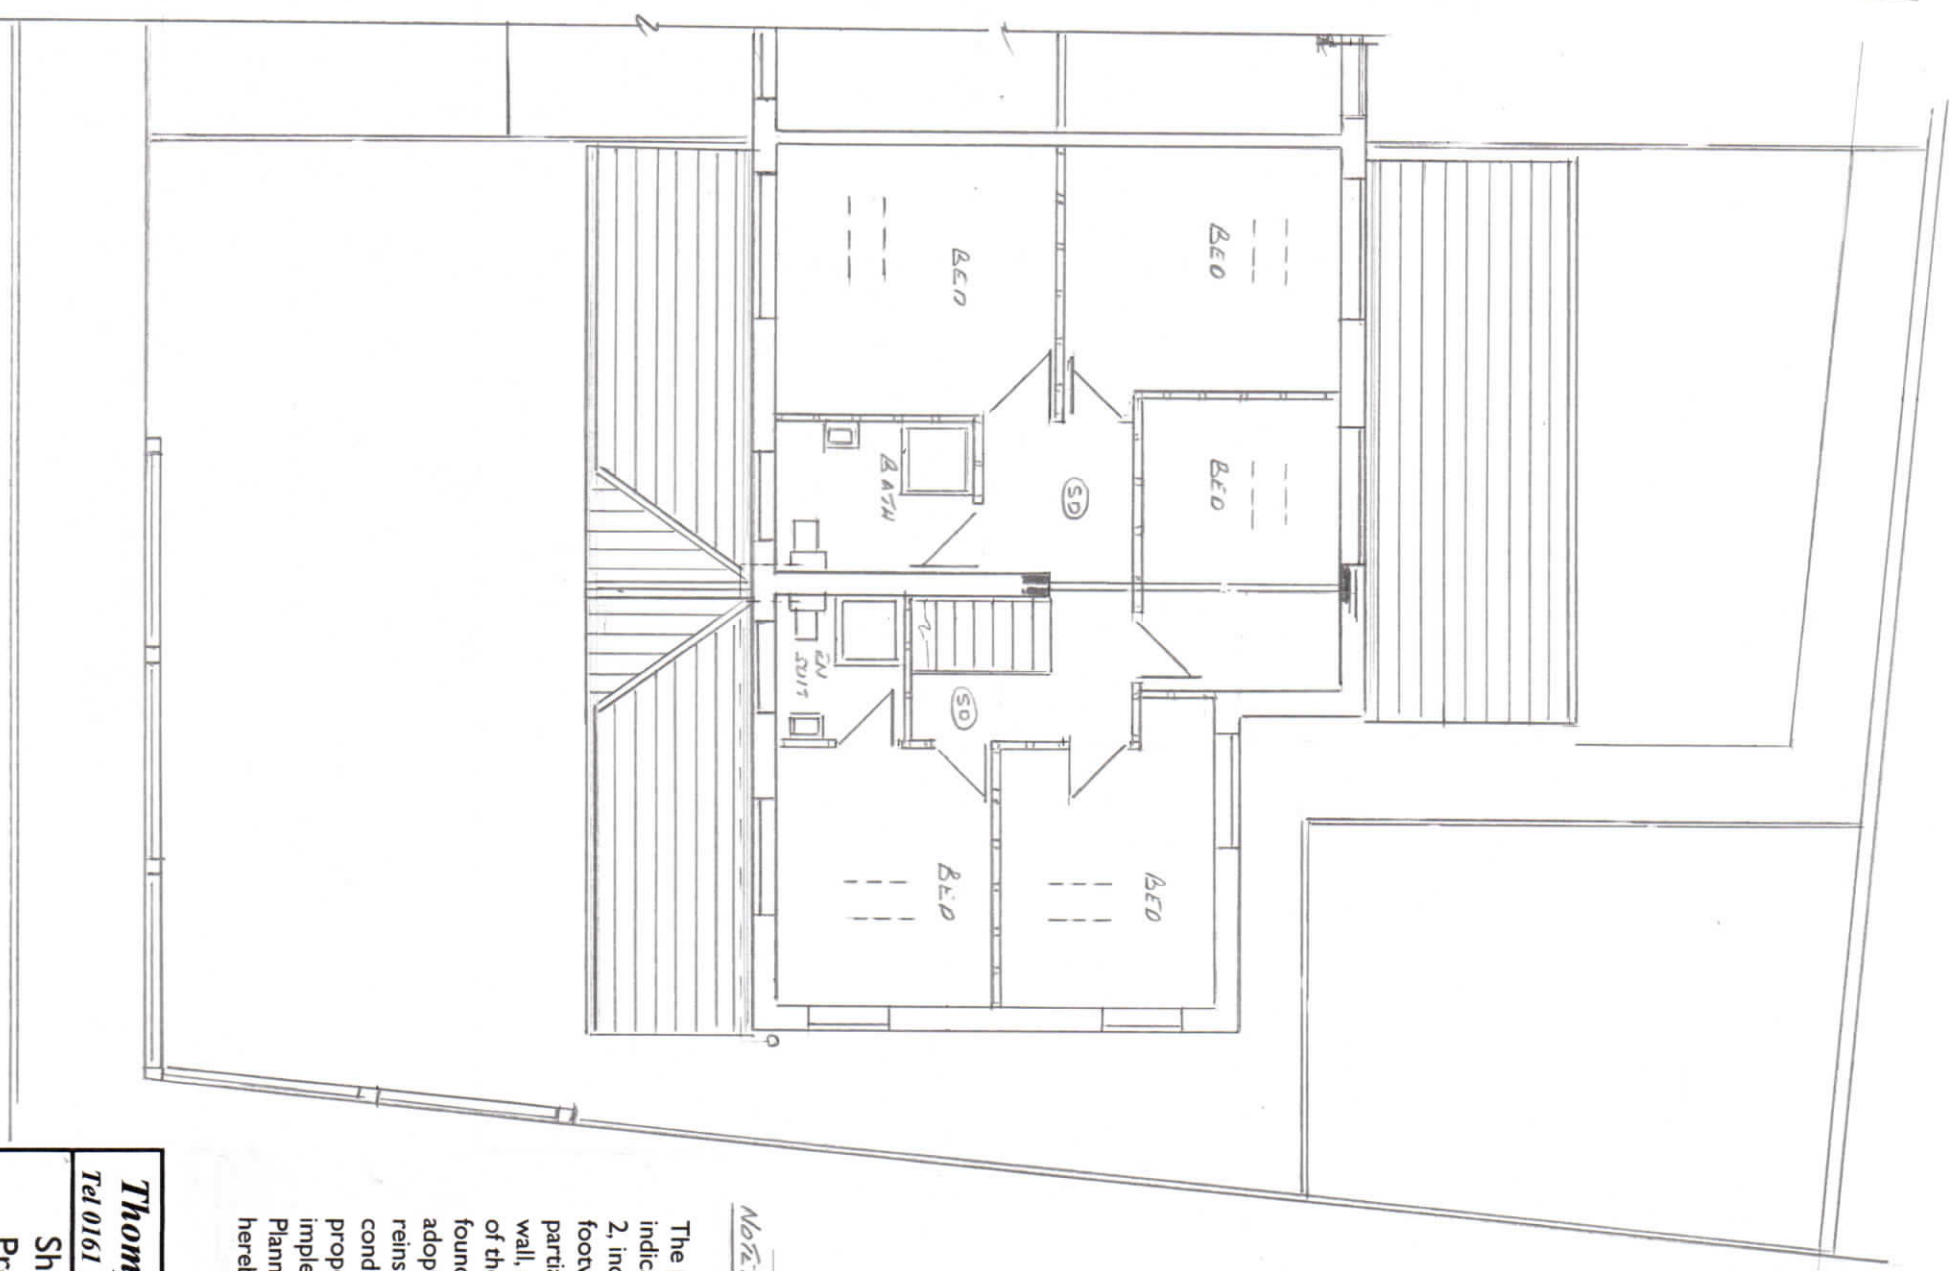

PROPOSED FIRST FLOOR

NOTES

The proposed vehicular access alterations indicated on approved plan reference Sheet 2, incorporating the widening of the existing footway crossing by 2 No. dropped kerbs, partial removal of the existing boundary wall, removal of the existing gates, extension of the existing boundary wall with foundations that do not encroach under the adopted highway and all ground works to reinstate the adjacent footway to its former condition required as a result of the proposed development, shall be implemented to the satisfaction of the Local Planning Authority prior to the development hereby approved being brought into use

Thompson Designs

Tel 0161 705 1458 Mob 07884 318634

Sheet 2

Proposed Plans

5 Richmond Street

Bury BL9 9BX

Scale 1:100 @ A3 Date July 2022

DEV2