



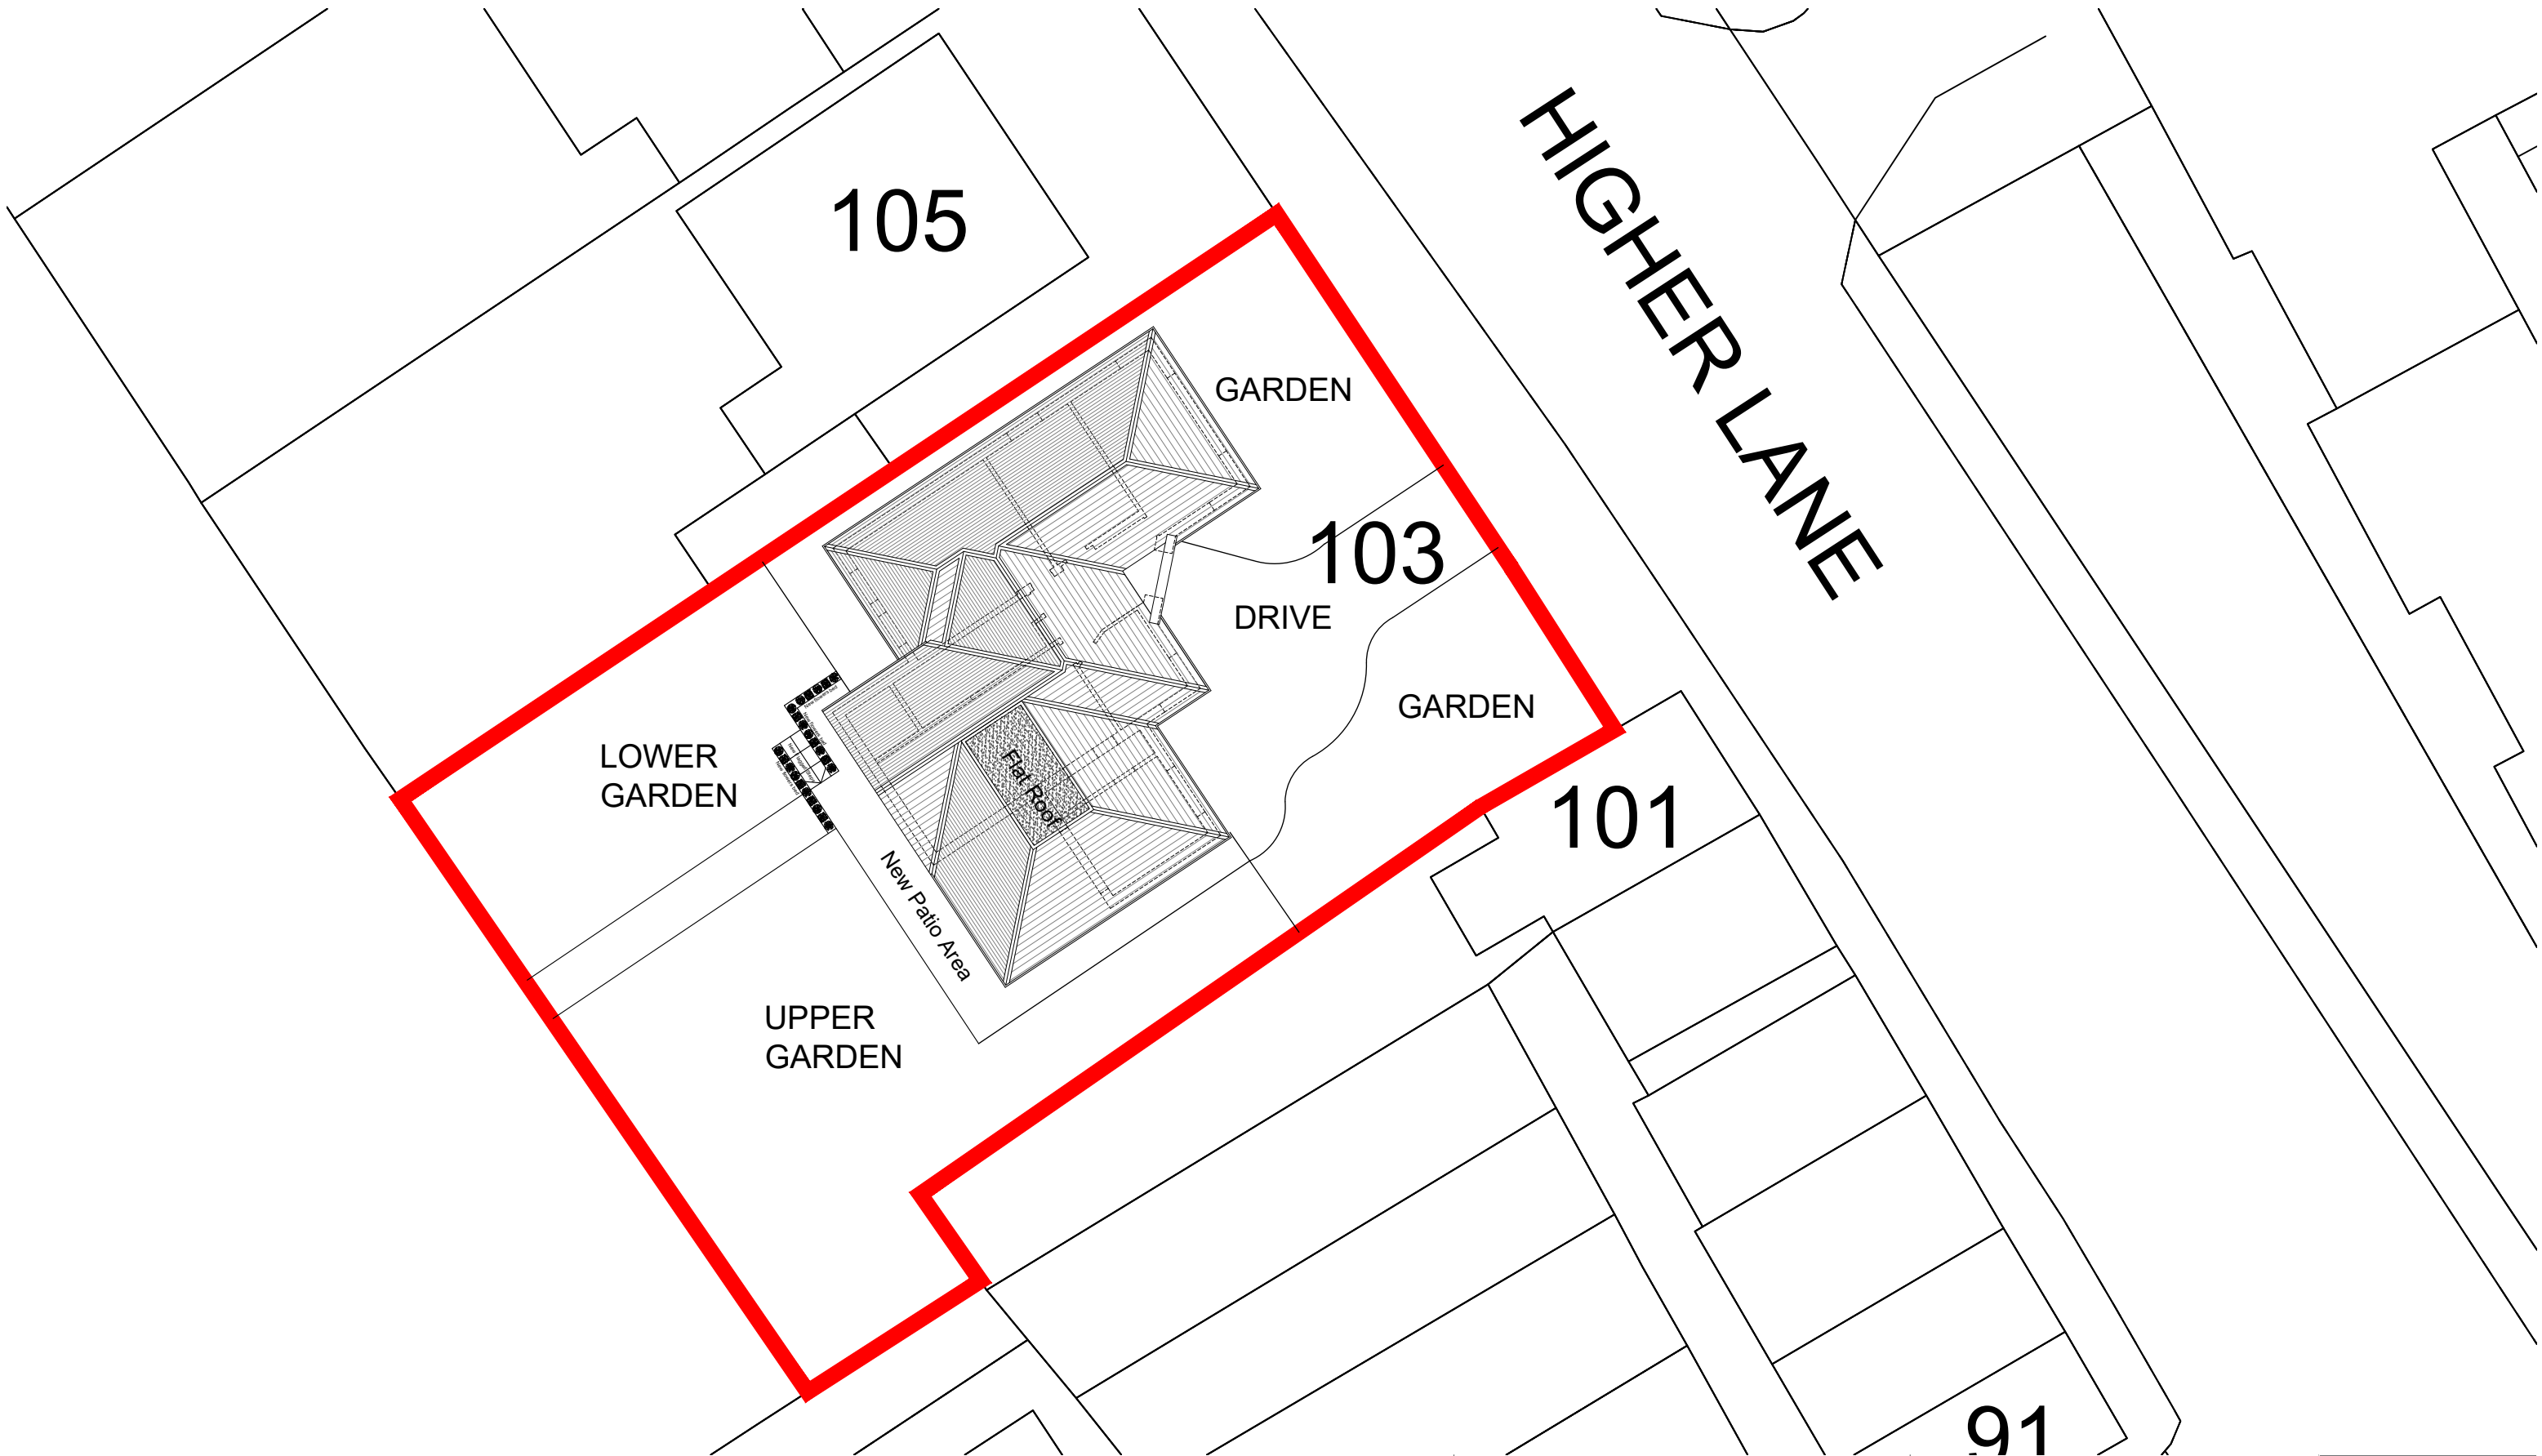

NOTES:
1. ALL DIMENSIONS ARE IN MILLIMETERS
2. ALL DIMENSIONS MUST BE CHECKED BY THE CONTRACTOR PRIOR TO CONSTRUCTION
3. THIS DRAWING IS NOT TO SCALE AND ONLY THE STATED DIMENSIONS ARE TO BE CONSIDERED.

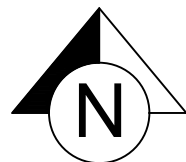

REVISIONS:
P1 27.06.20 Design Review.
P2 22.11.22 Design Review.
P2 02.05.23 Planning Submission.

CLIENT:
Mr & Mrs Almond
PROJECT:
103 Higher Lane, Whitefield, M45 7EY
DRAWING TITLE:
Proposed Block Plan

PROJECT NO.: 2210 DWG NO.: 201
SCALE: 1:200@A3 REVISION: P2

ASHER DESIGN SERVICES LIMITED
79 WASHWAY ROAD, SALE, M33 7TQ
E: info@asheds.co.uk M: 07970242411