




Proposed Ground Floor Plan (1:50)

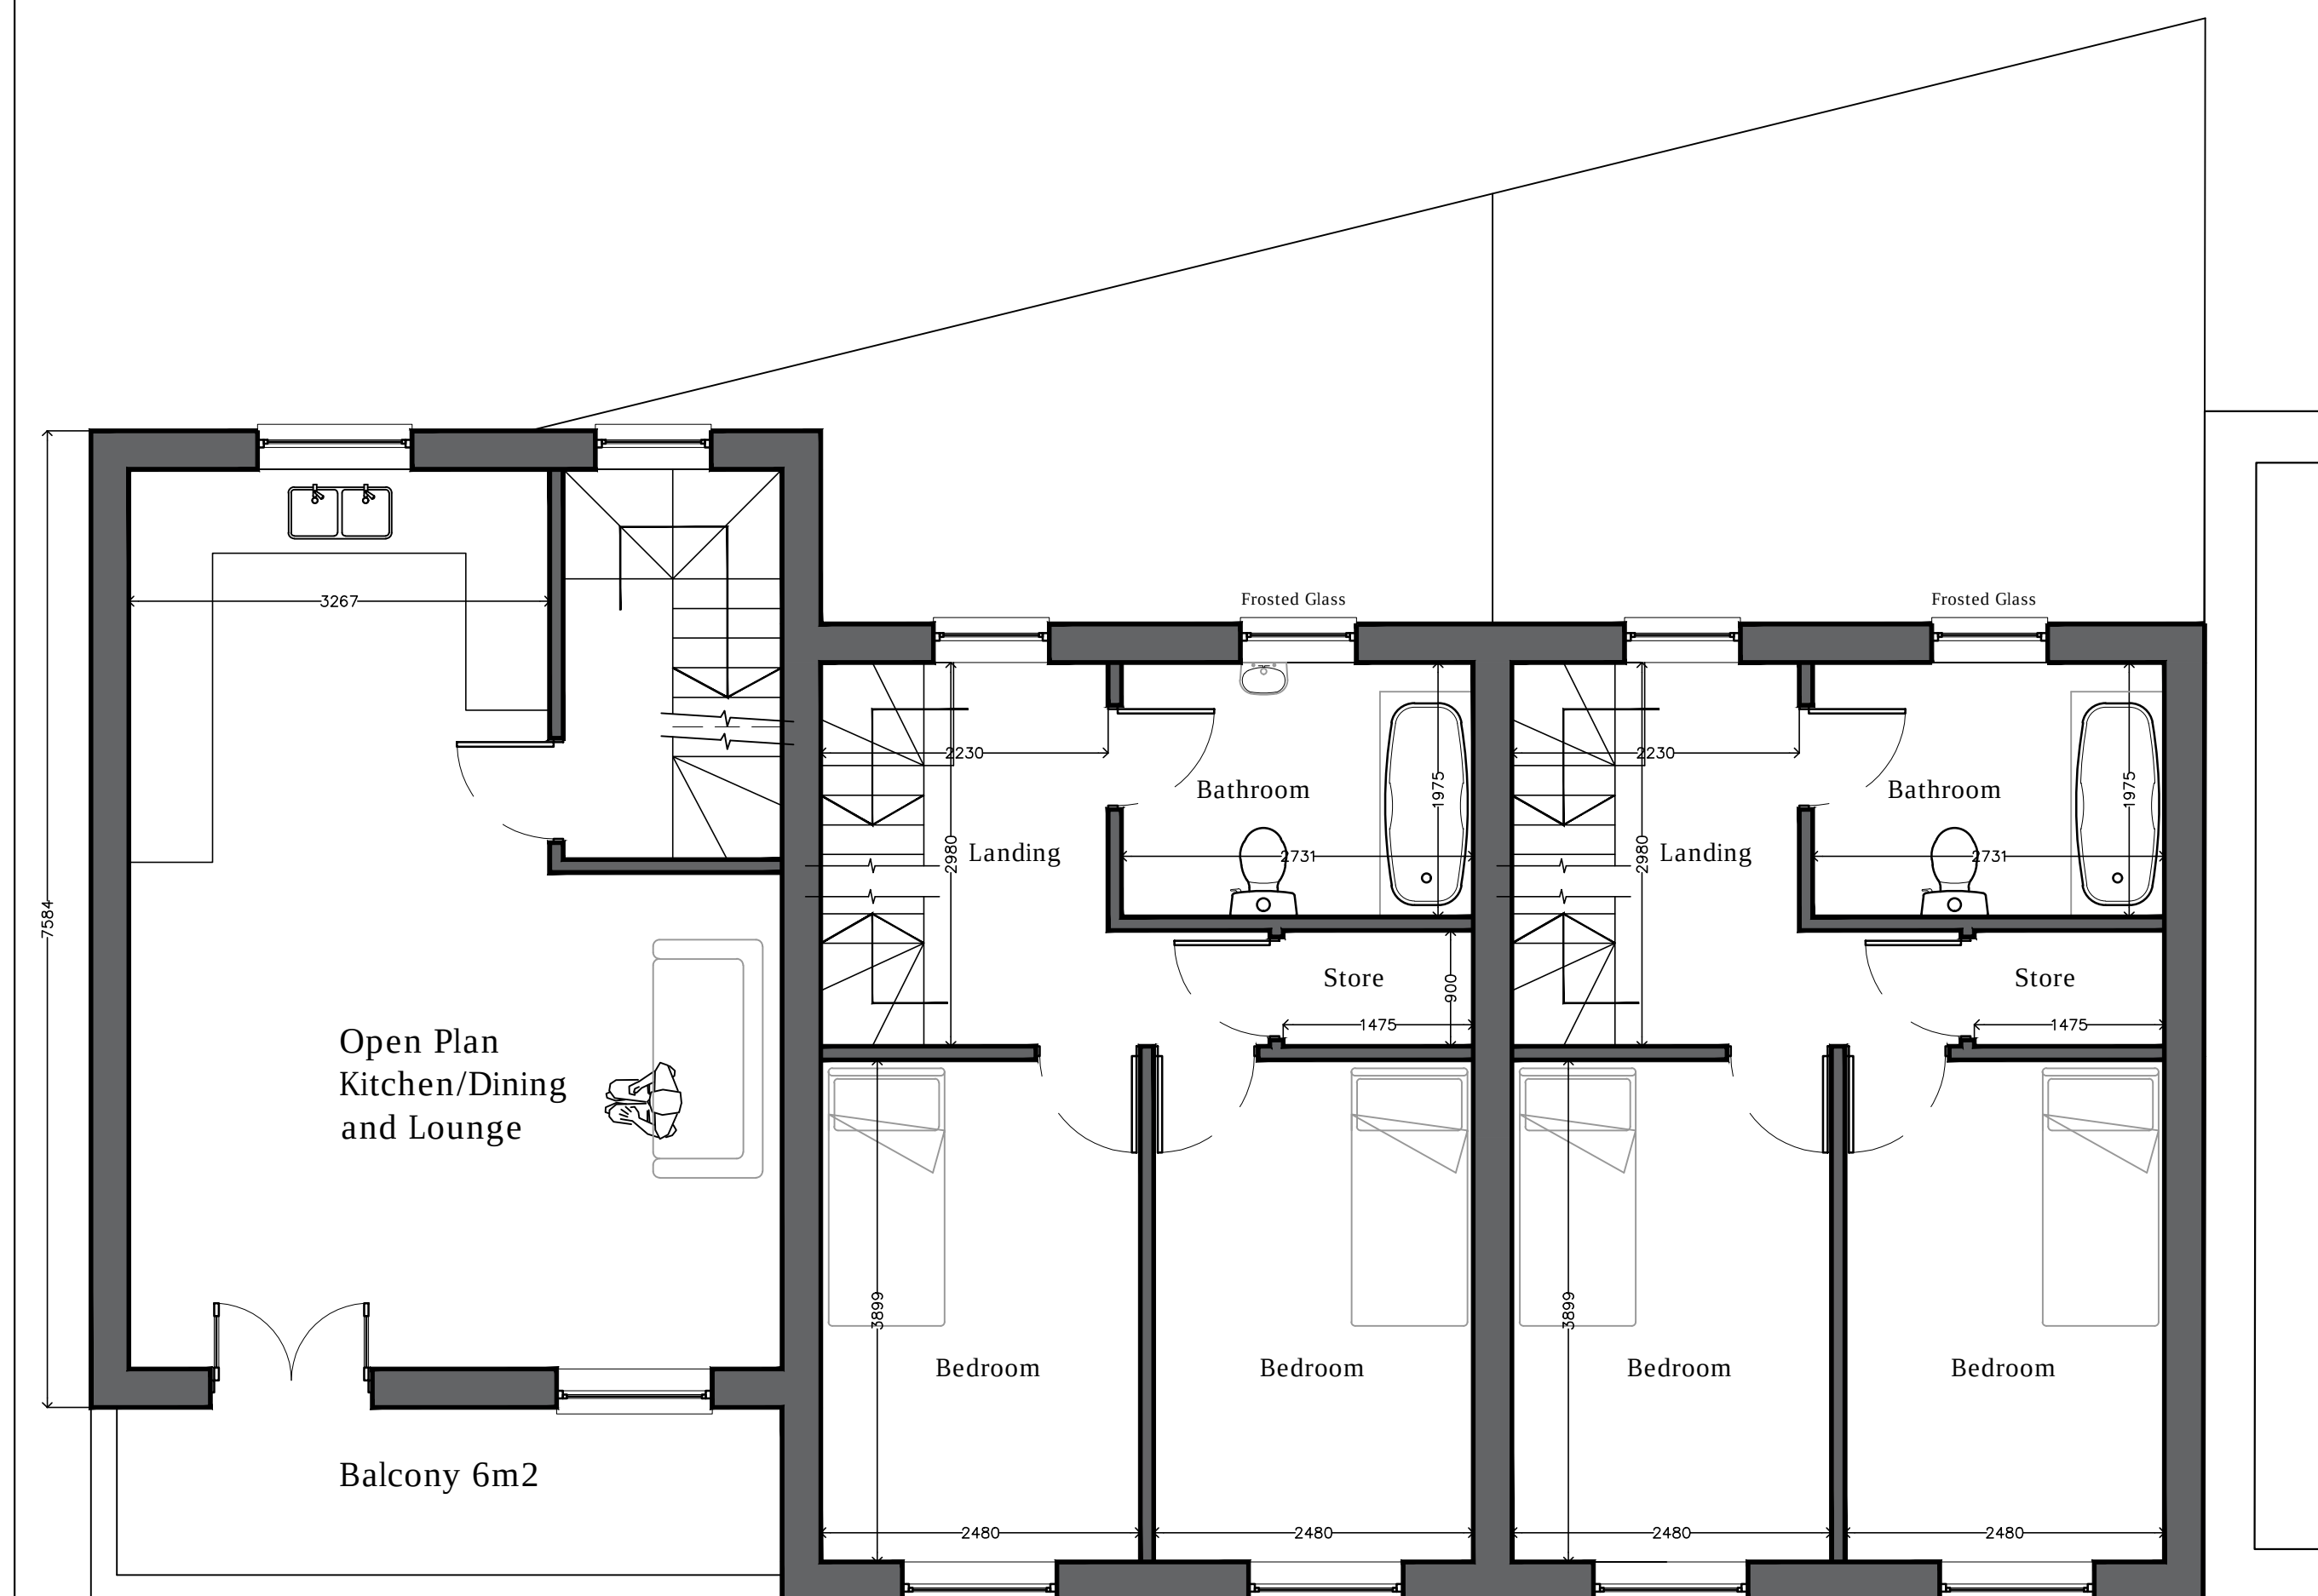


Proposed First Floor Plan (1:50)



Proposed Gable Elevation (1:100)

Proposed Paradise Street Elevation (1:100)

Proposed Rear Elevation (1:100)

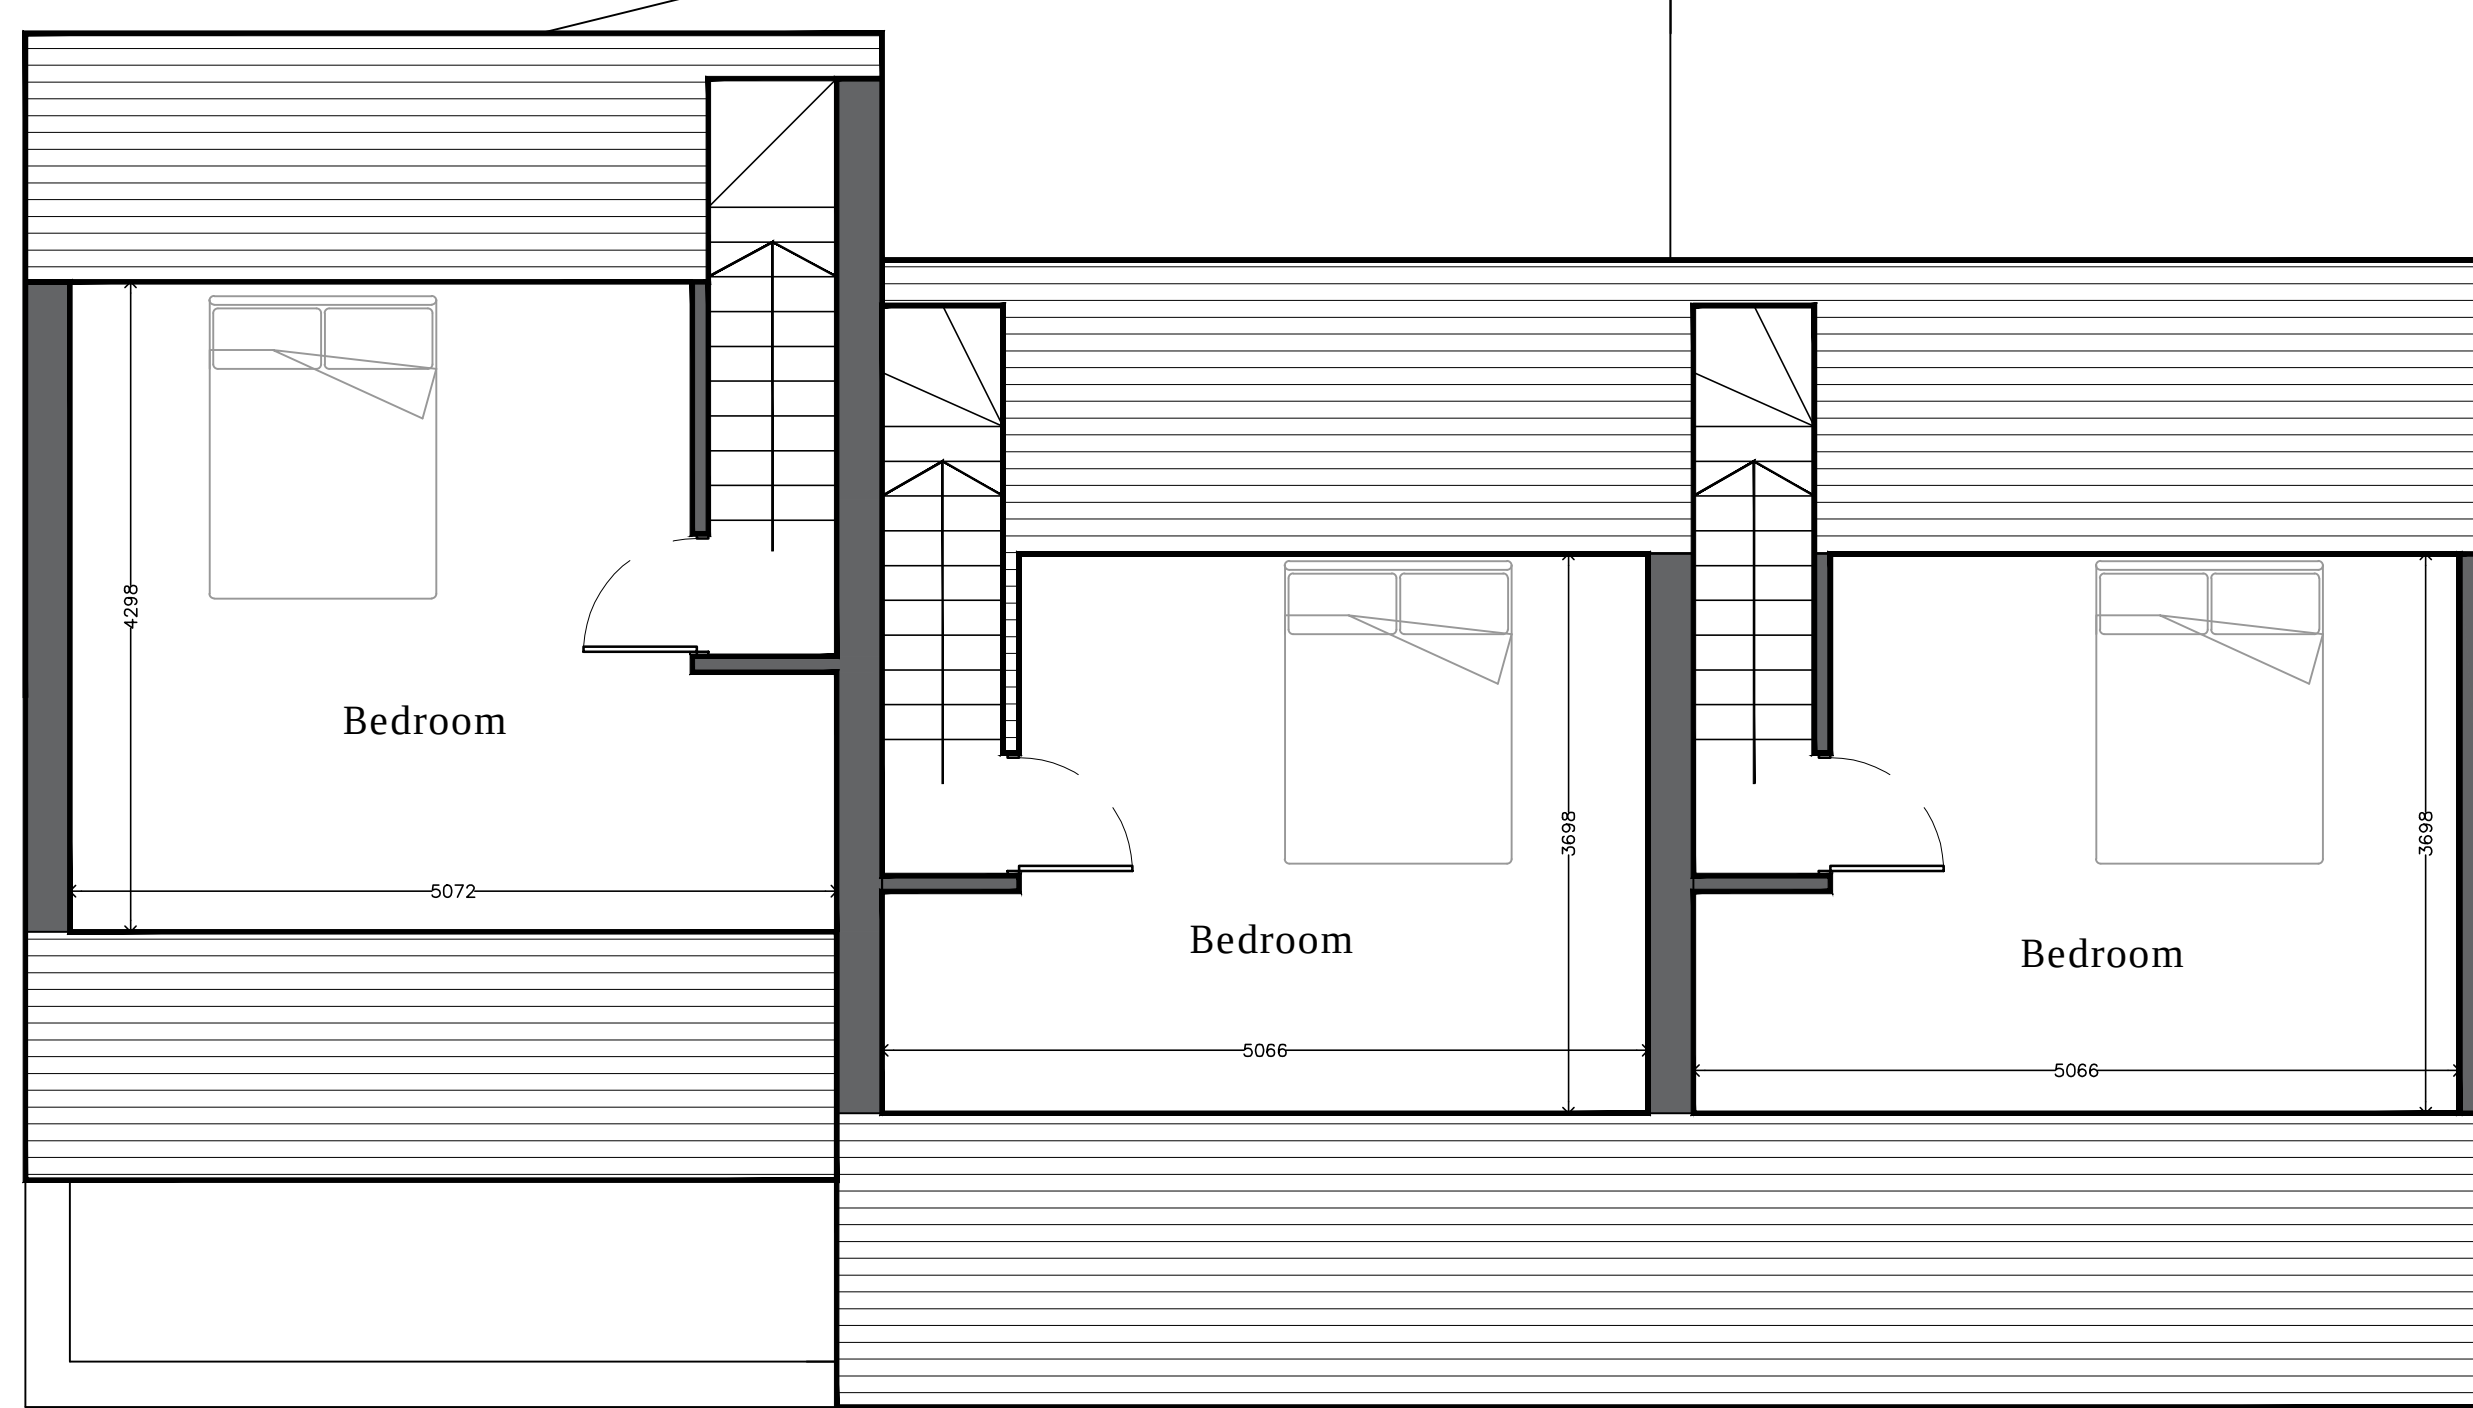

Proposed Second Floor Plan (1:50)

DO NOT SCALE
For Planning
Purposes only

Client			
Andrew Warburton			
Project			
Erection of Residential Dwellings at 16-18 Paradise Street, Ramsbottom BLO 9BS			
Job No.	Area	File Ref	
2020-16			
Title			
Proposed Plans & Elevations			
2020/16-02		rev.	E
Date	Drn.	Scale	Checked
25.03.20	B. Edmondson	AS Noted	

eds
edmondson
design services

20 Fernhill Drive
Stacksteads, Bacup
Lancashire
OL13 8JS
tel 01706 870944
mob: 07528809176
e: info@eds20.co.uk

This drawing is solely owned by edmondson design services and will remain so and no part of it may be copied, reproduced or used in any way without the written approval of edmondson design services.