


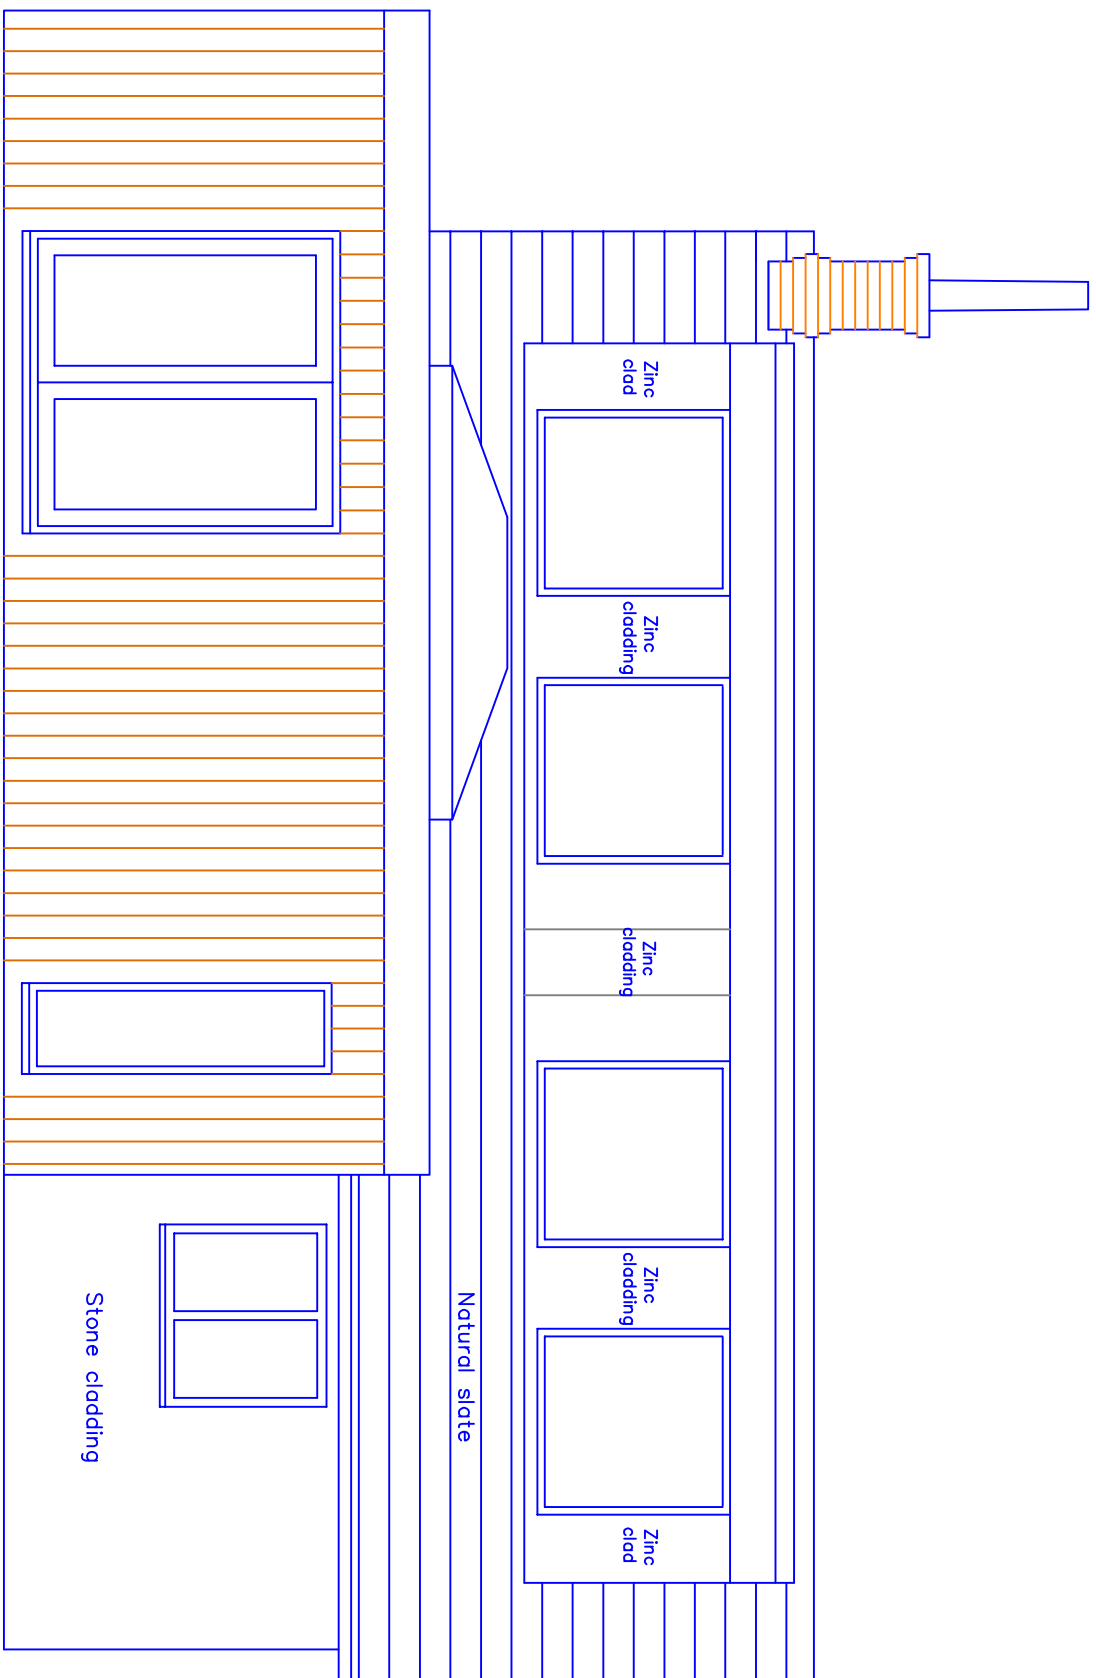


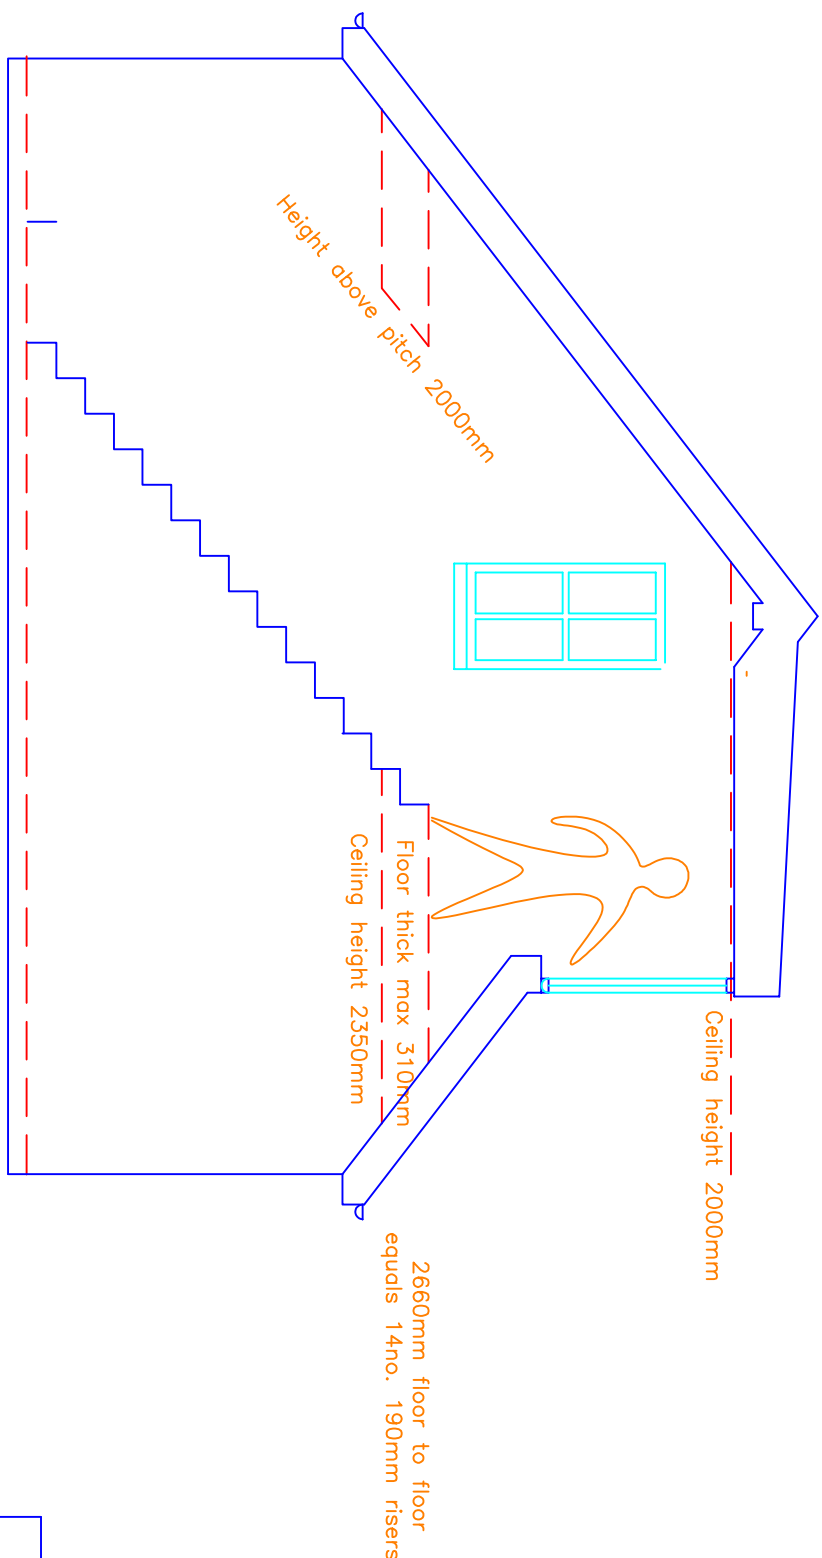


Proposed Rear (north) Elevation

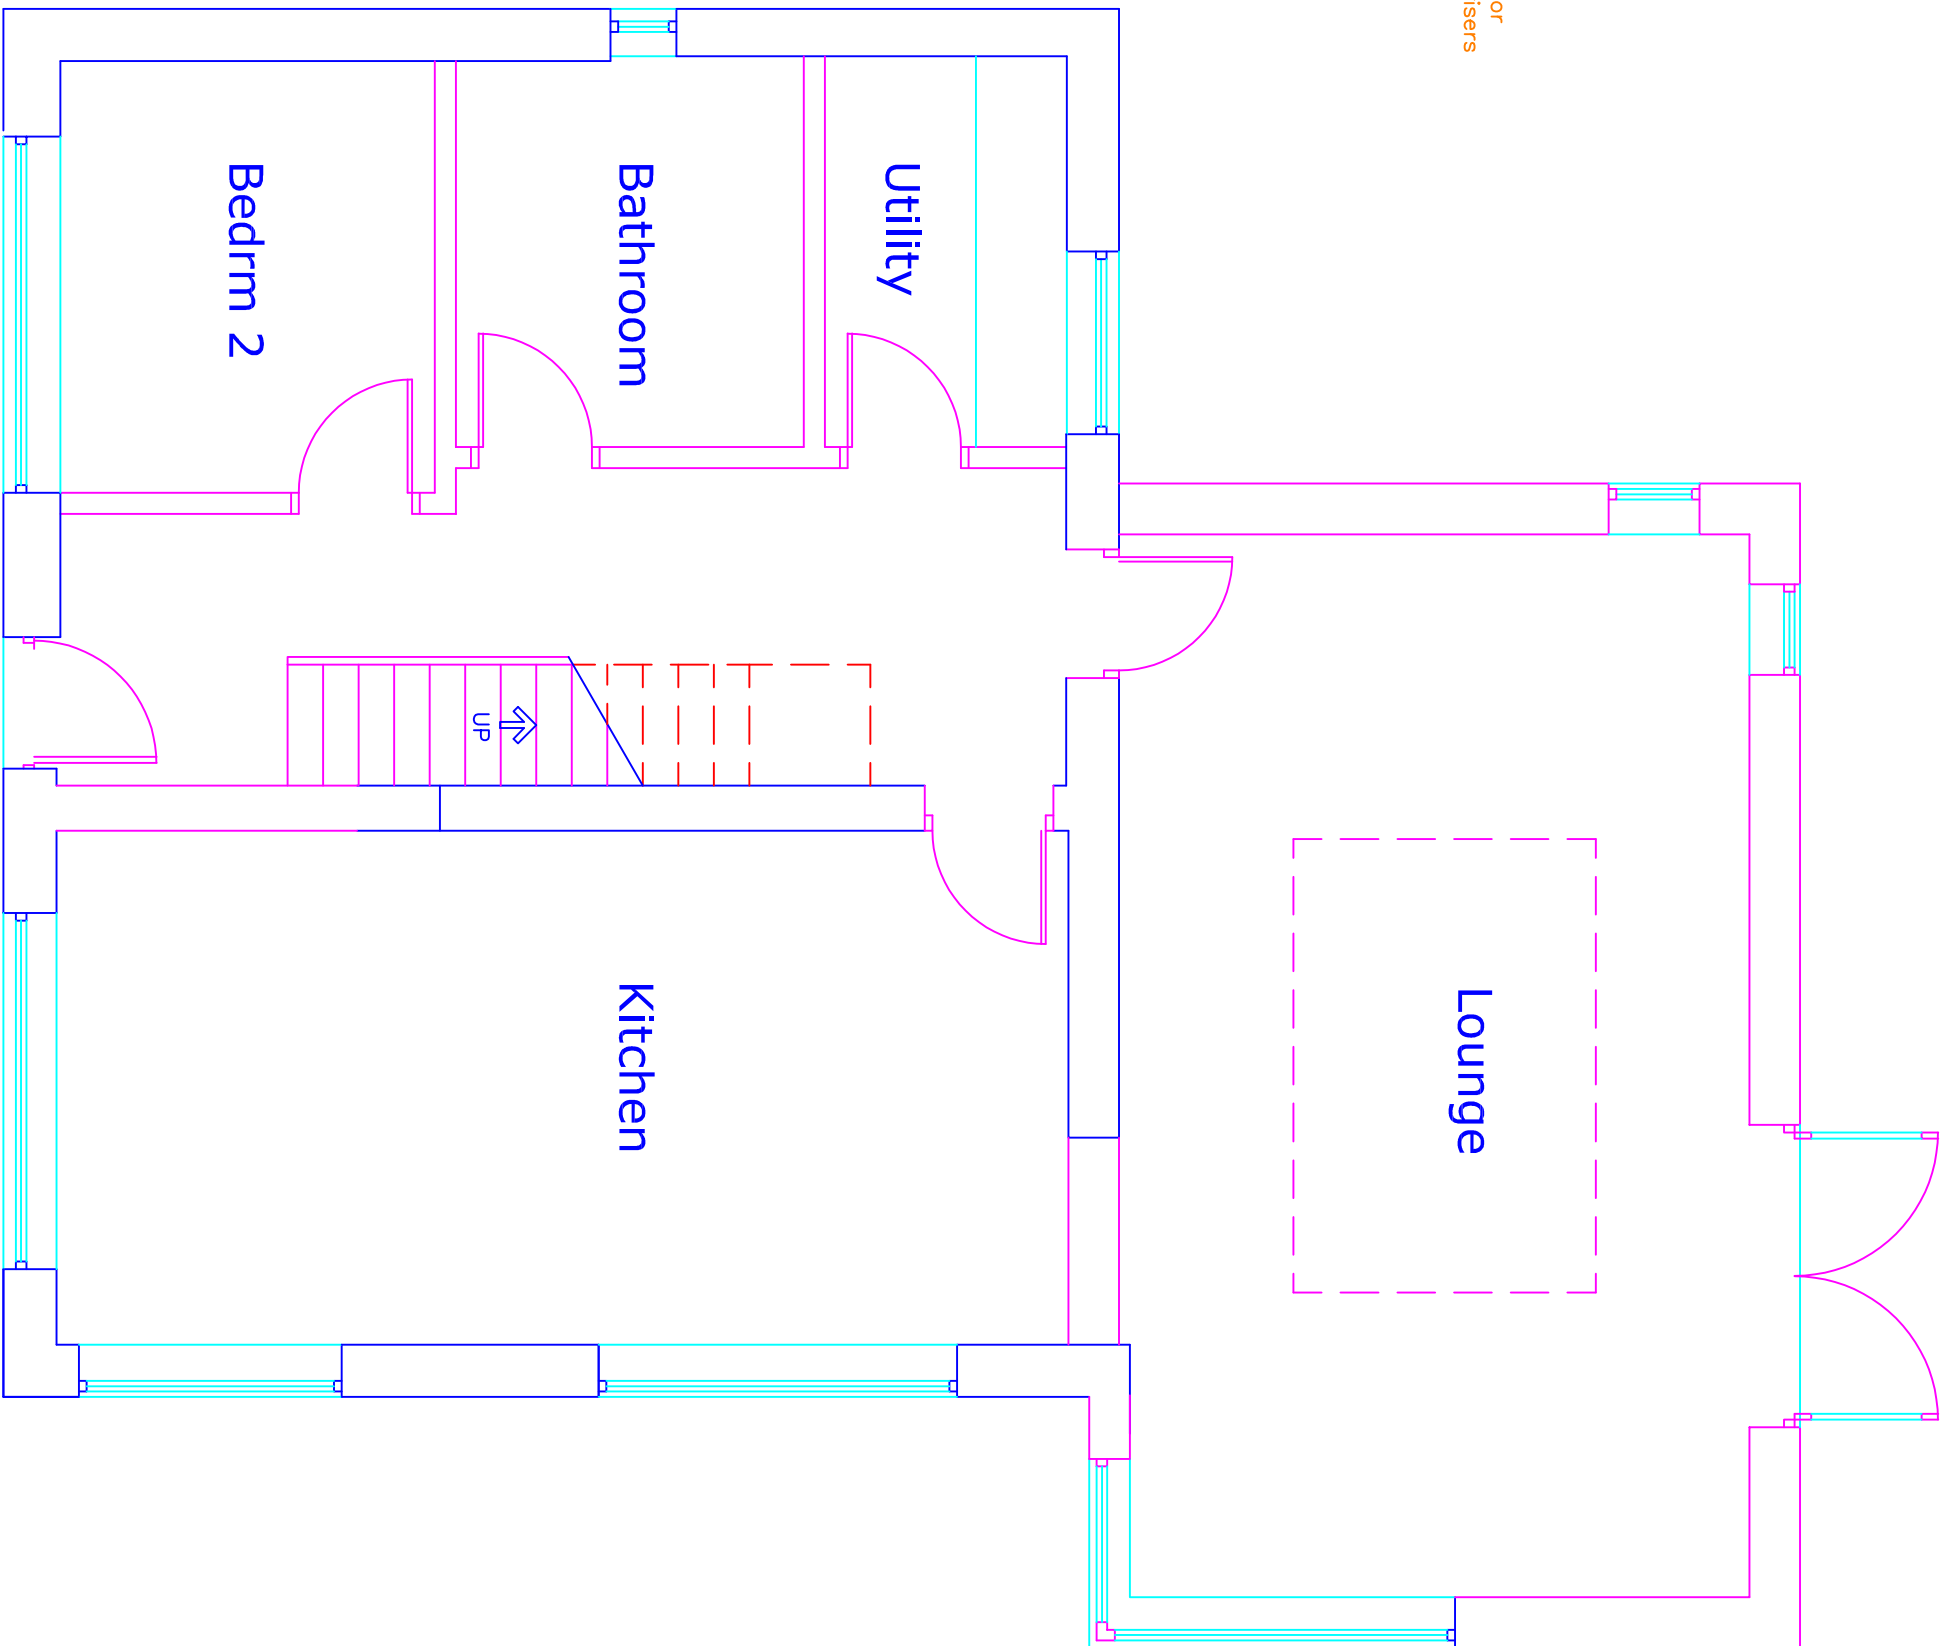


Proposed Plan
Ground Floor

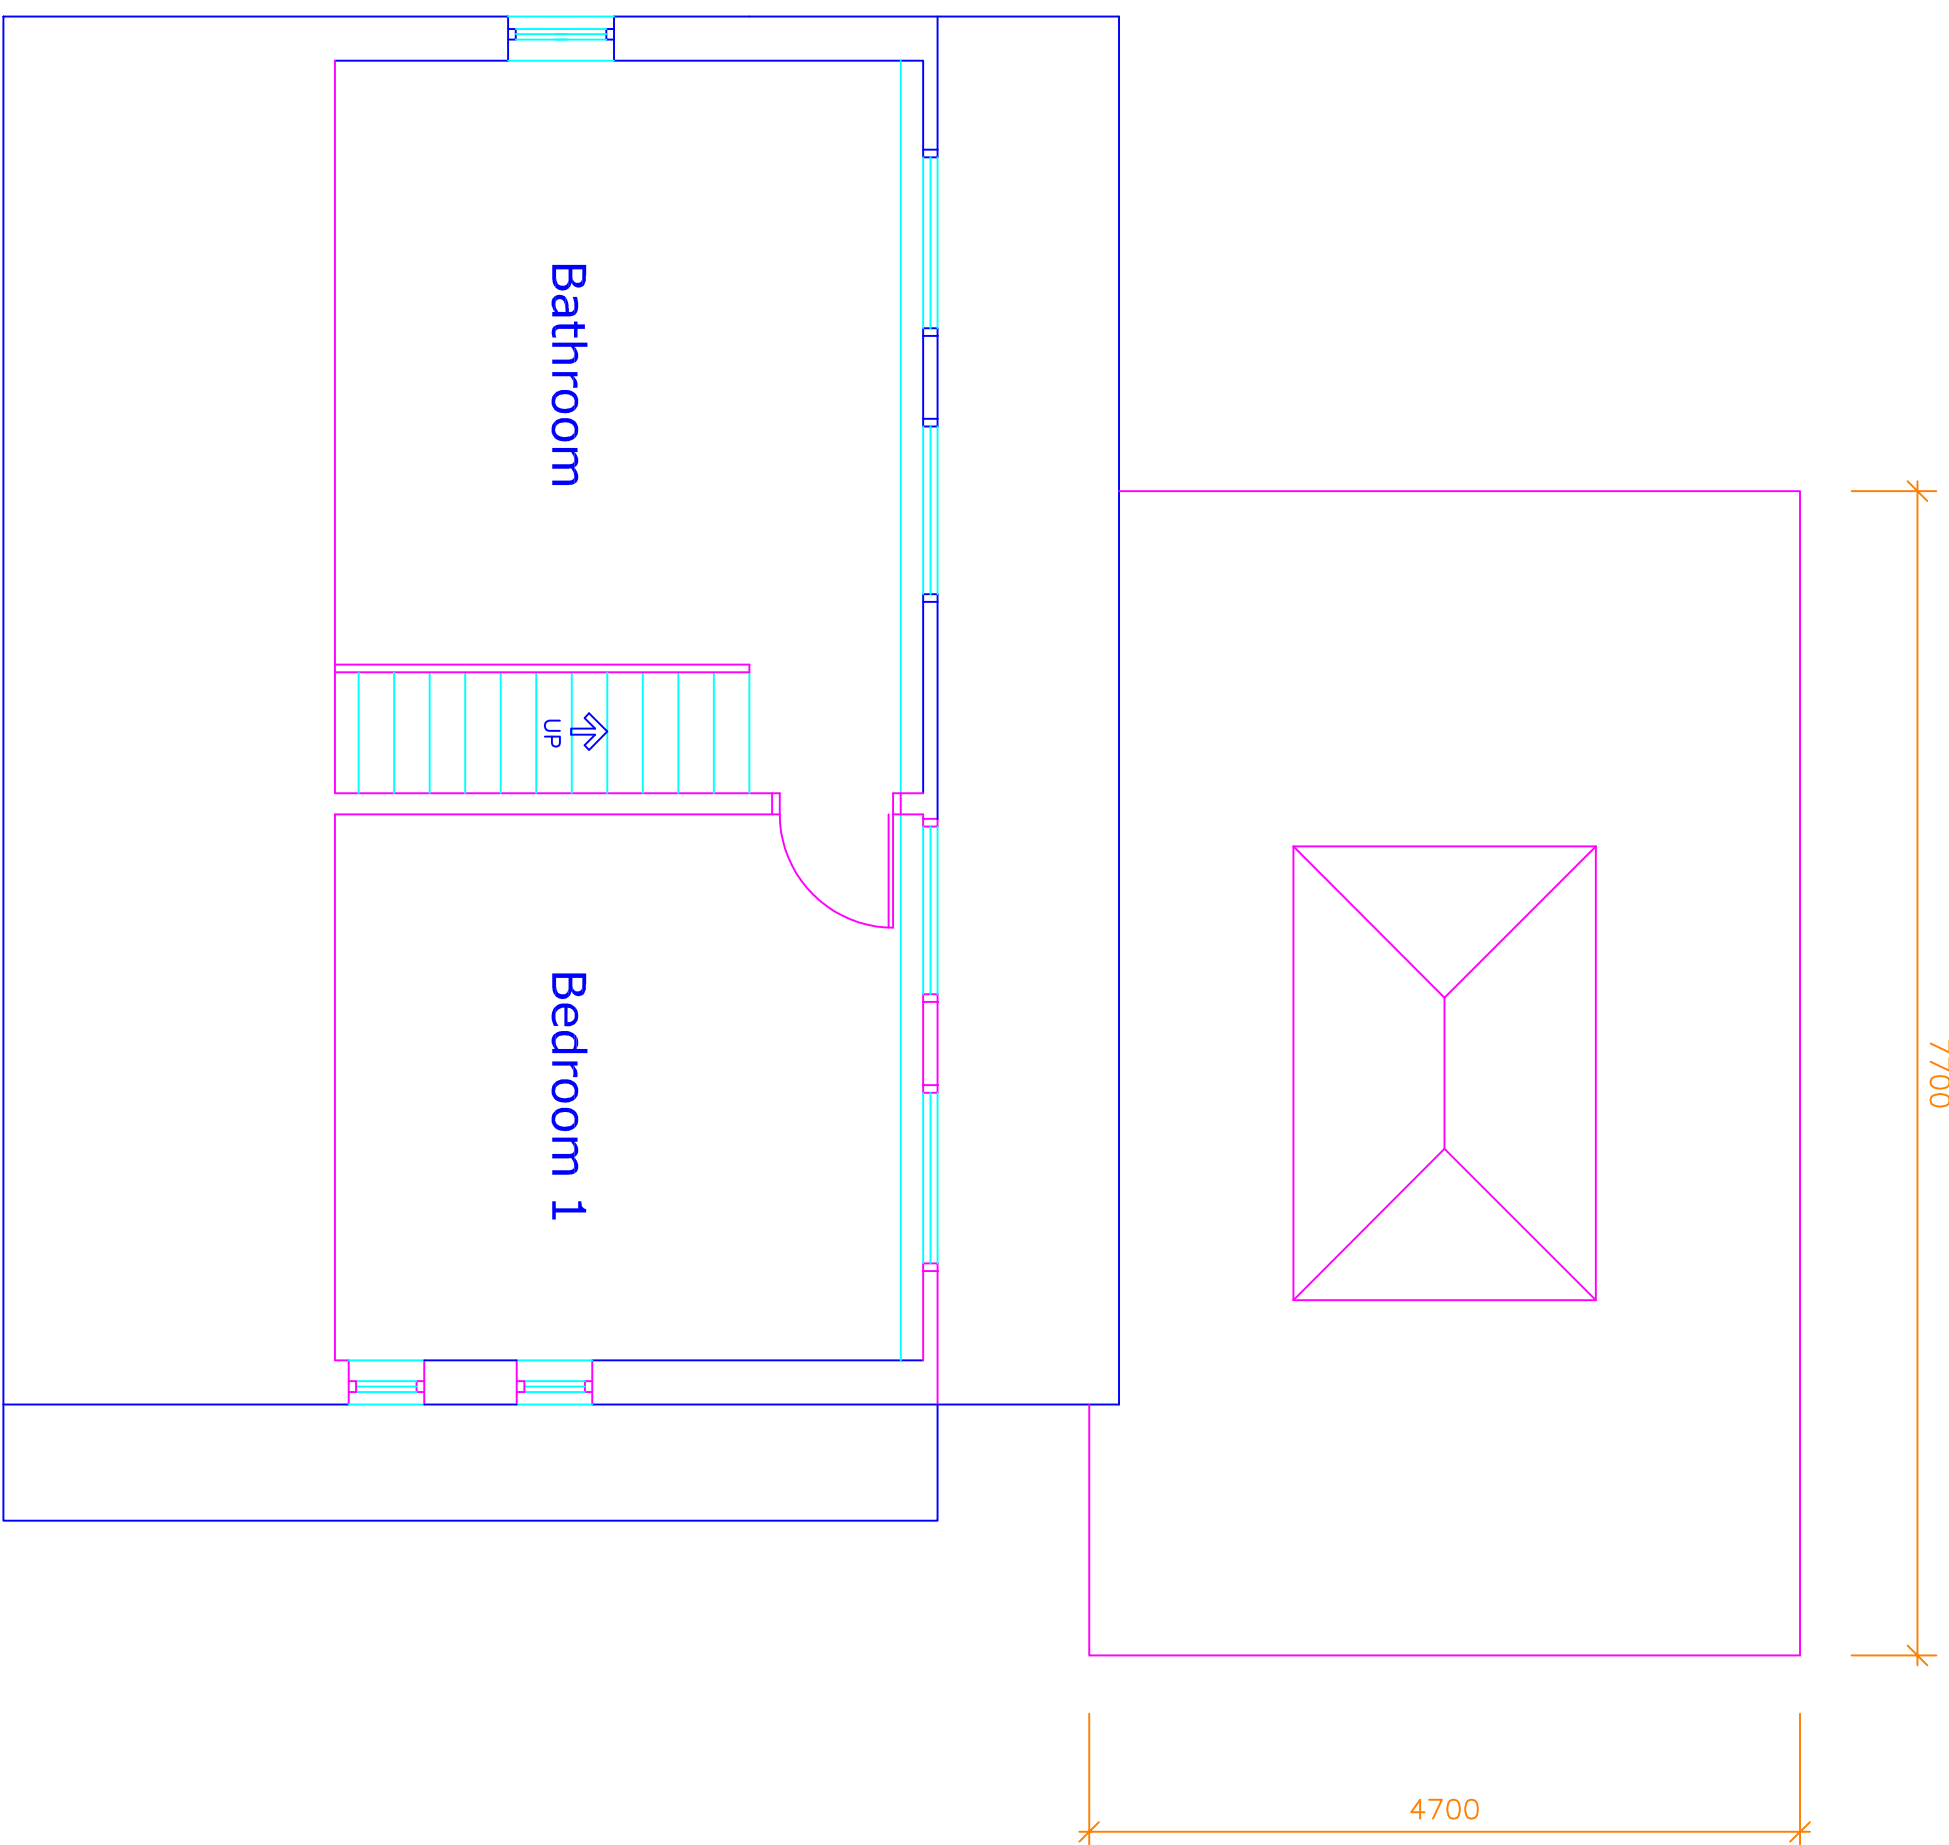


Proposed Plan
First Floor

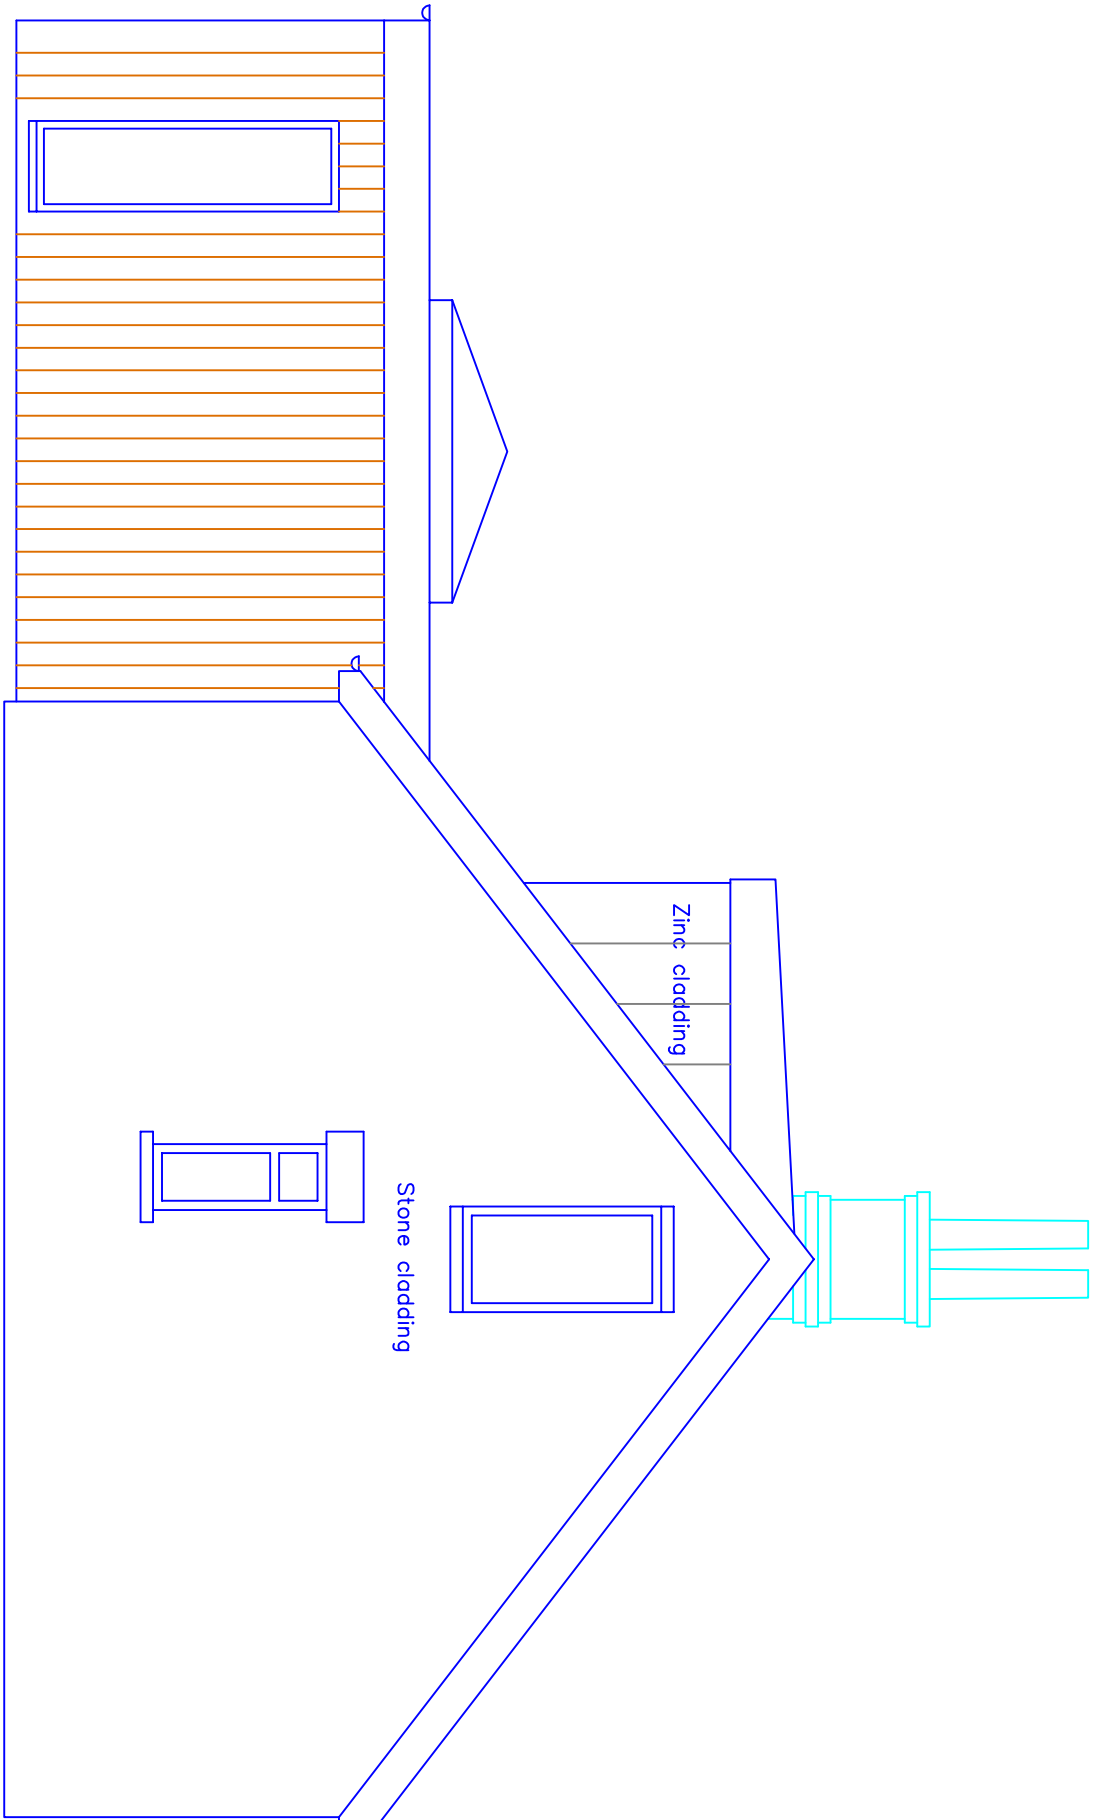

Proposed Side (west) Elevation

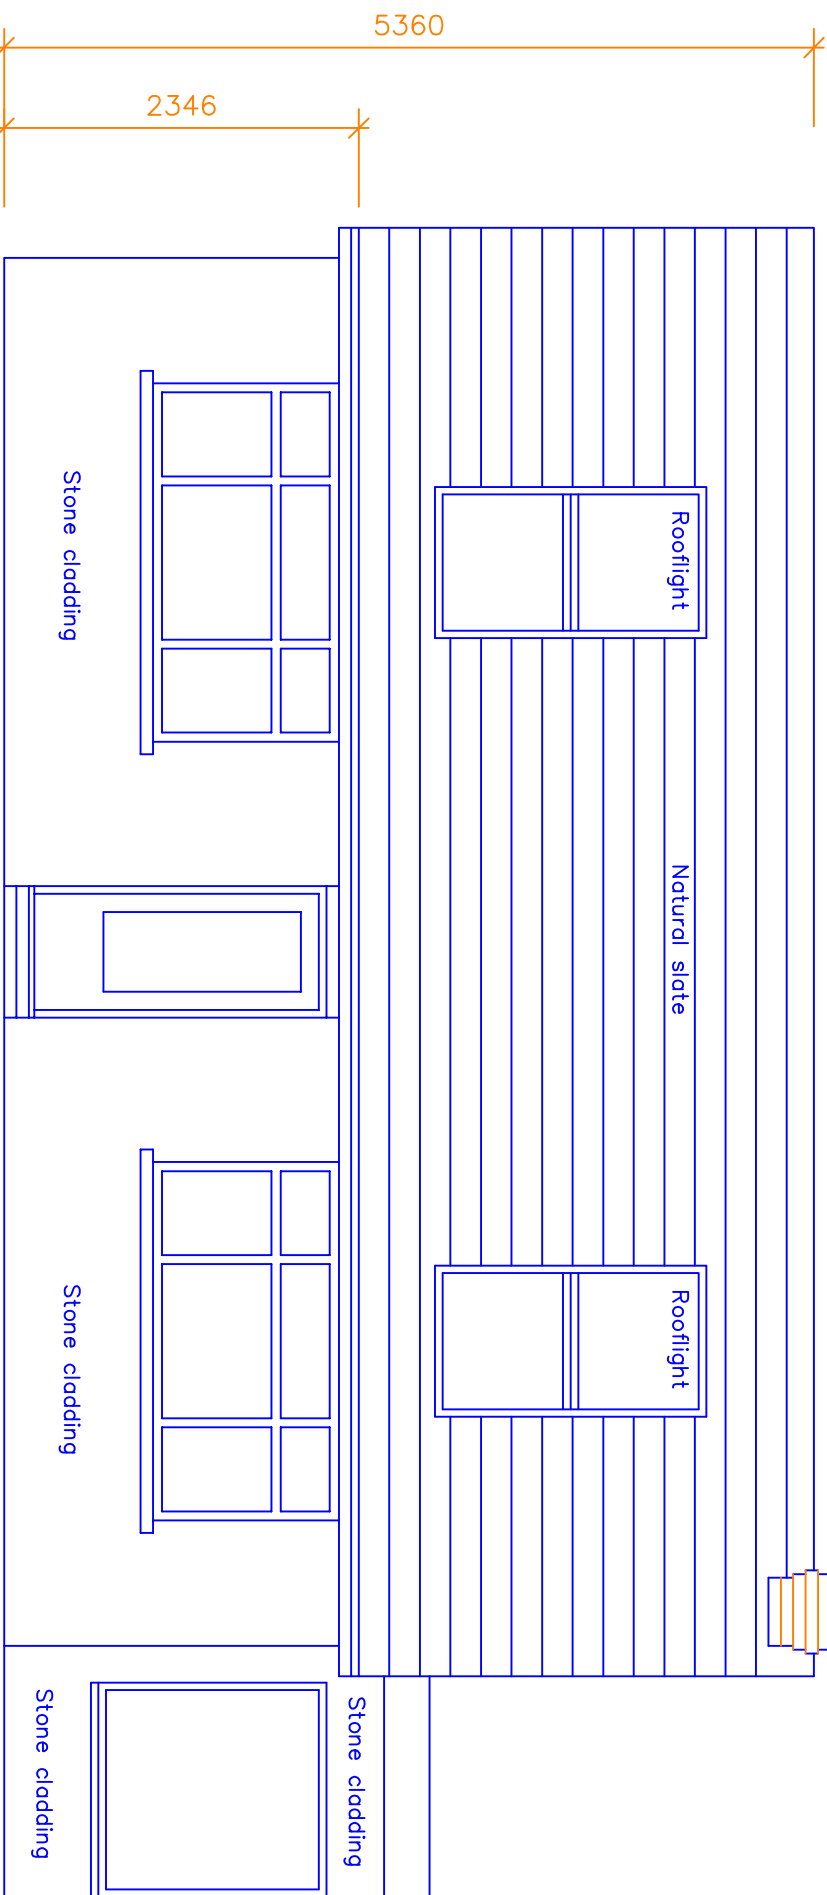

Proposed Front (south) Elevation

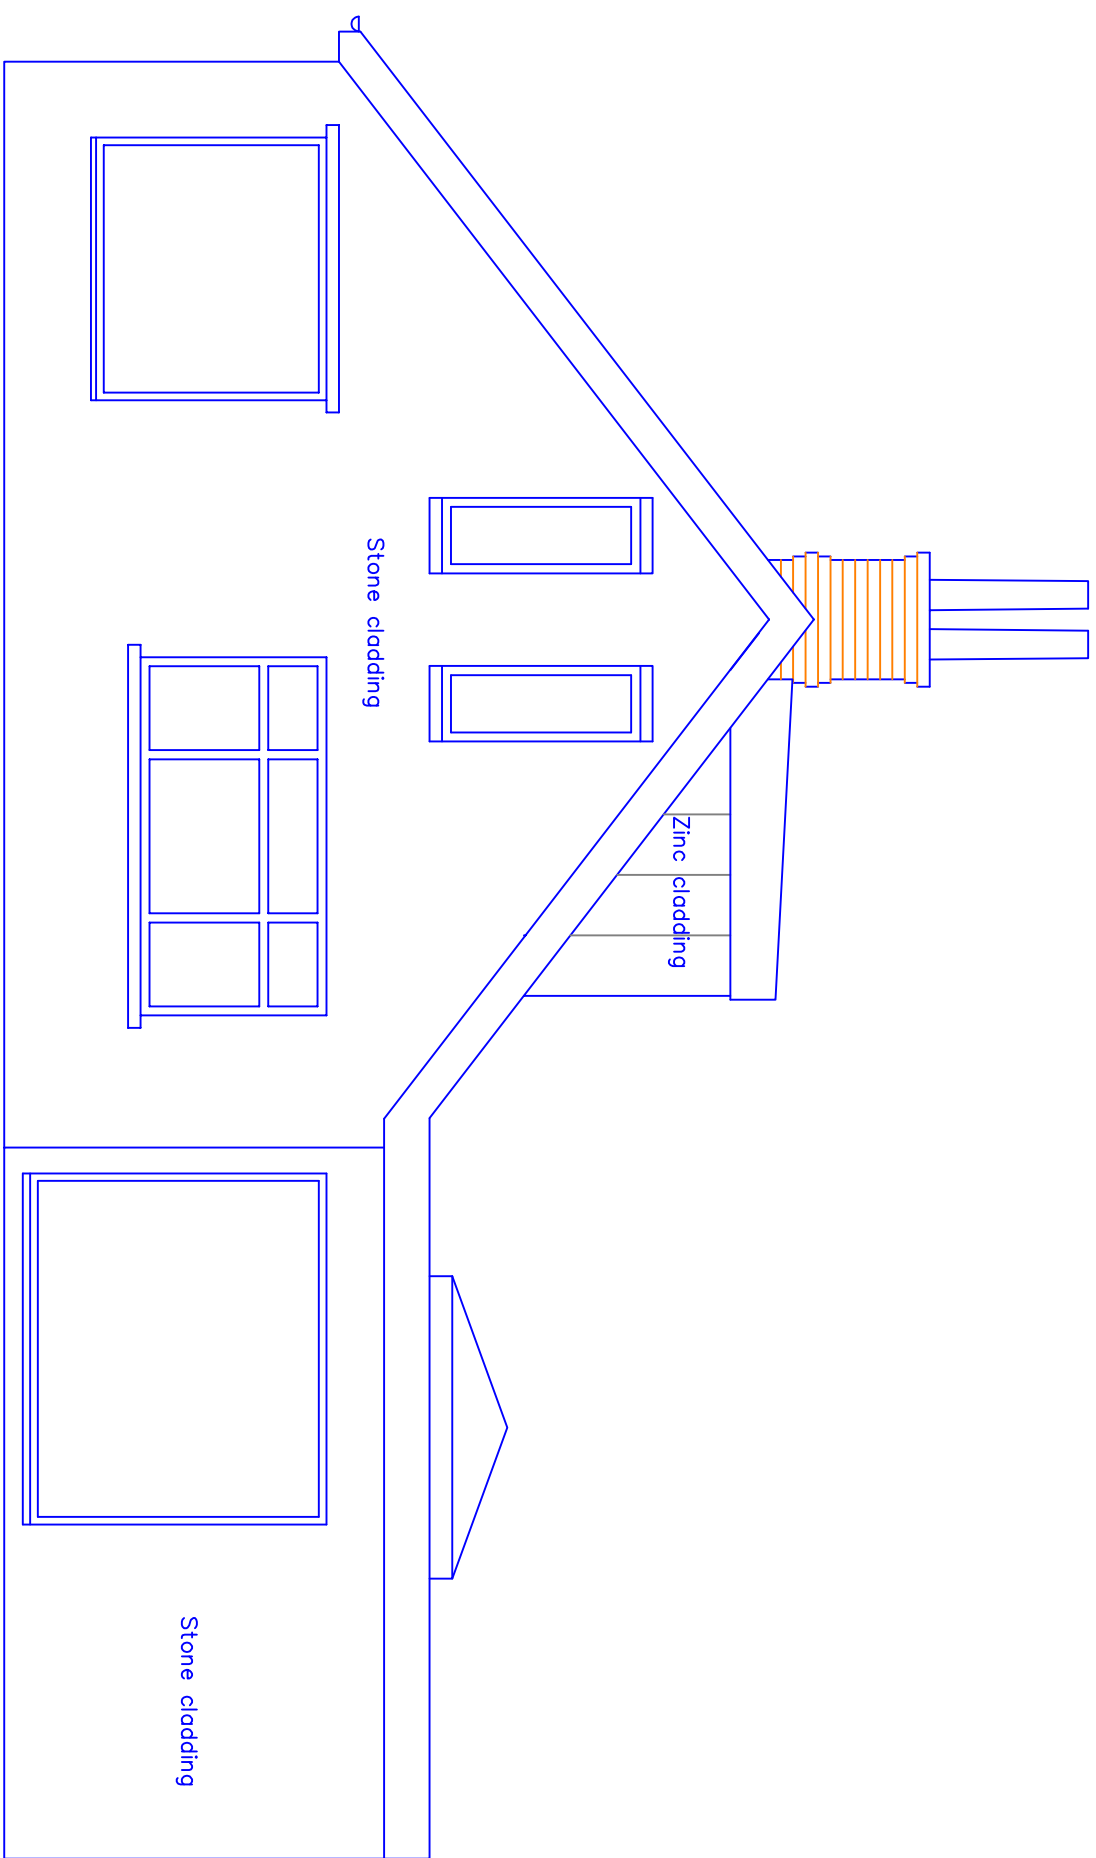

Proposed Side (east) Elevation

This drawing and design concept is the property of PPV design. It should not be reproduced without written permission

2 Helmshore Road, Holcombe Village
Ramsbottom, Lancashire BL8 4PA
Gary Dearden (BA Hons) DipArch RIBA
gdm@ppv-design.co.uk www.ppv-design.co.uk
T. 0706 822751 M. 07712 669482