


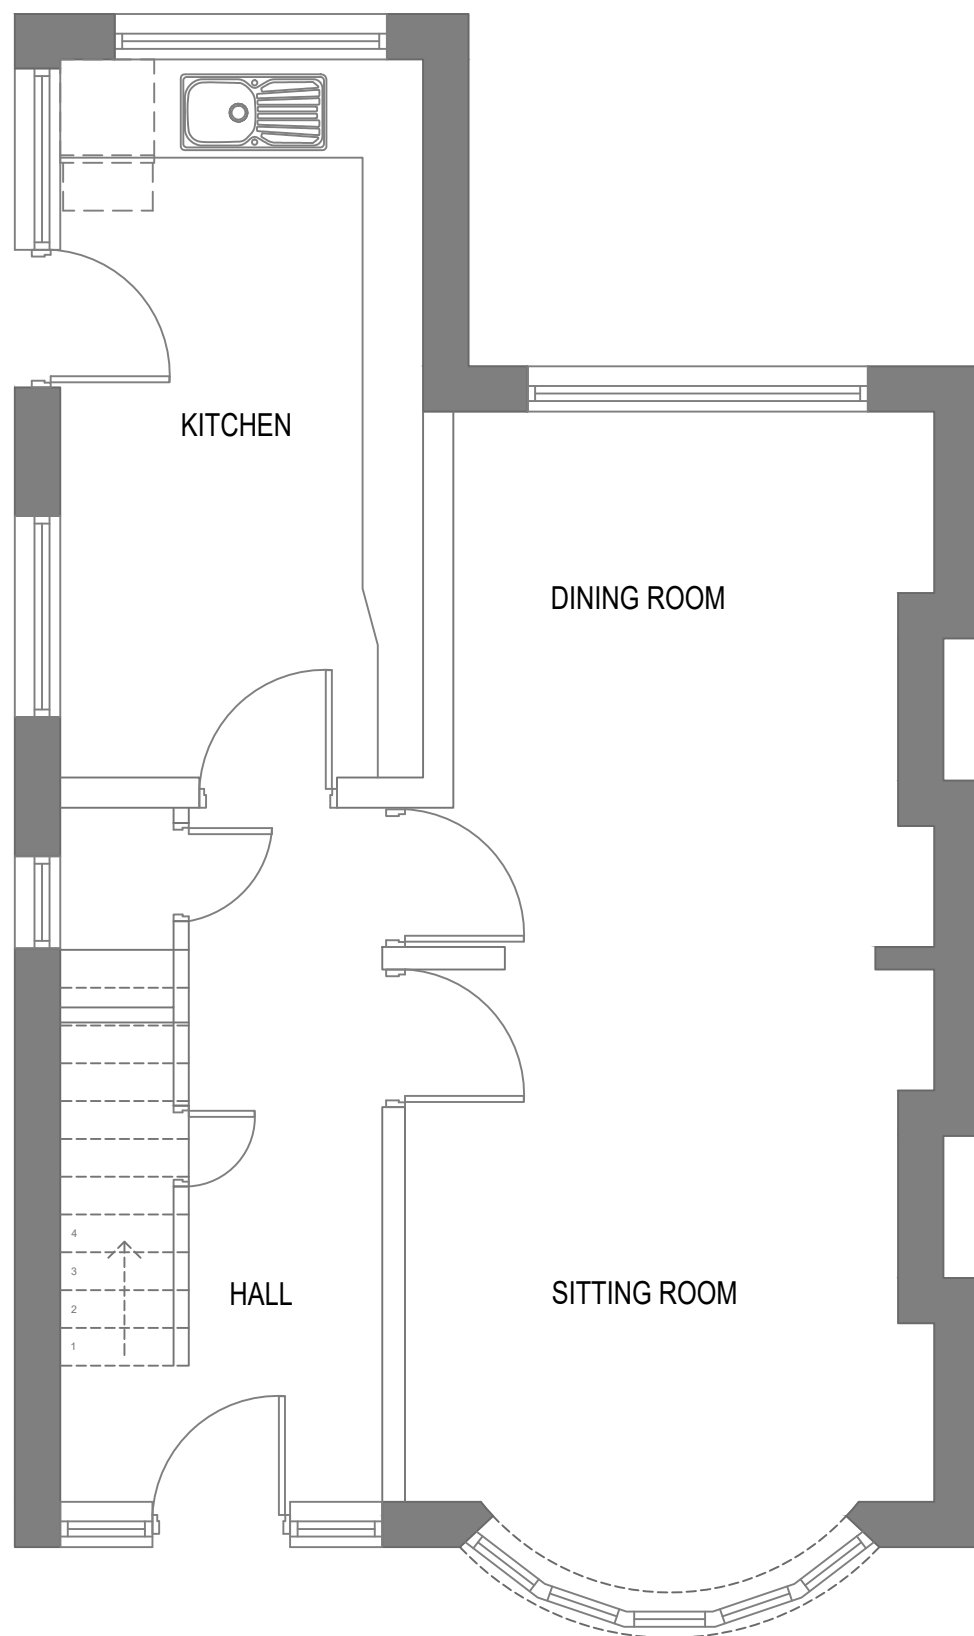

EXISTING GROUND FLOOR PLAN

108/03 Existing Ground Floor
10 Knowle Drive
Prestwich

SCALE - 1:50@A3