



FOOT PATH SIDE ELEVATION



TO LANCASTER AVE



TO MAYFAIR GROVE

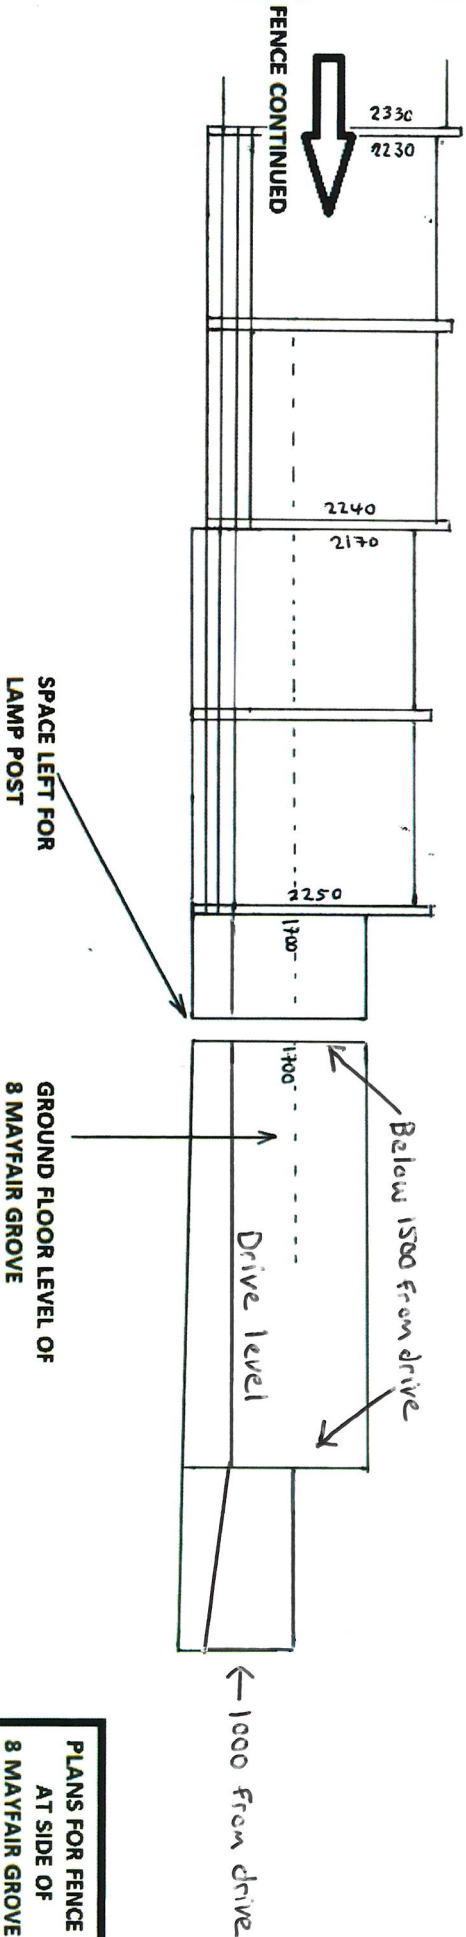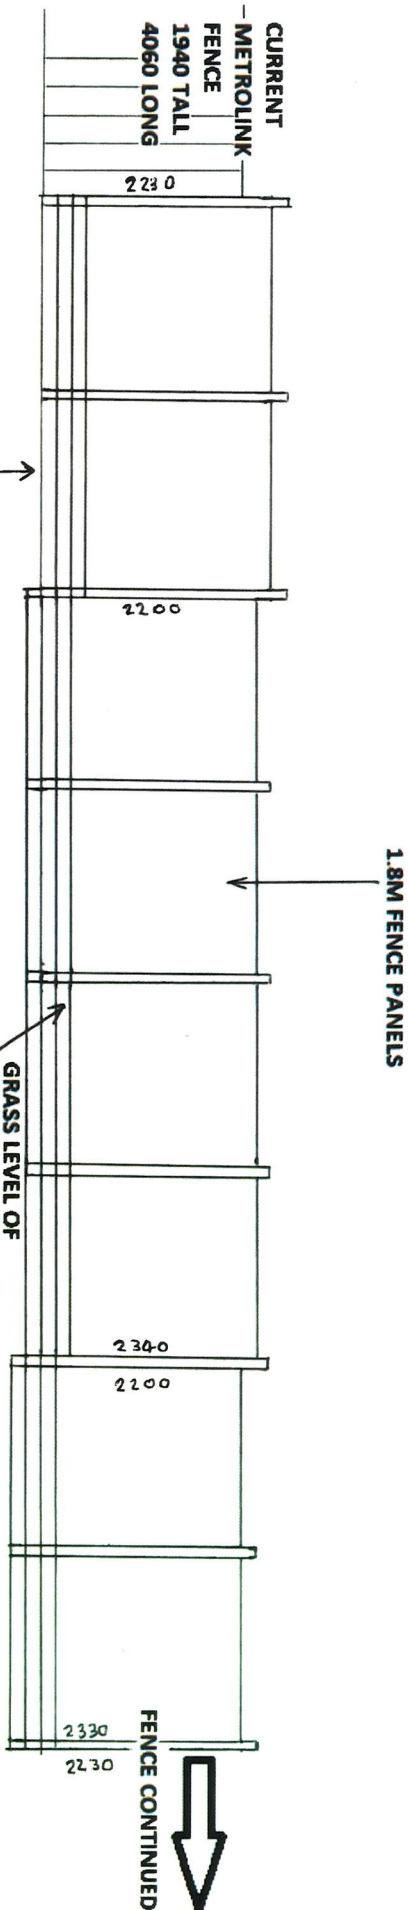

PLANS FOR FENCE
AT SIDE OF
8 MAYFAIR GROVE
M45 6BQ
SCALE:1:50