





Scale Bar 50m - 1:500 @ A3


SITE LAYOUT

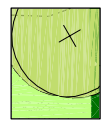

New Tree Planting

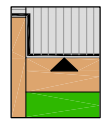


Door Entry Points

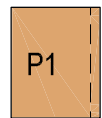

Parking Spaces

PLANNING SUBMISSION


Rev.	Date	Revision Description	Drawn
C	24-4-14	Plan amended to include 'Sunroom' and other changes	DGL
B	21-1-14	Red edge amended as requested by Local Authority Case Officer	DGL
A	12-4-13	Pedestrian Gate added to forage wall	DGL

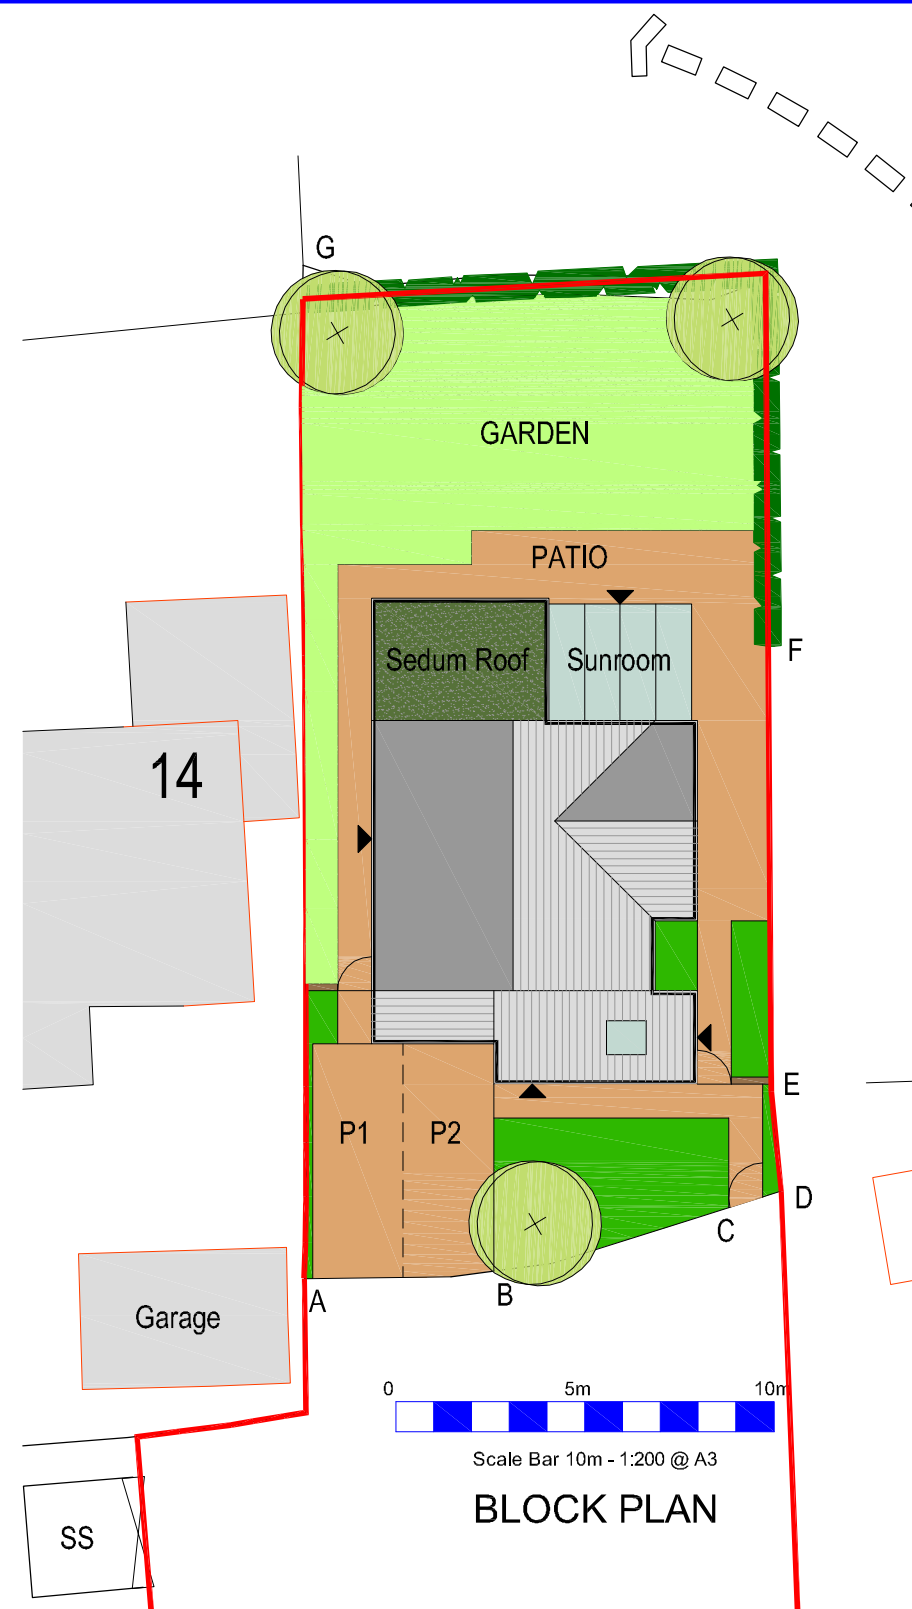

Scale Bar 10m - 1:200 @ A3

BLOCK PLAN

- A to B = 1.8m High Metal Sliding Railing Gate
- B to C = 1.875m High Rendered Block Walling
- C to D = 1.8m High Metal Gate
- D to E = 1.875m High Rendered Block Walling
- E to F = 600mm High Dwarf Wall with Glazing Panels on top
- F to G = New Hedgerow planting with 1.8m high timber fencing on site side
- G to A = Existing Timber Screen Fencing

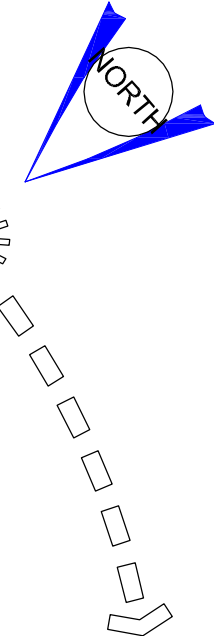

Barn Meadow House

Southfield Fold Farm
Southfield
Burnley
Lancashire
BB10 3RH

Tel: 01282 601157
Mbl: 07976 782876

Client	Mr D. Holt		
Project	Dorothy Street, Ramsbottom		
Drawing Title	Site Layout		
Drawing No.	4913DSR/PL02		

Revision	Drawn	Checked
C	D.G.Lever	Approved
Scale	1:500 / 1:200	
Drawn	4/9/13	
E-mail	dglever@dglasoc wanadoo.co.uk	A3