



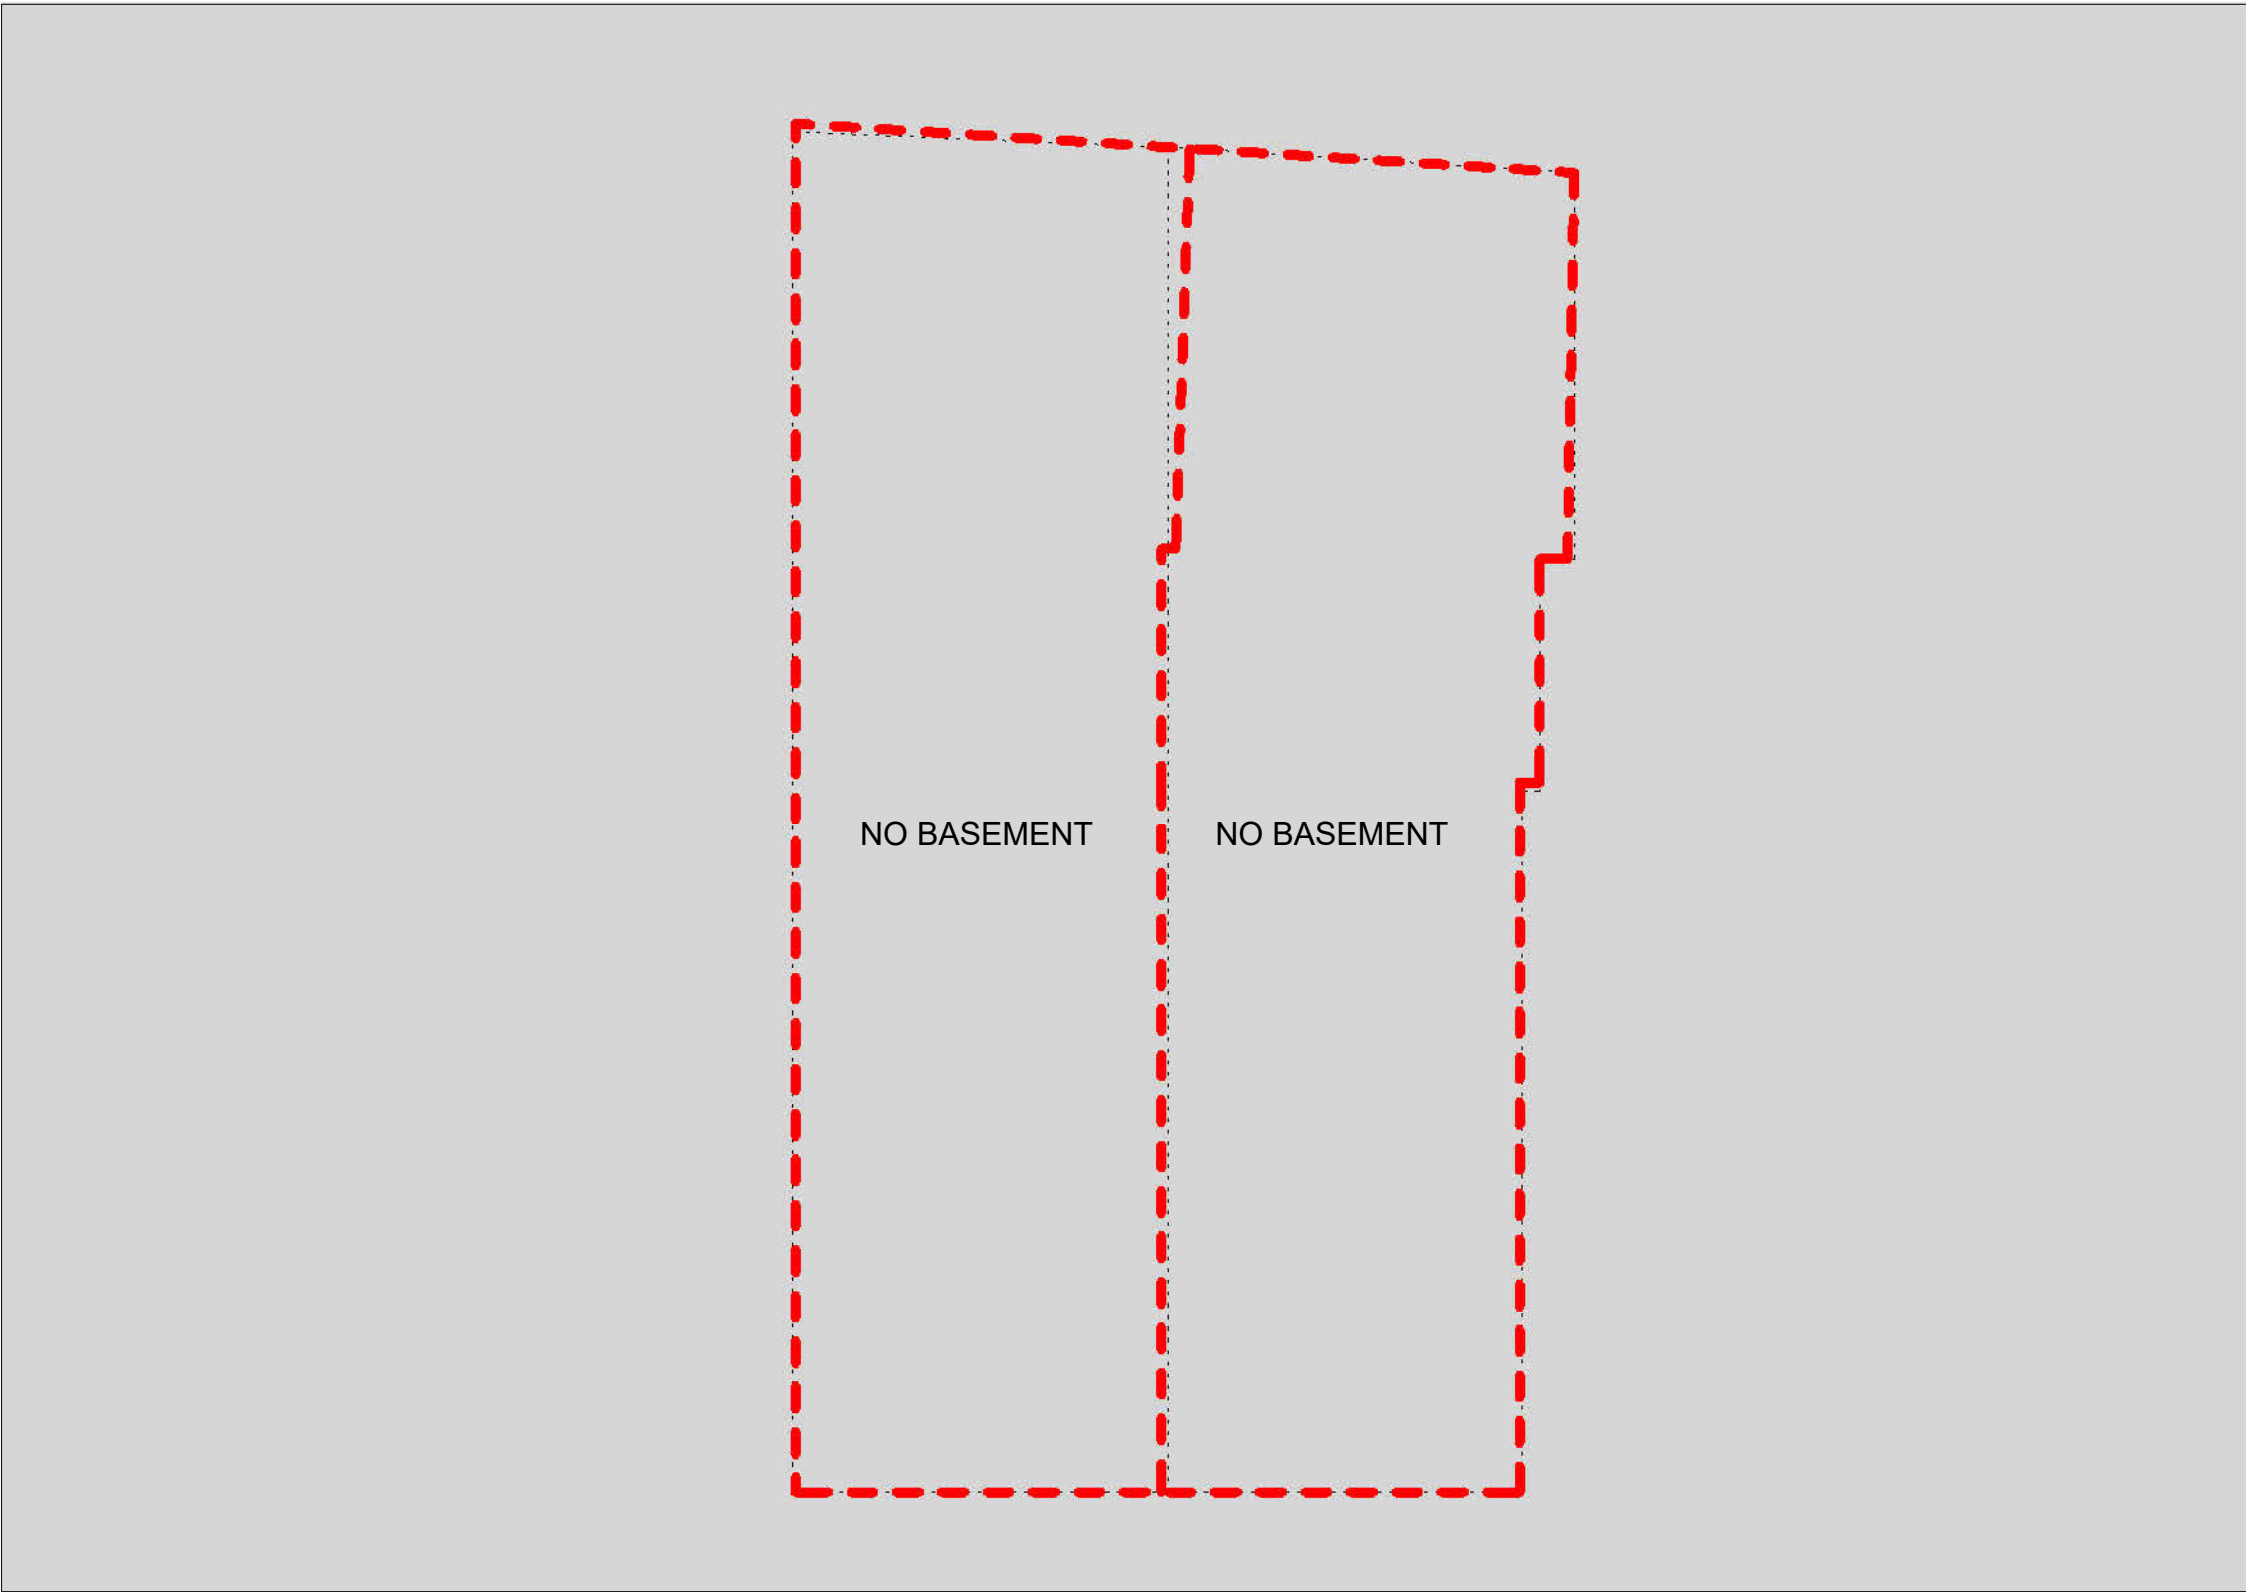


01. Existing Basement Floor Plan

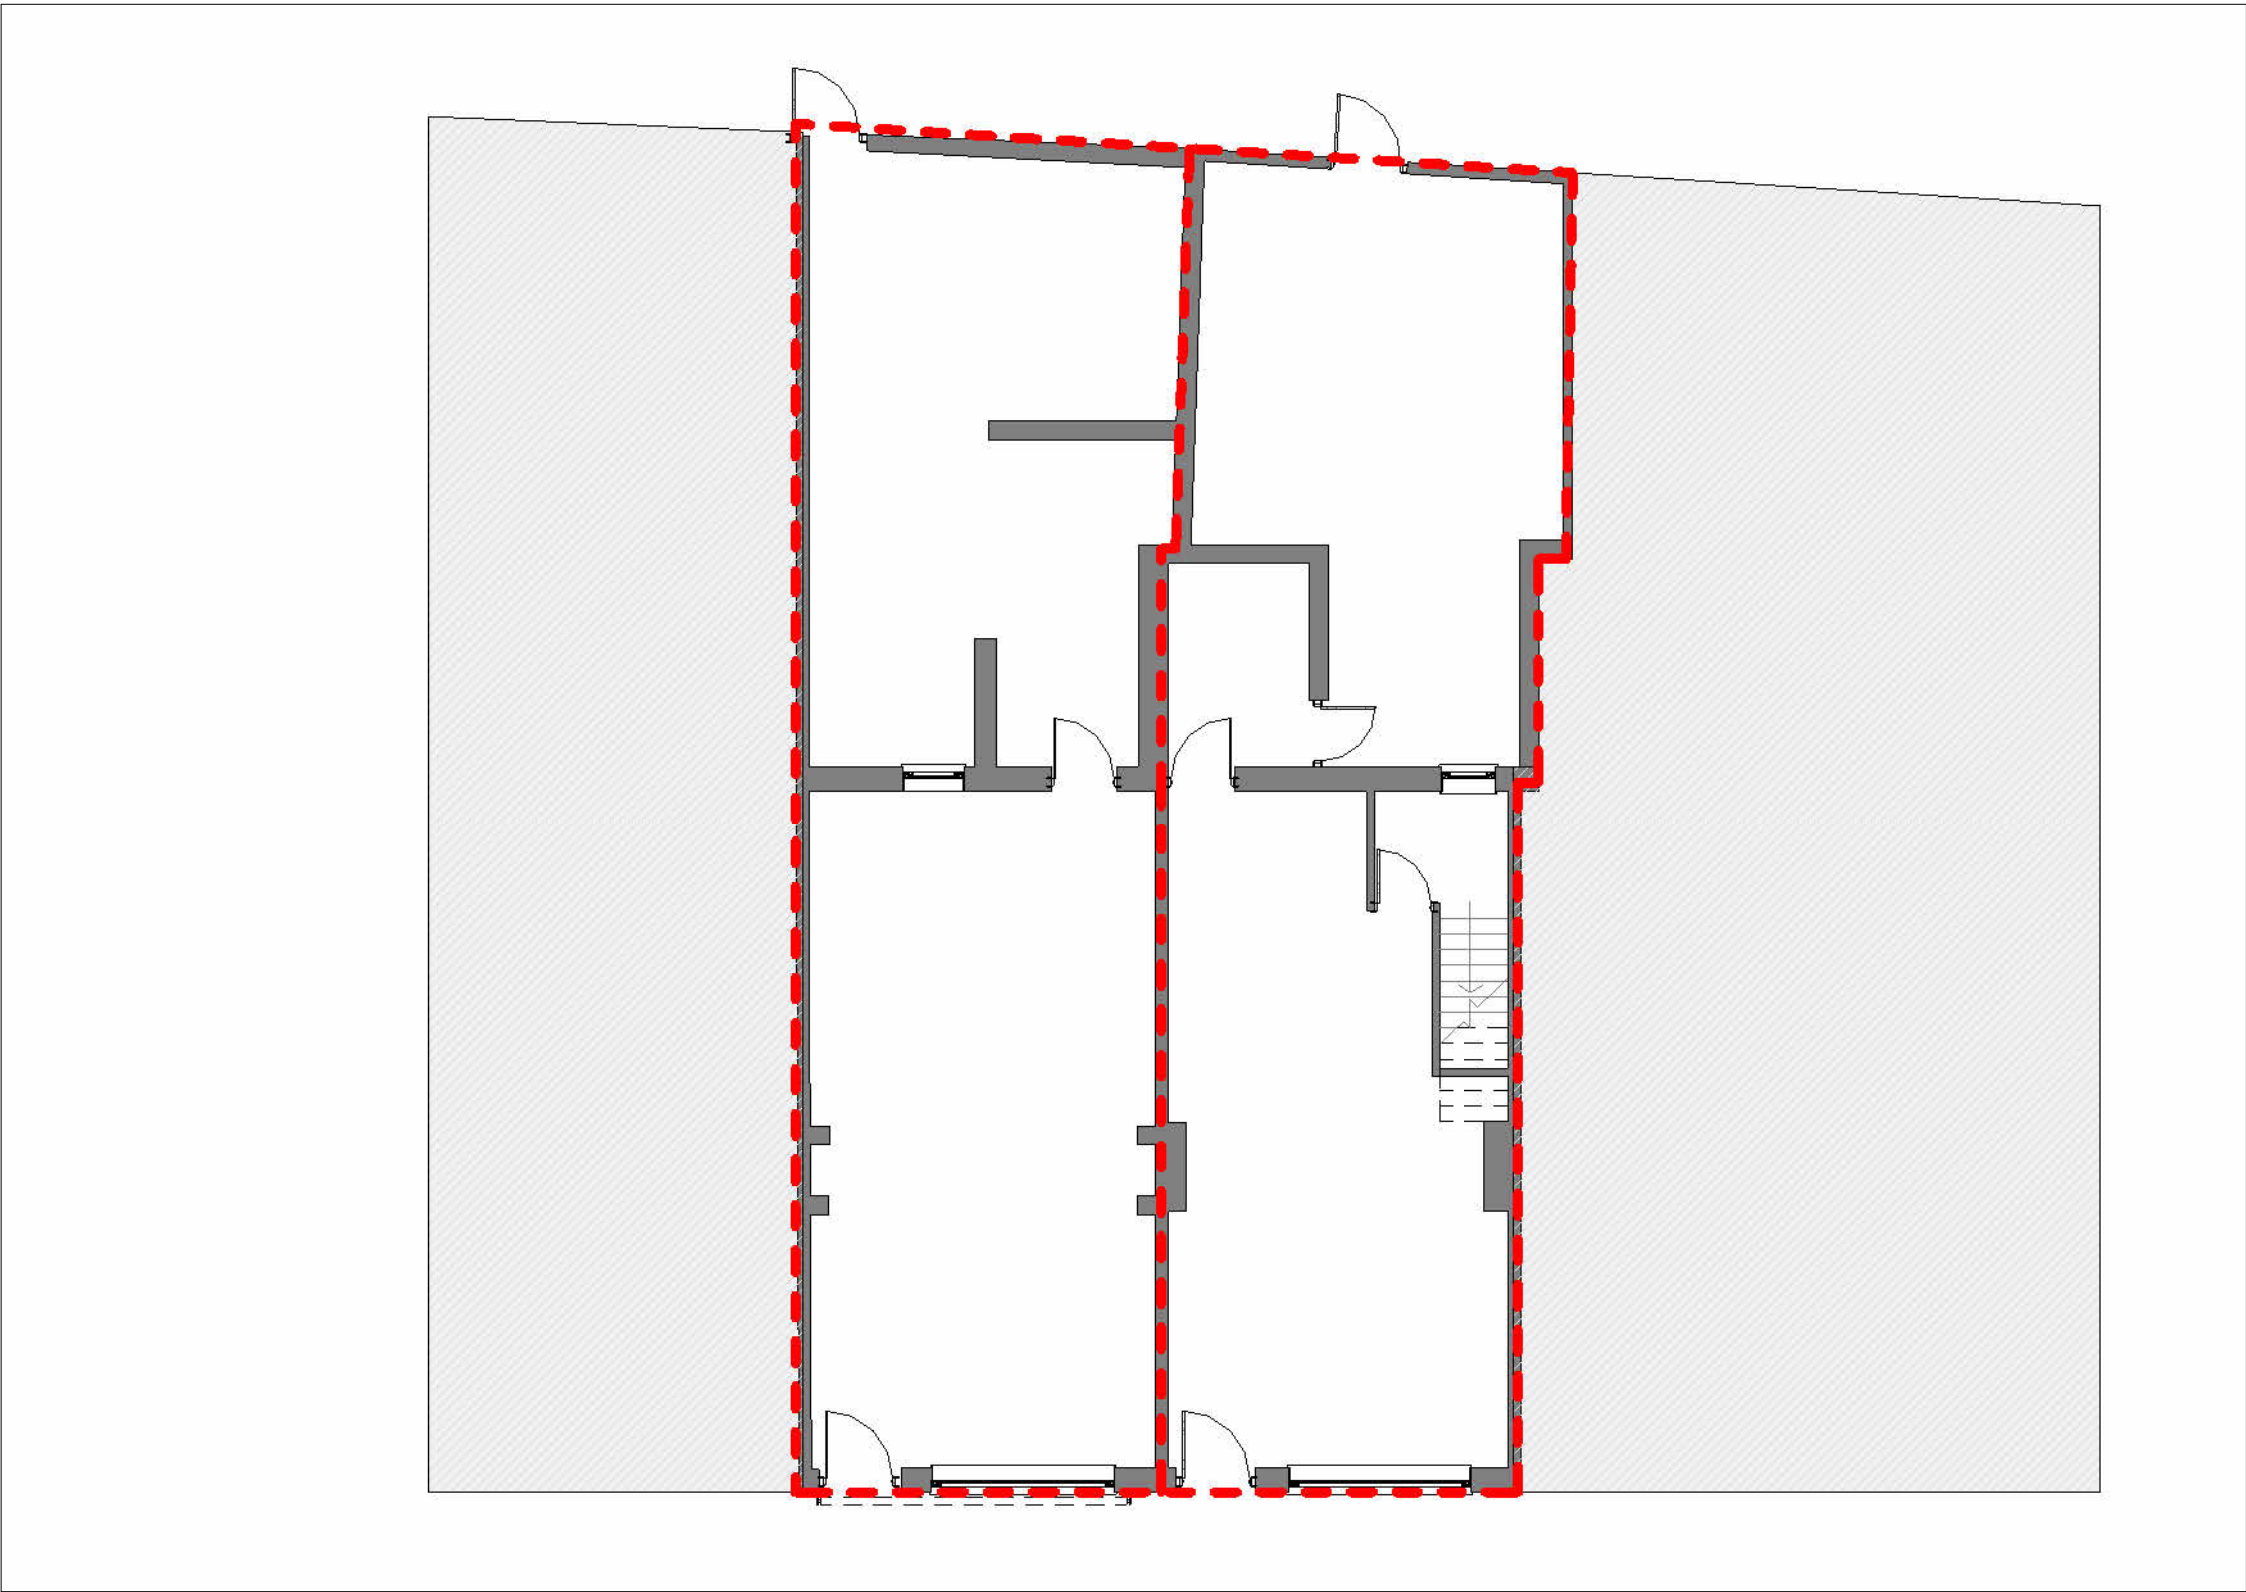

02. Existing Ground Floor Plan



03. Existing First Floor Plan

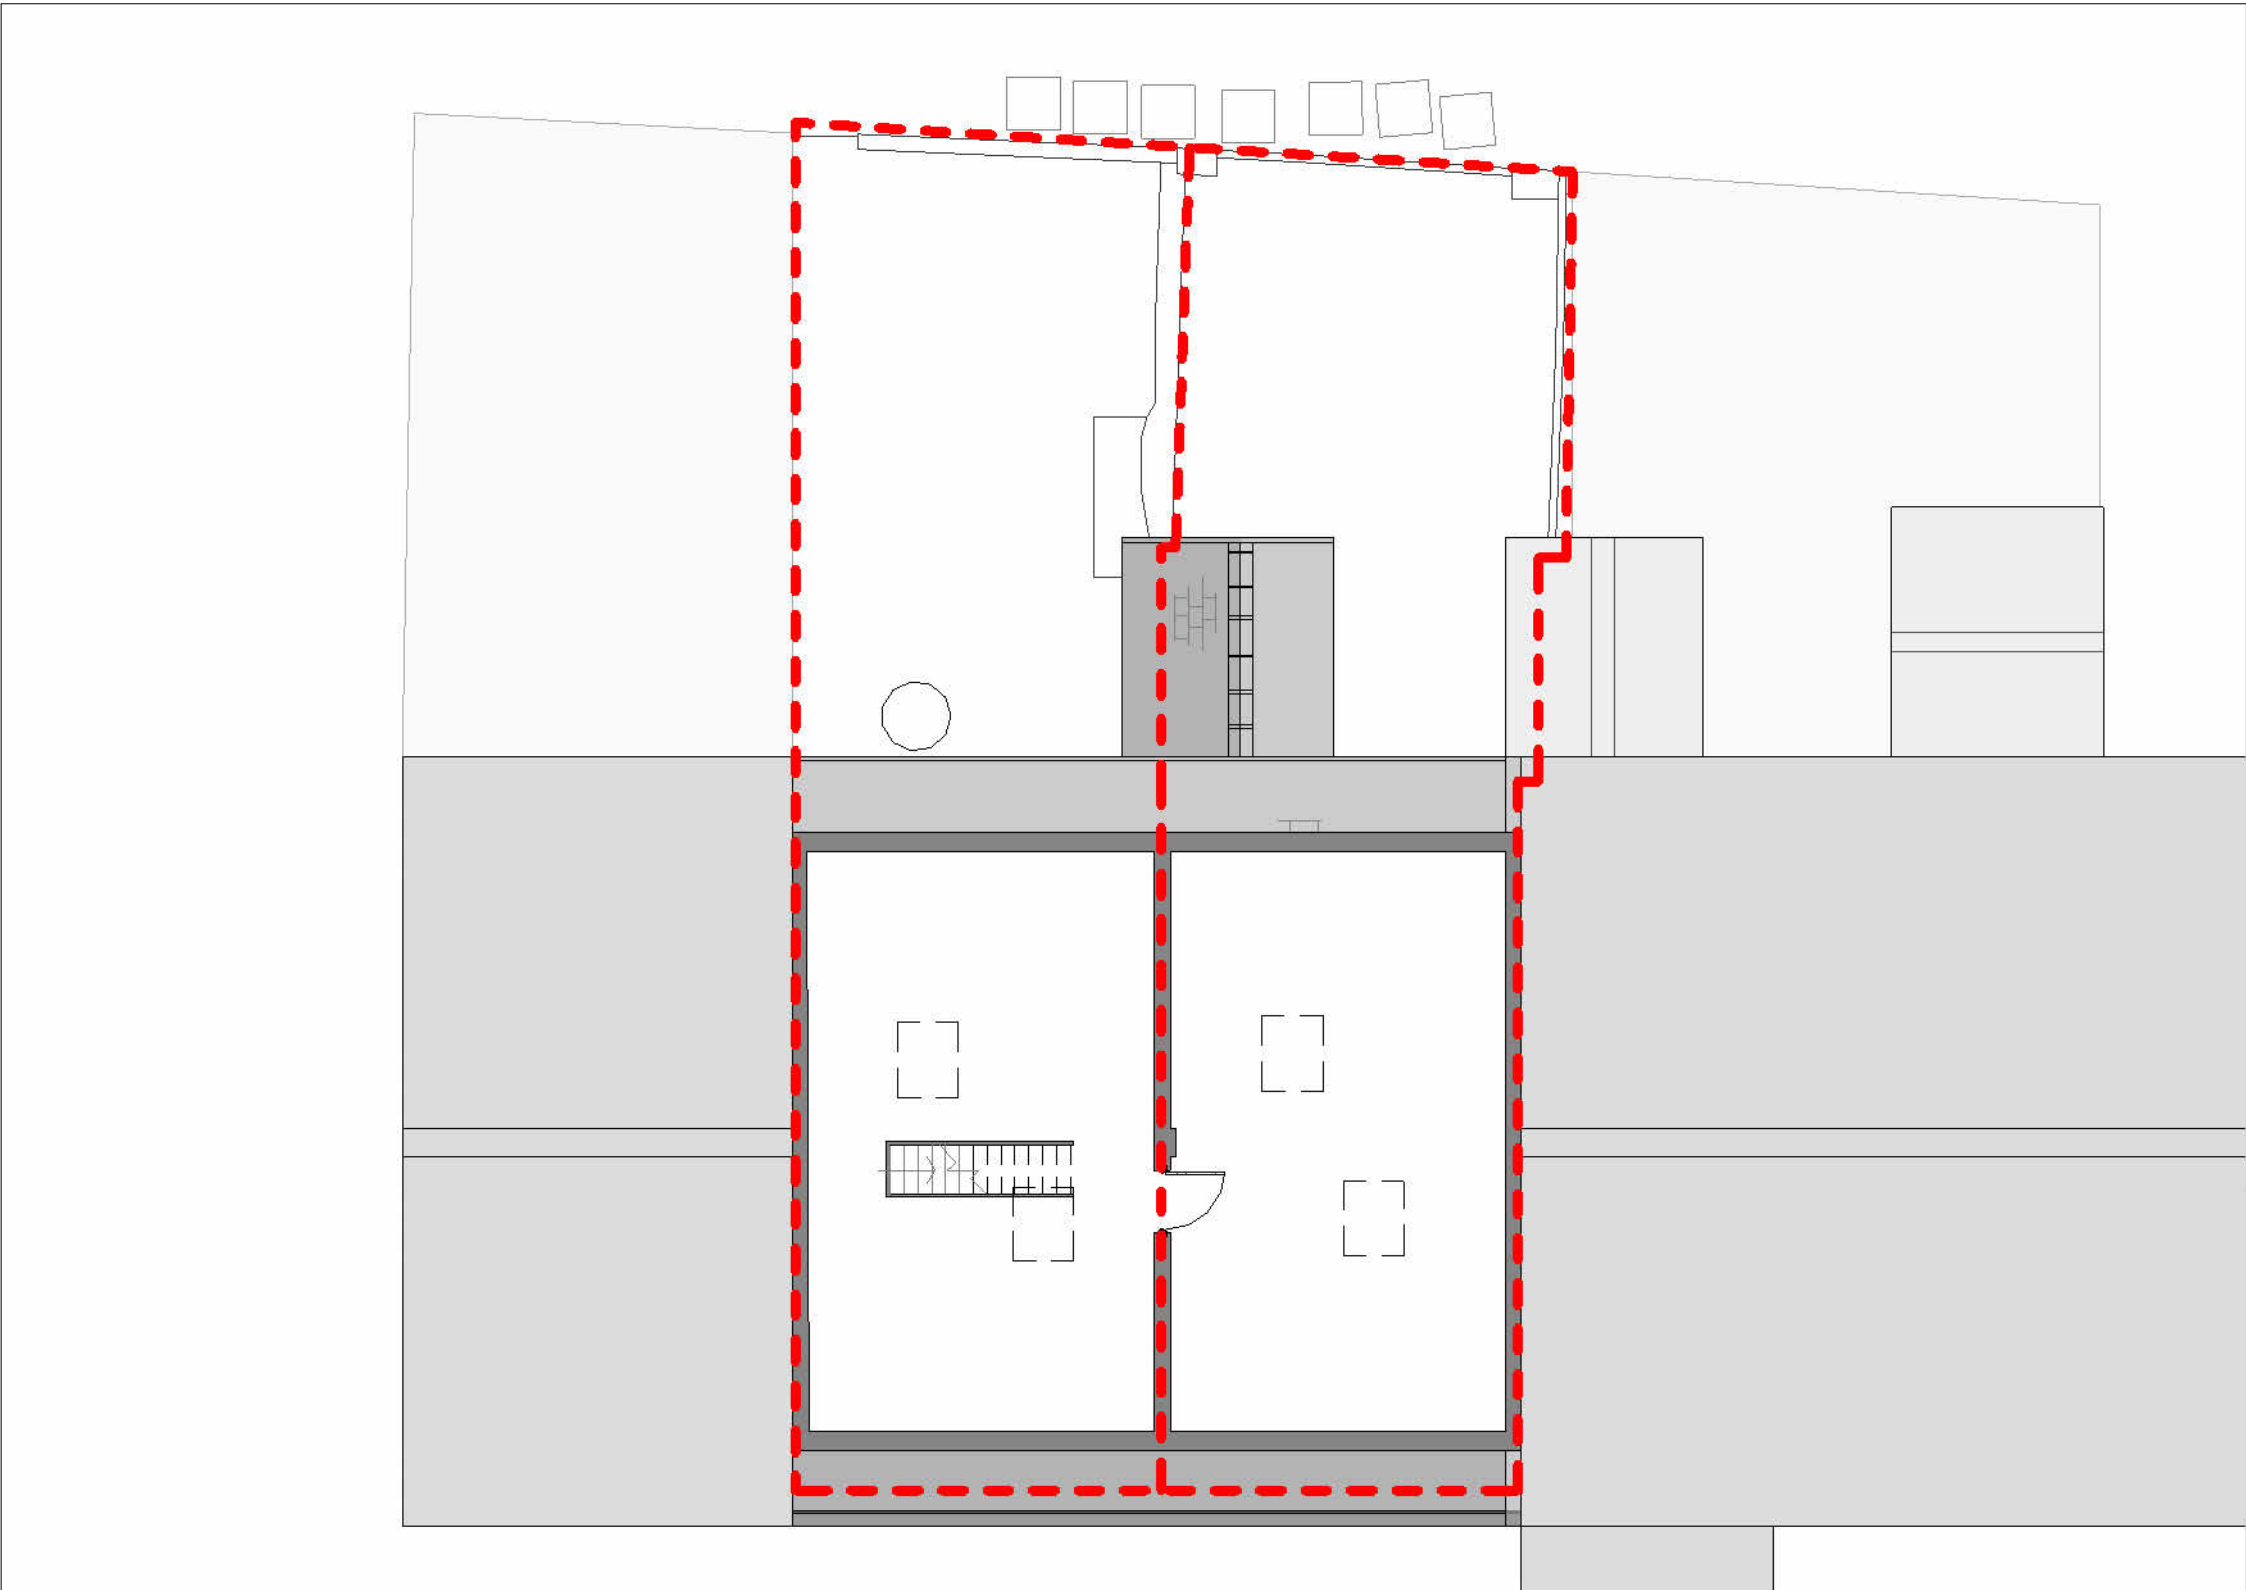

04. Existing Second Floor Plan