



1:50 EXISTING "SIDE" ELEVATION FROM N° 5.

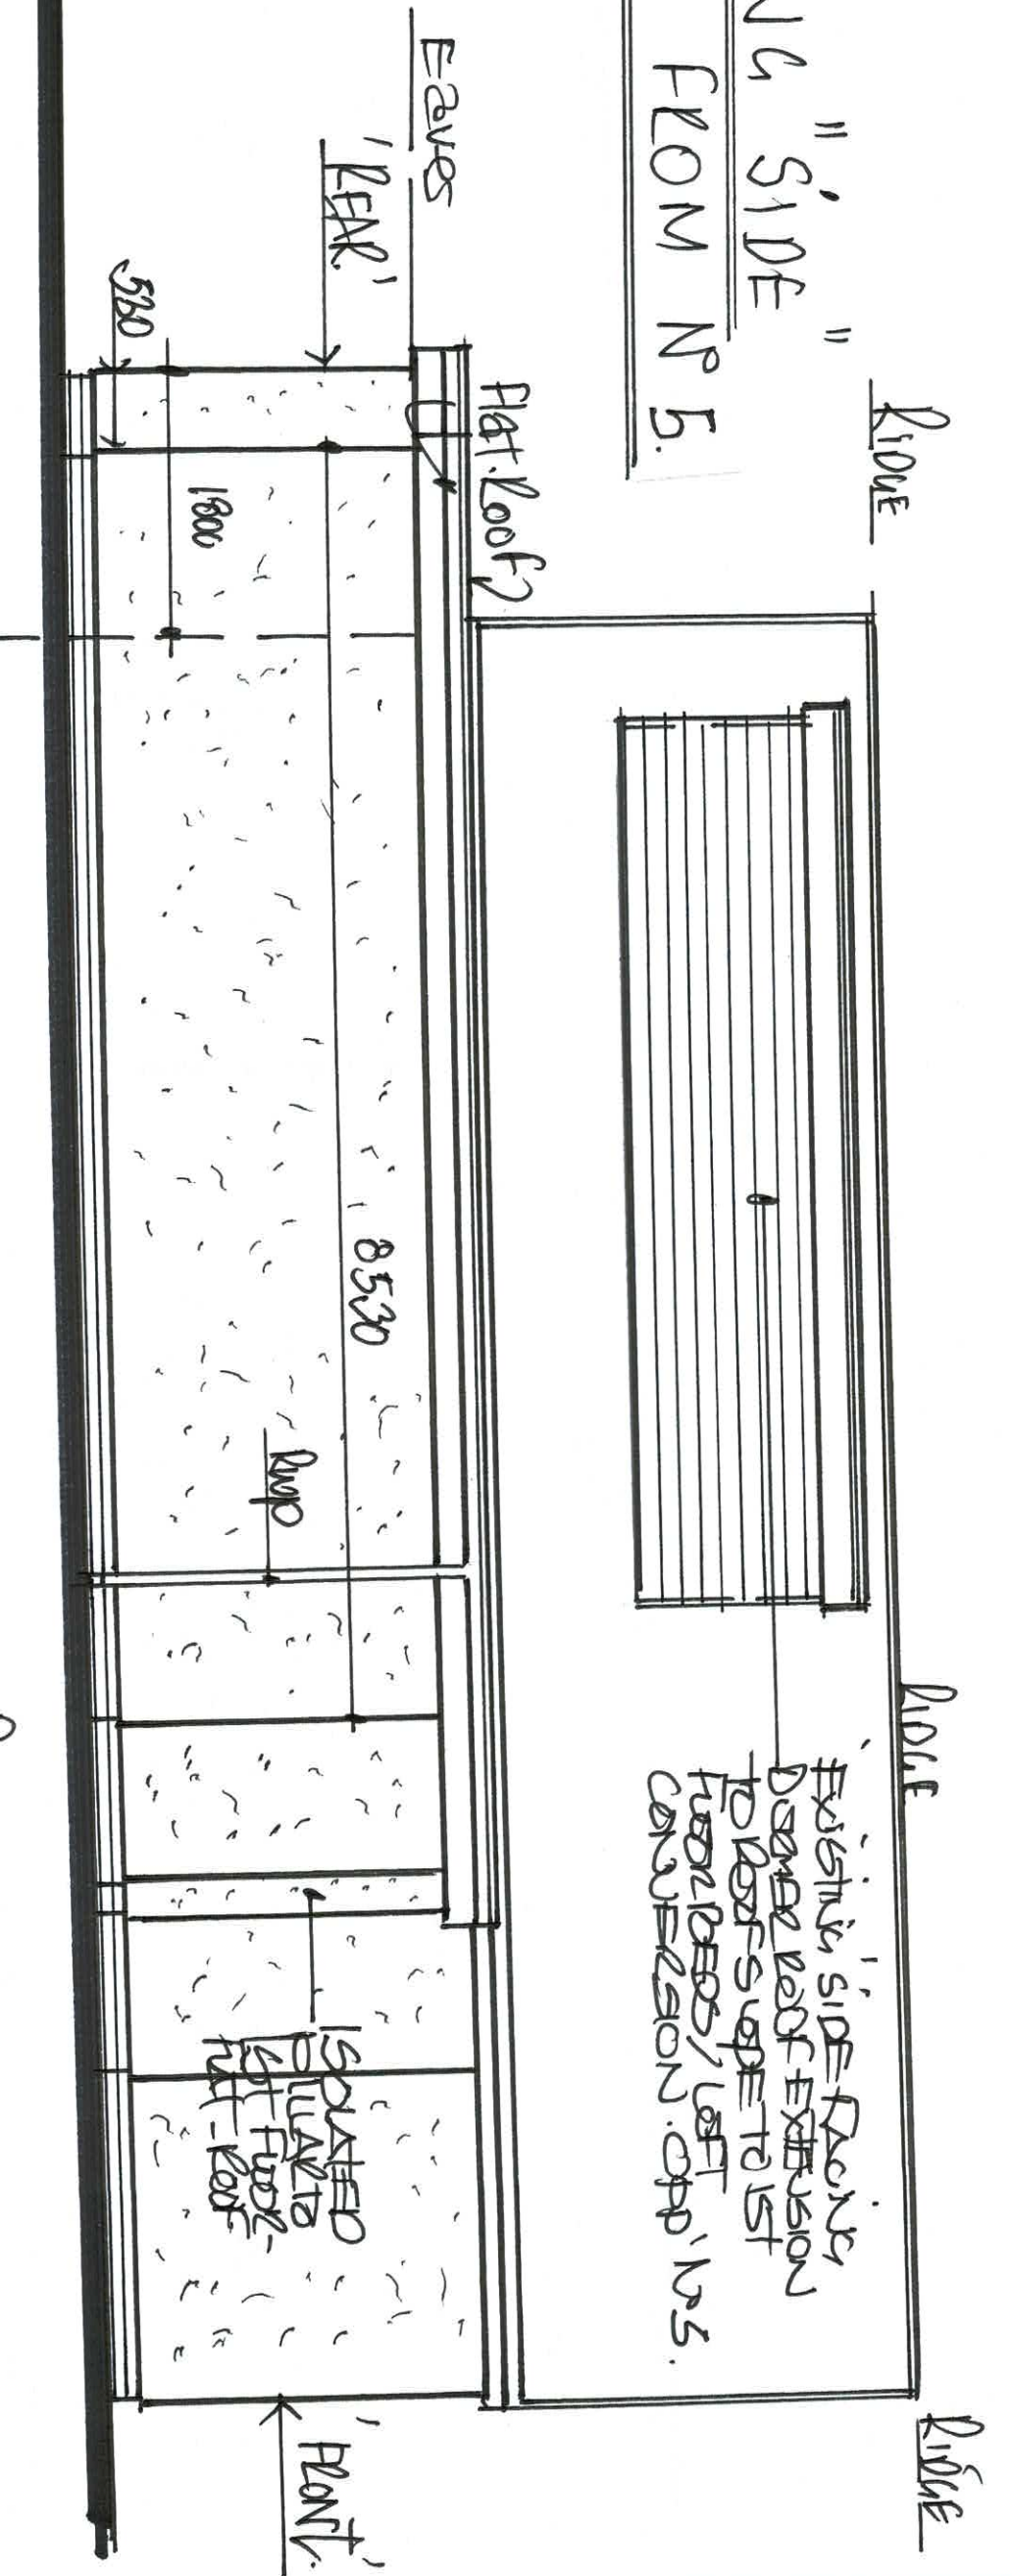

1:50 EXISTING "SIDE" ELEVATION FROM N° 9

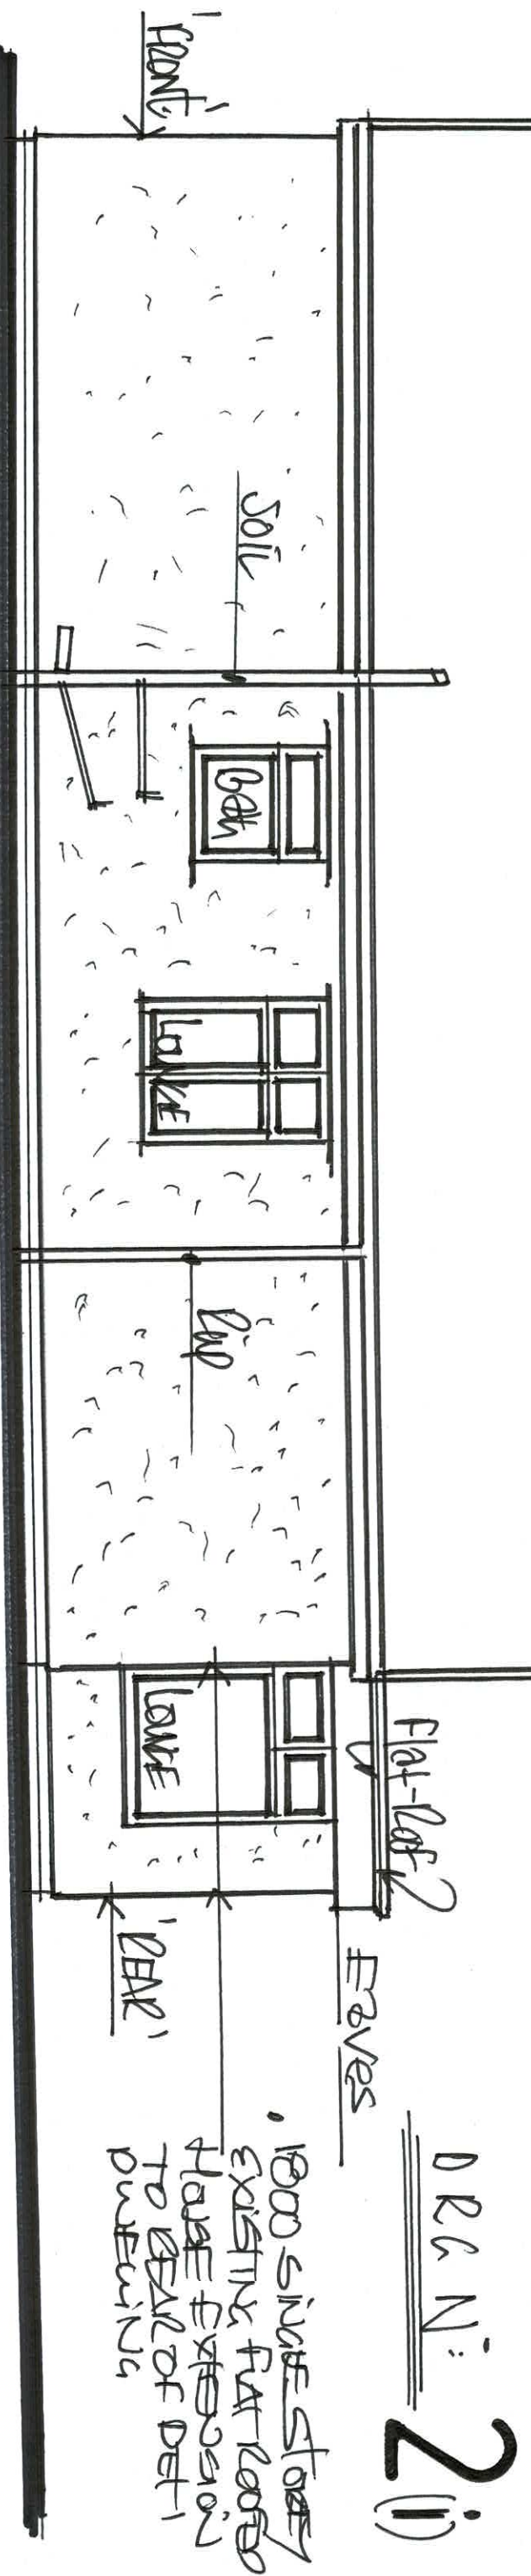

DRAWN: 2(i)