


LOCATION PLAN 1:1250 @ A3

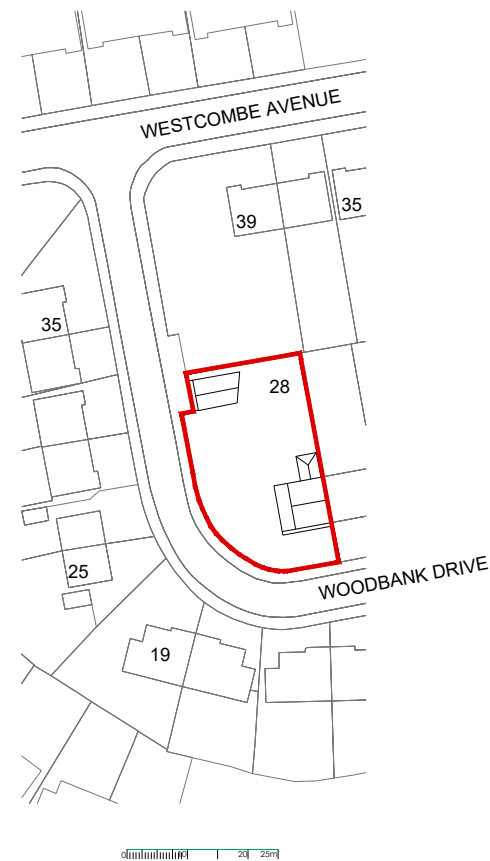

Rev.	Date	Description	Drawn
-	-	-	-



DGL Associates Limited

Barn Meadow House
Southfield Fold Farm
Southfield, Burnley
Lancashire BB10 3RH
Tel : 01282 601157
darren.dgla@gmail.com

Drawing Name:
LOCATION PLAN

Project:
28 Woodbank Drive, Bury

Scale: 1:1250 @A3	Drawn: DGL
----------------------	---------------

Date: 19.08.20	Approved: -
-------------------	----------------

Drawing No. 1509/Loc/LPO1	Revision -
-------------------------------------	---------------