

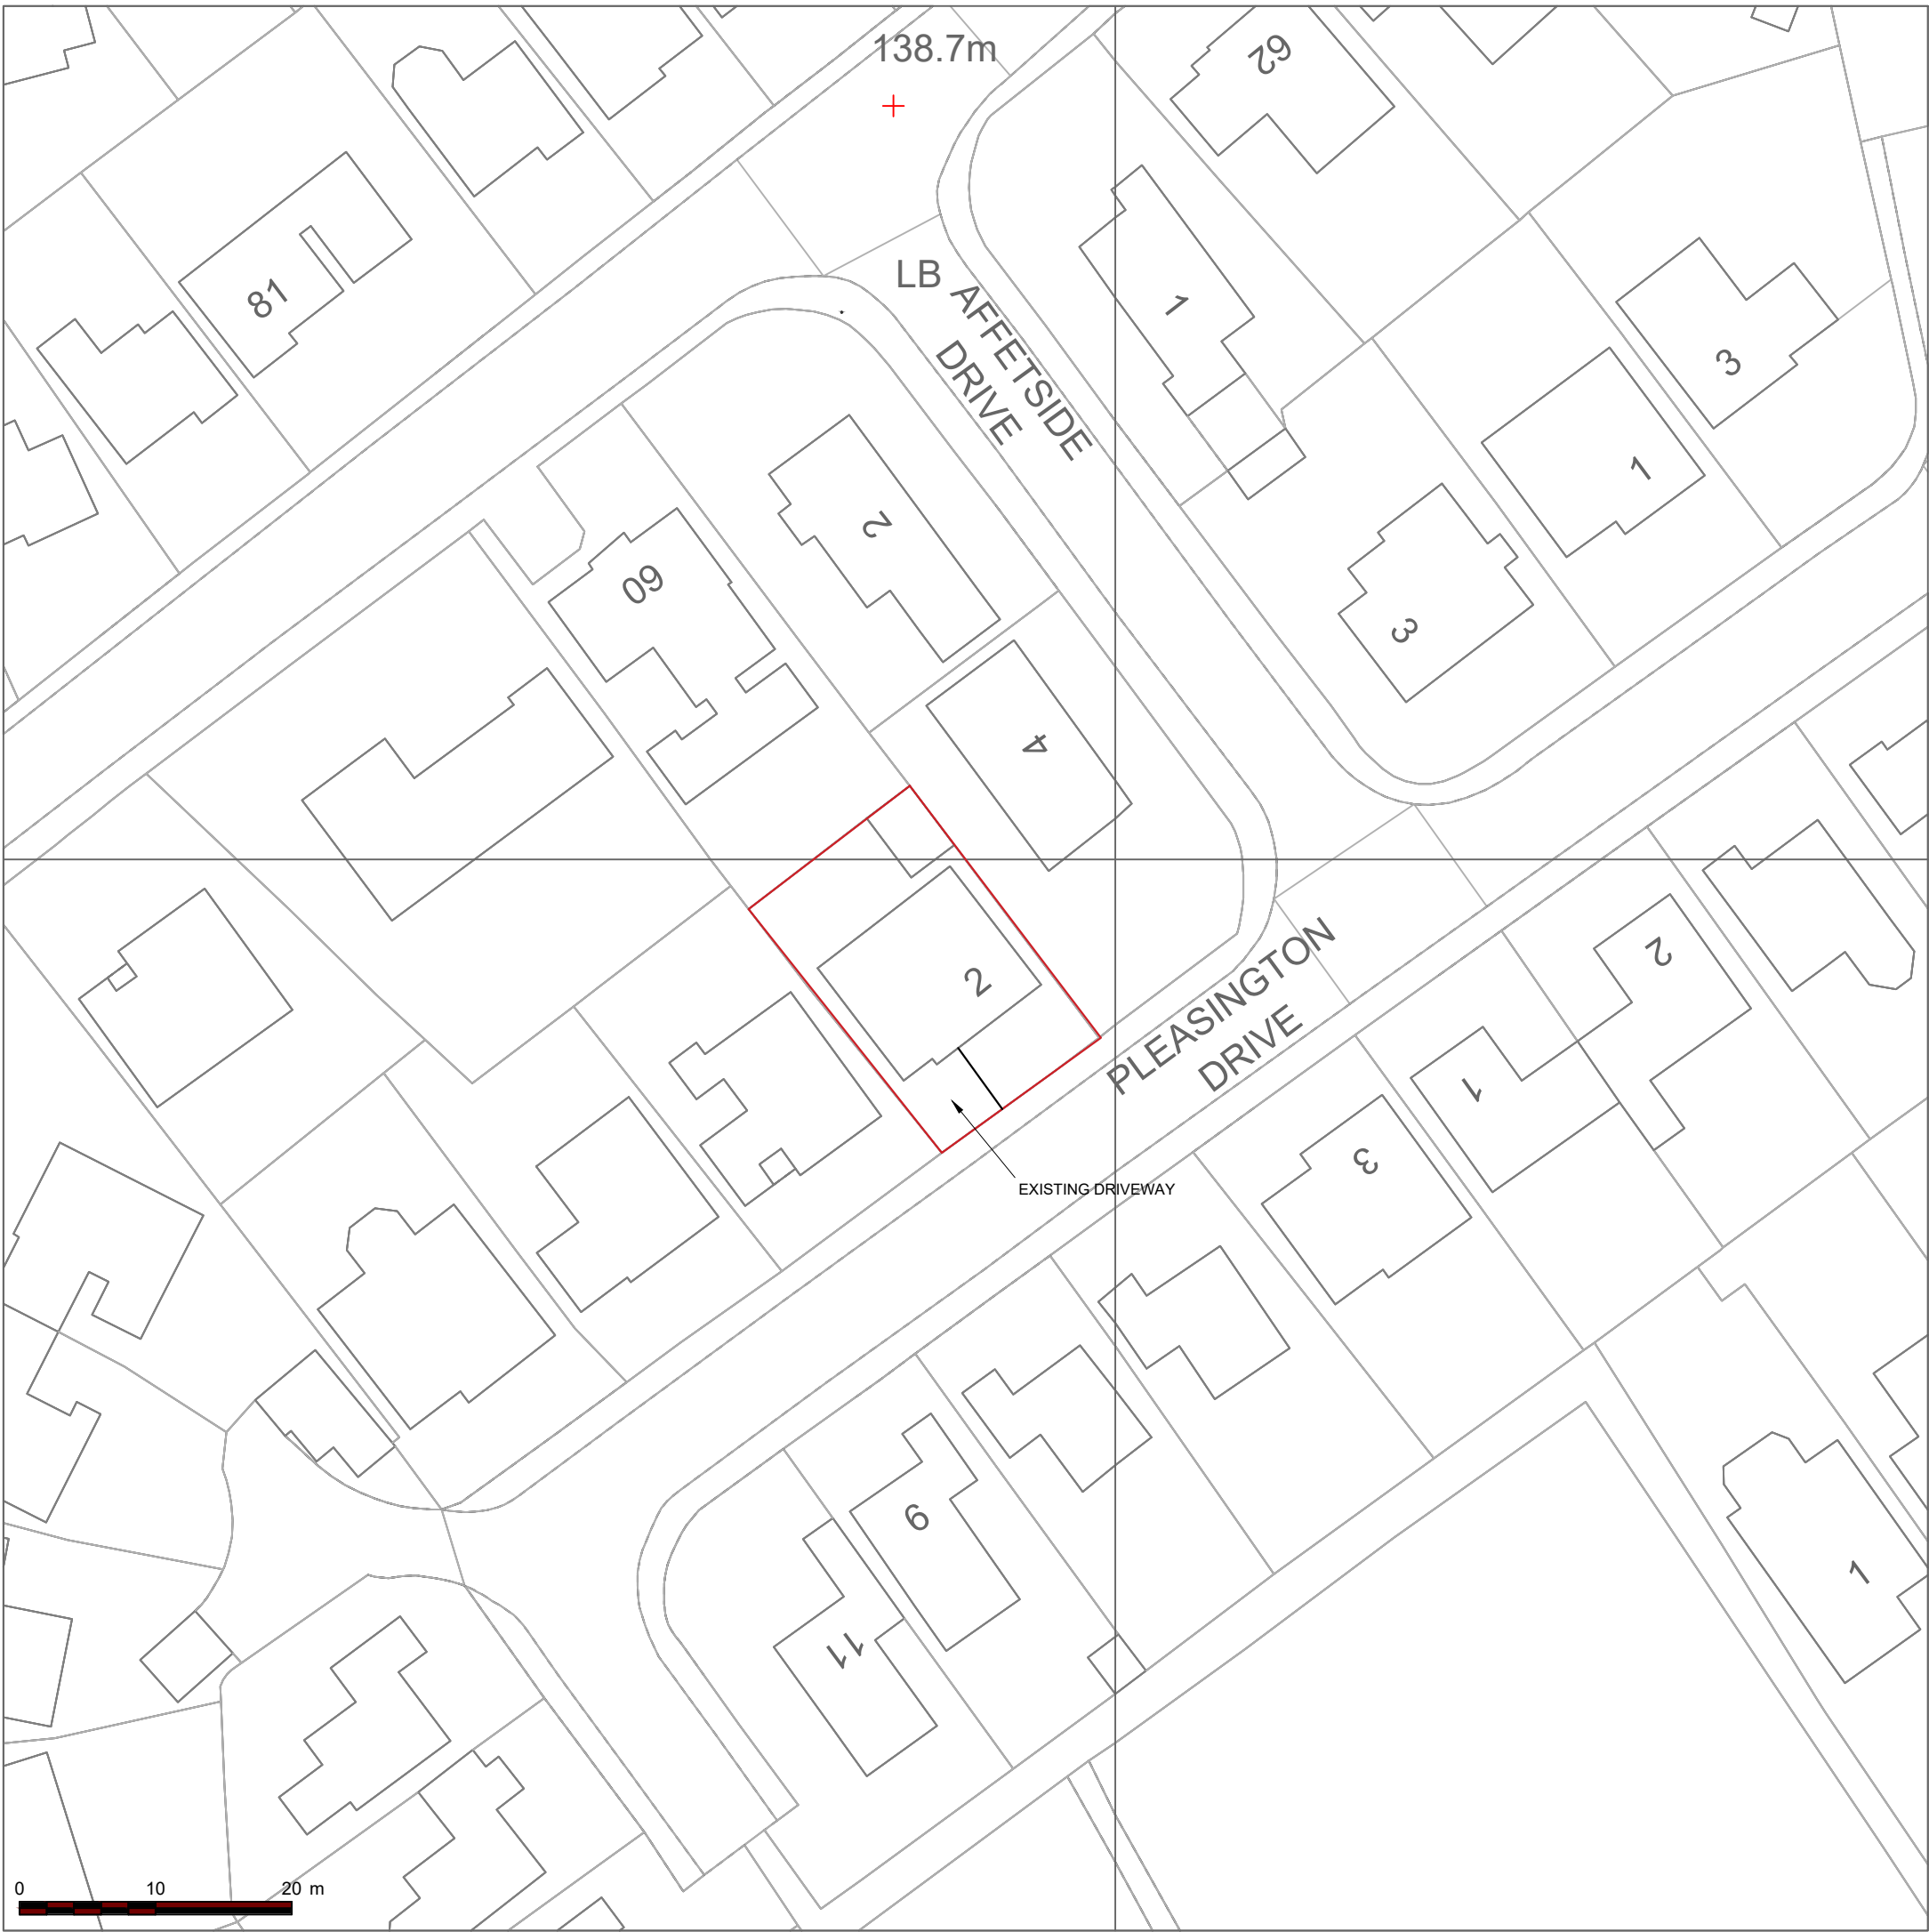



410700

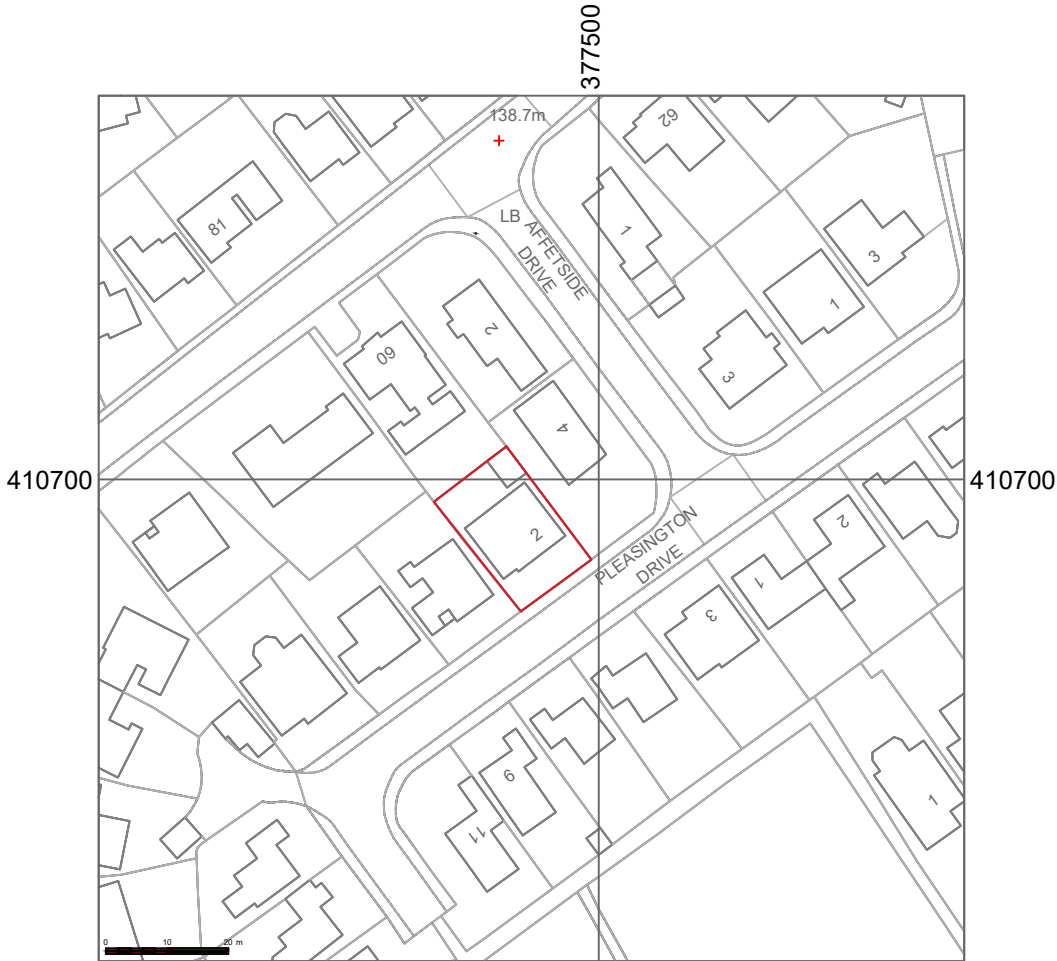


EXISTING SITE PLAN- 1:500

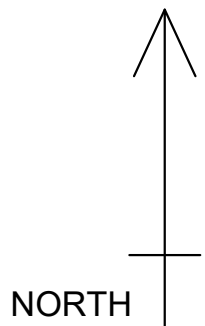

LOCATION PLAN- 1:1250

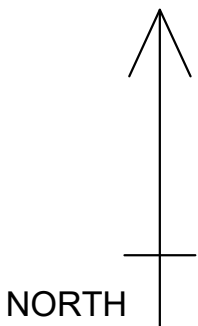

410700

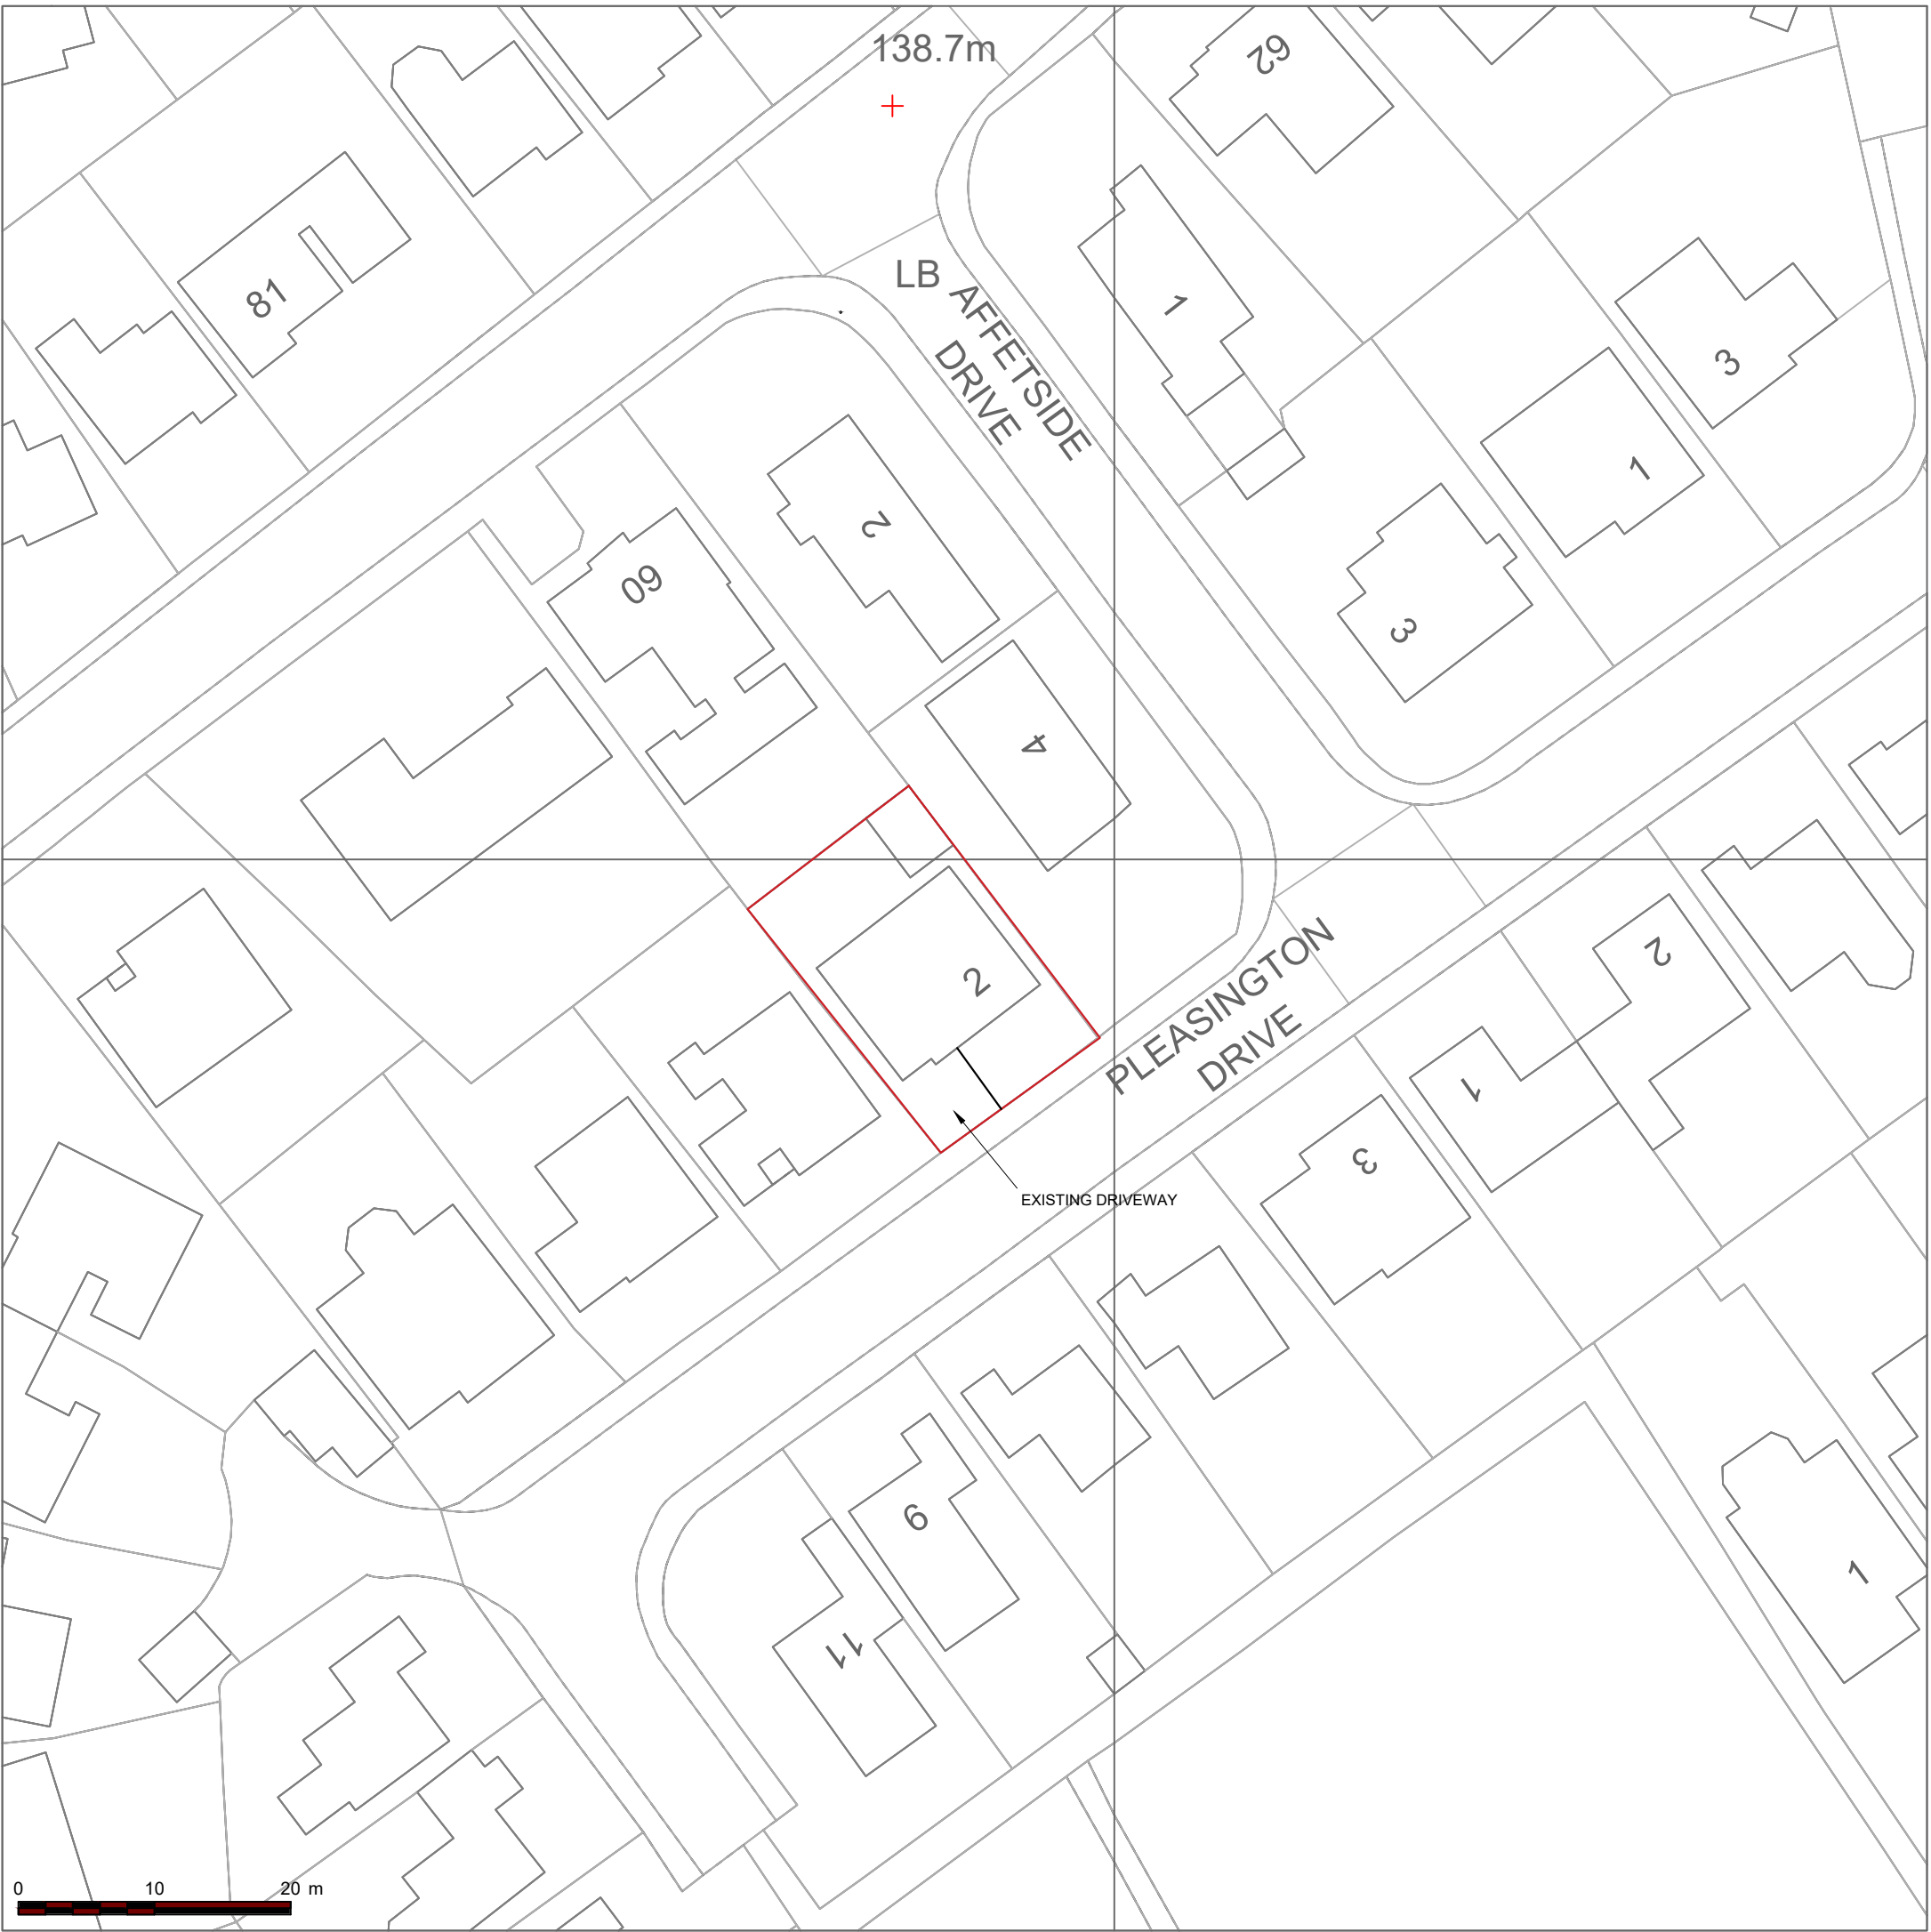

PROPOSED SITE PLAN- 1:500

DORMER EXTENSION TO ROOF.
NO CHANGE TO DRIVEWAY.

A	27.09.21	ISSUED FOR PLANNING
N°	DATE	DESCRIPTION
REVISION		