


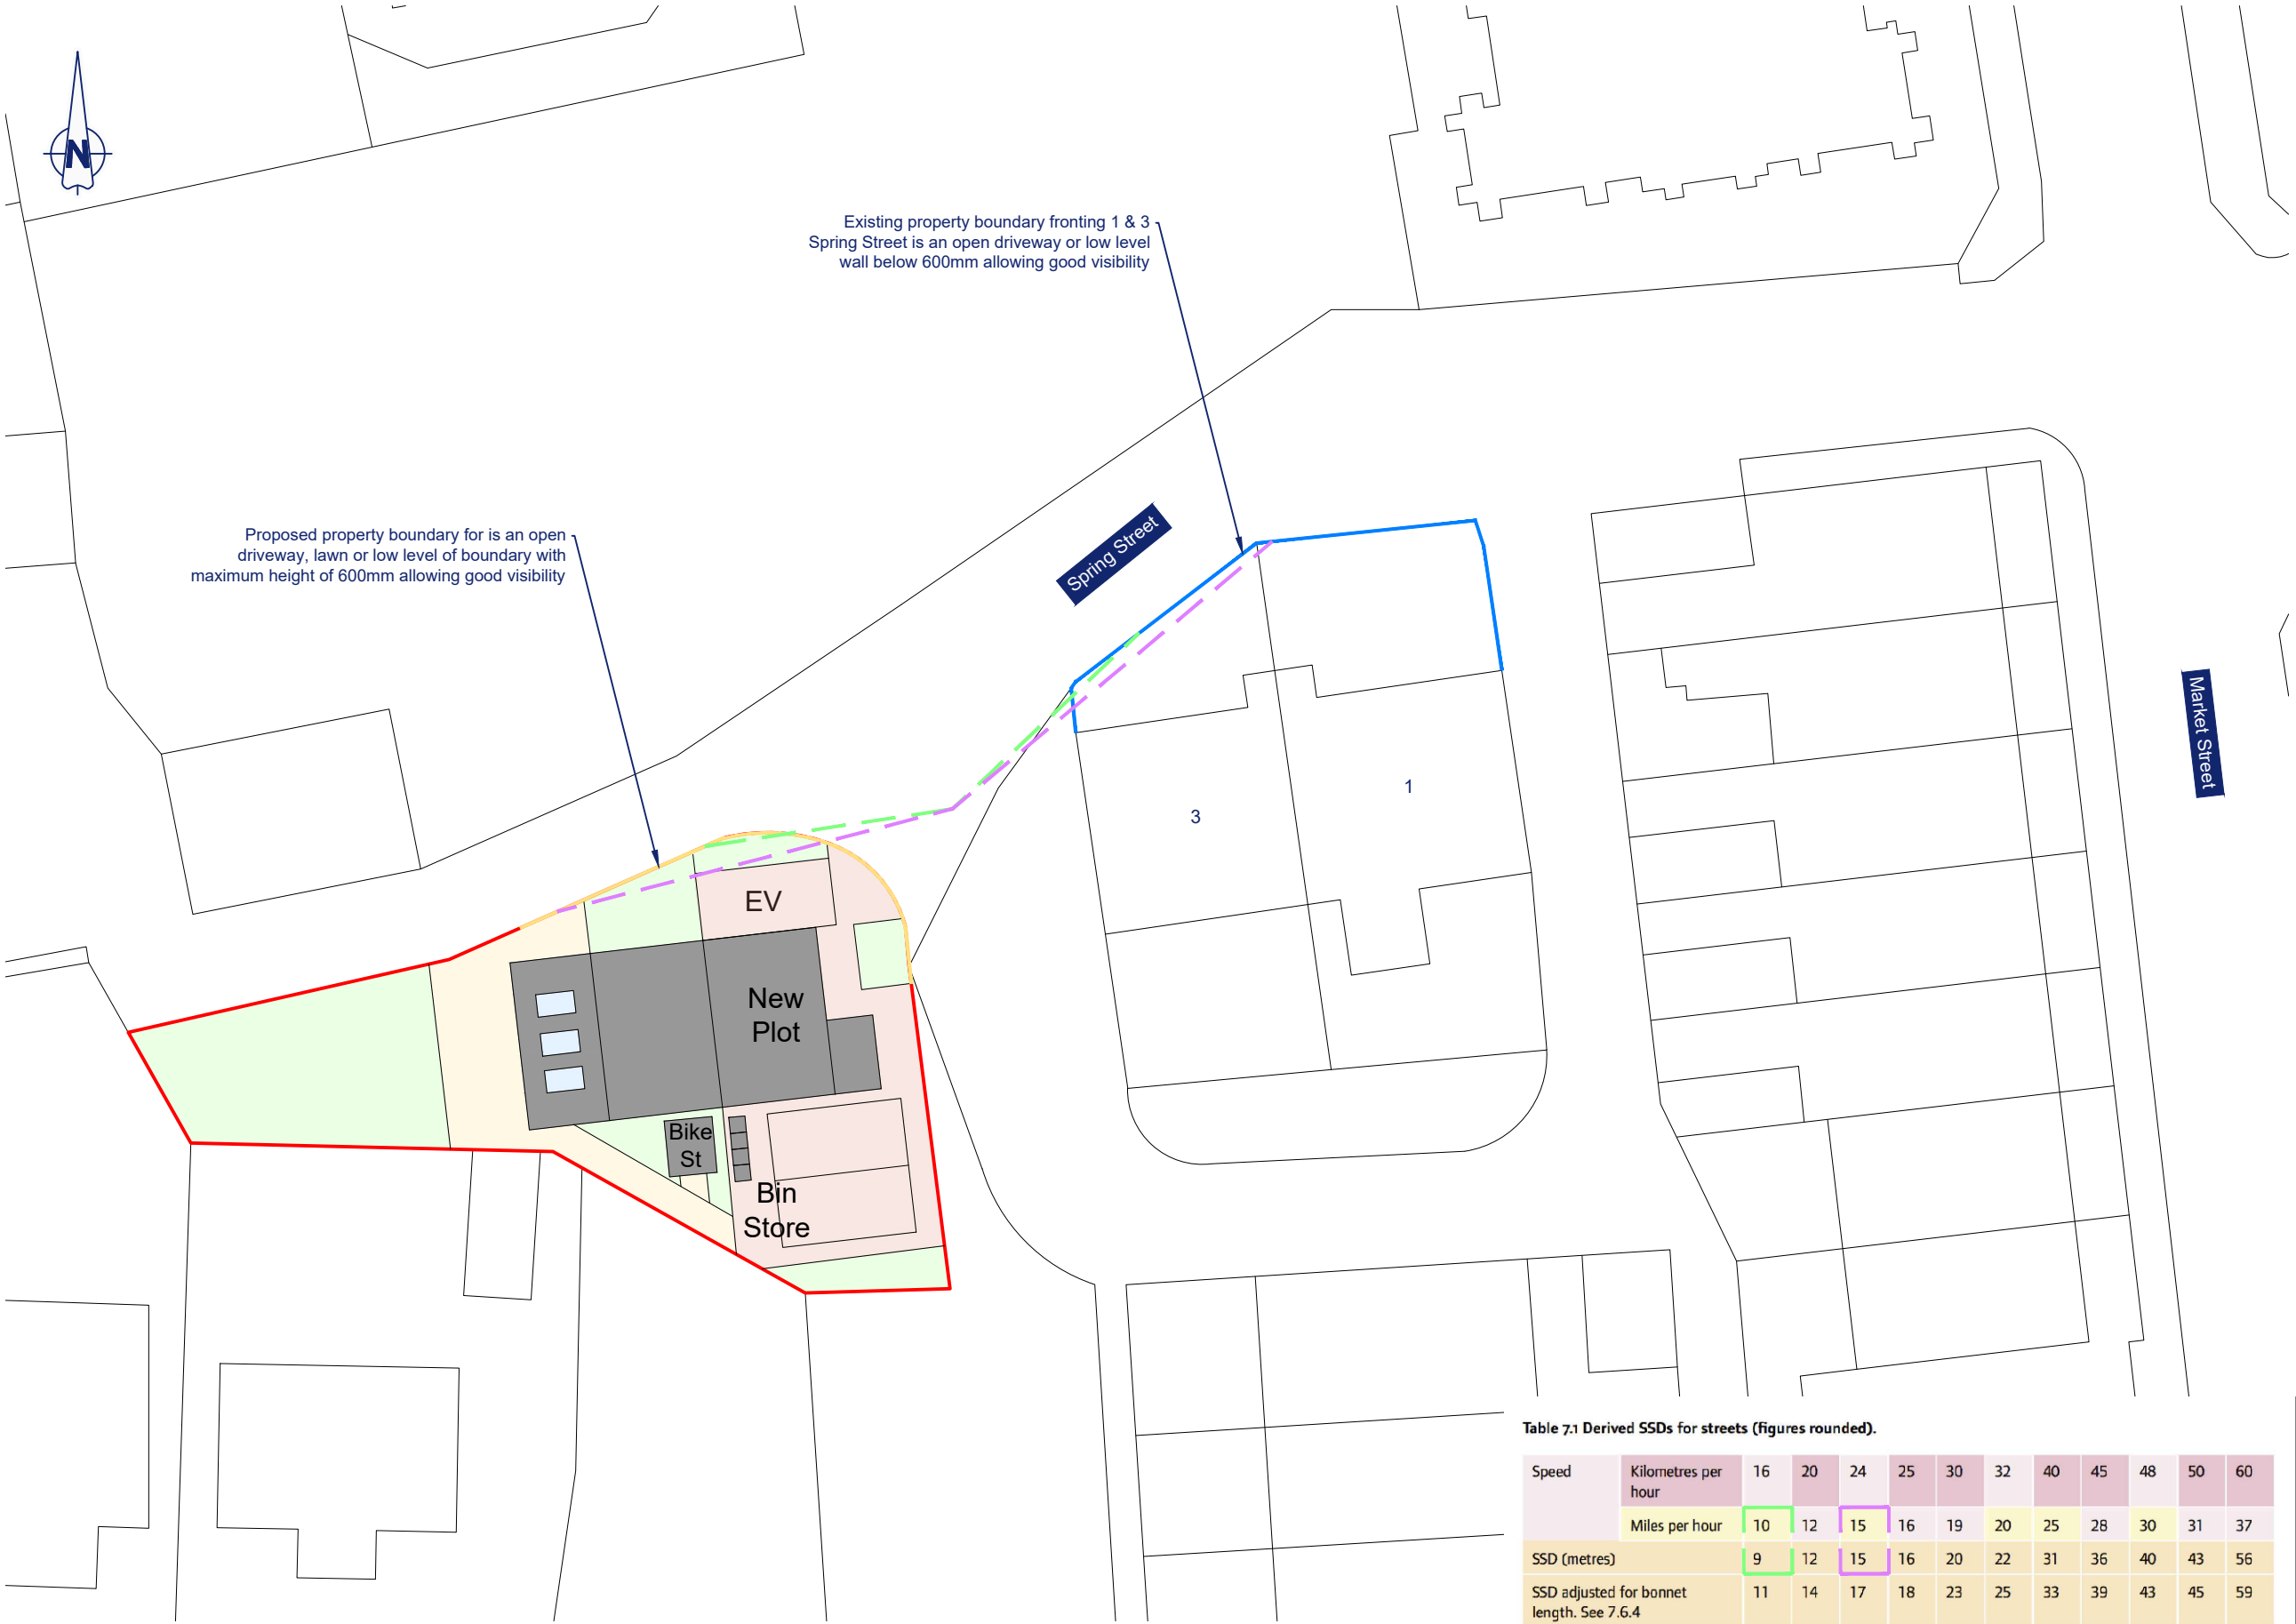

Notes:

1: All dimensions are in metres unless stated otherwise.

2: This drawing has been prepared using third party information and it is assumed that all provided information is correct.

- Key:
- 2.4 x 9m (10mph in MfS)
 - 2.4 x 15m (15mph in MfS)
 - Existing property boundary
 - Proposed property boundary

Table 7.1 Derived SSDs for streets (figures rounded).

Speed	Kilometres per hour	16	20	24	25	30	32	40	45	48	50	60
	Miles per hour	10	12	15	16	19	20	25	28	30	31	37
SSD (metres)		9	12	15	16	20	22	31	36	40	43	56
SSD adjusted for bonnet length. See 7.6.4		11	14	17	18	23	25	33	39	43	45	59



Client: Paul Power


Location: Spring Street, Tottington

Project: New Build Dwelling

Title: Visibility Assessment

Dwg No: 25.072-001 Rev: -

Date: 22.10.2025 Scale: 1:250

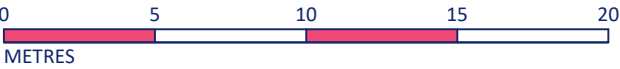

W: m2-consulting.uk

E: hello@m2-consulting.uk