



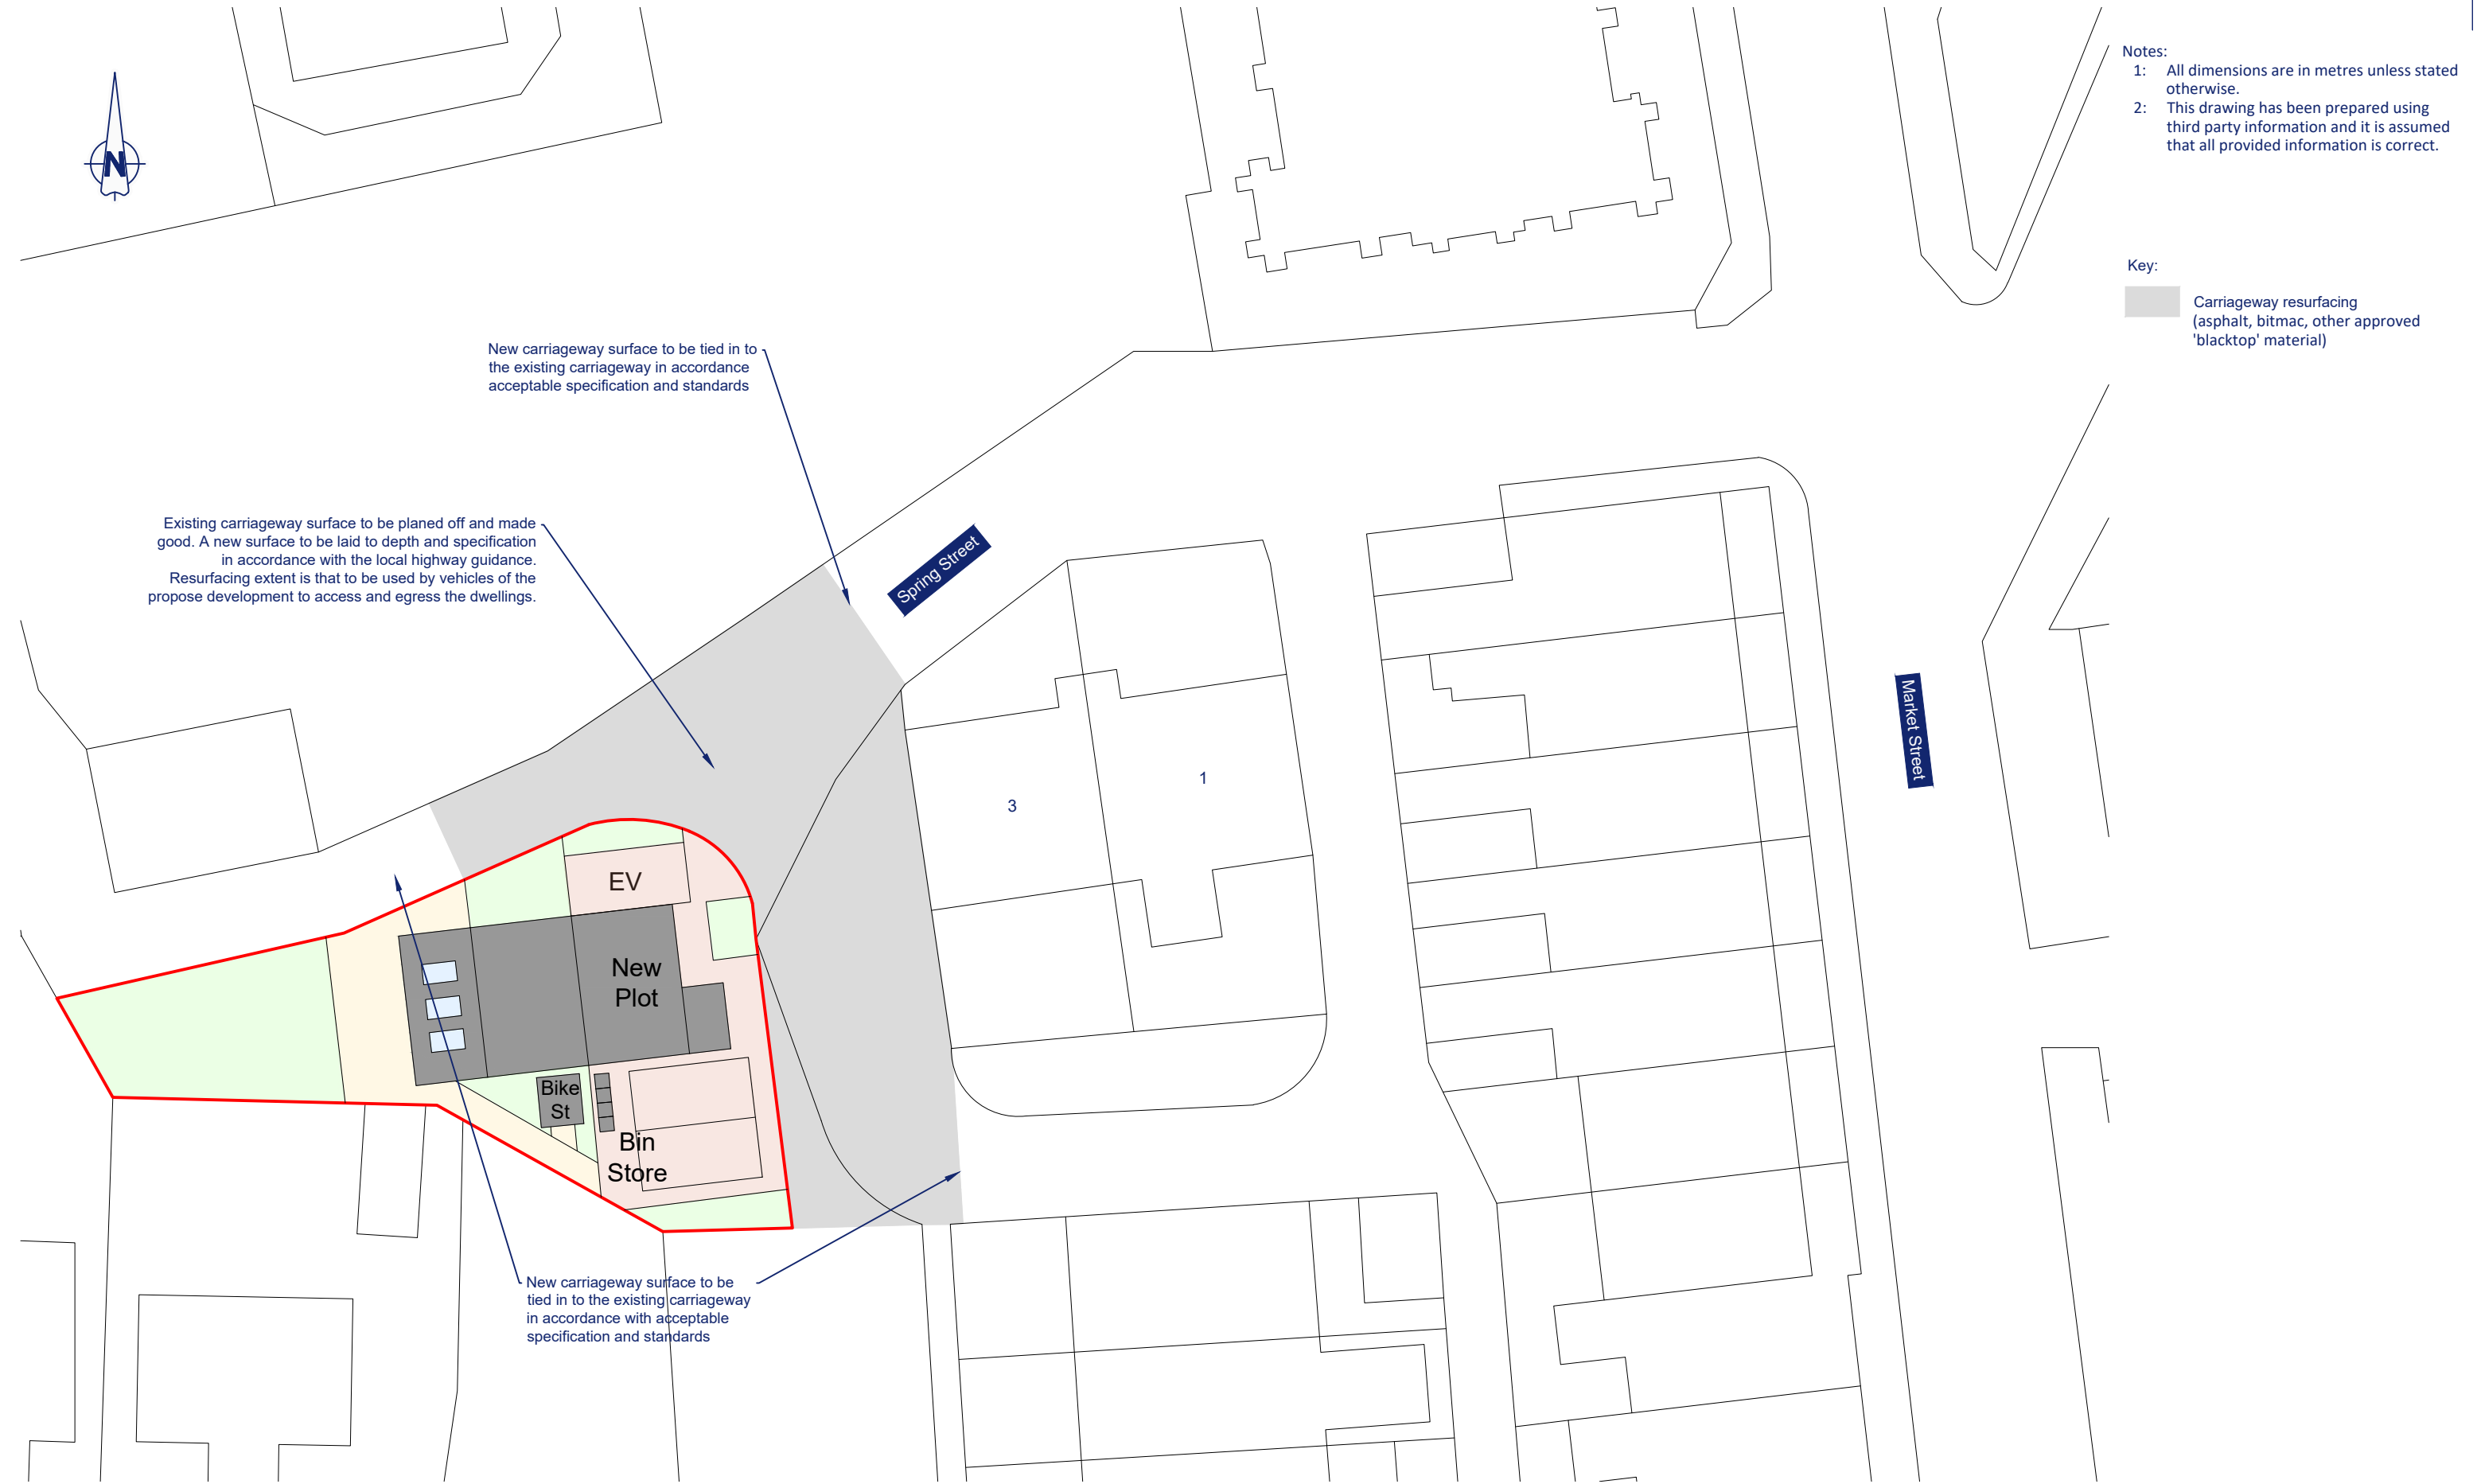

Client: Paul Power
Location: Spring Street, Tottington
Project: New Build Dwelling
Title: Resurfacing Plan

Dwg No: 25.072-002 **Rev:** -

Date: 22.10.2025 **Scale:** 1:250

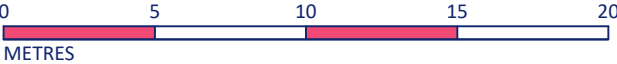

W: m2-consulting.uk
E: hello@m2-consulting.uk